


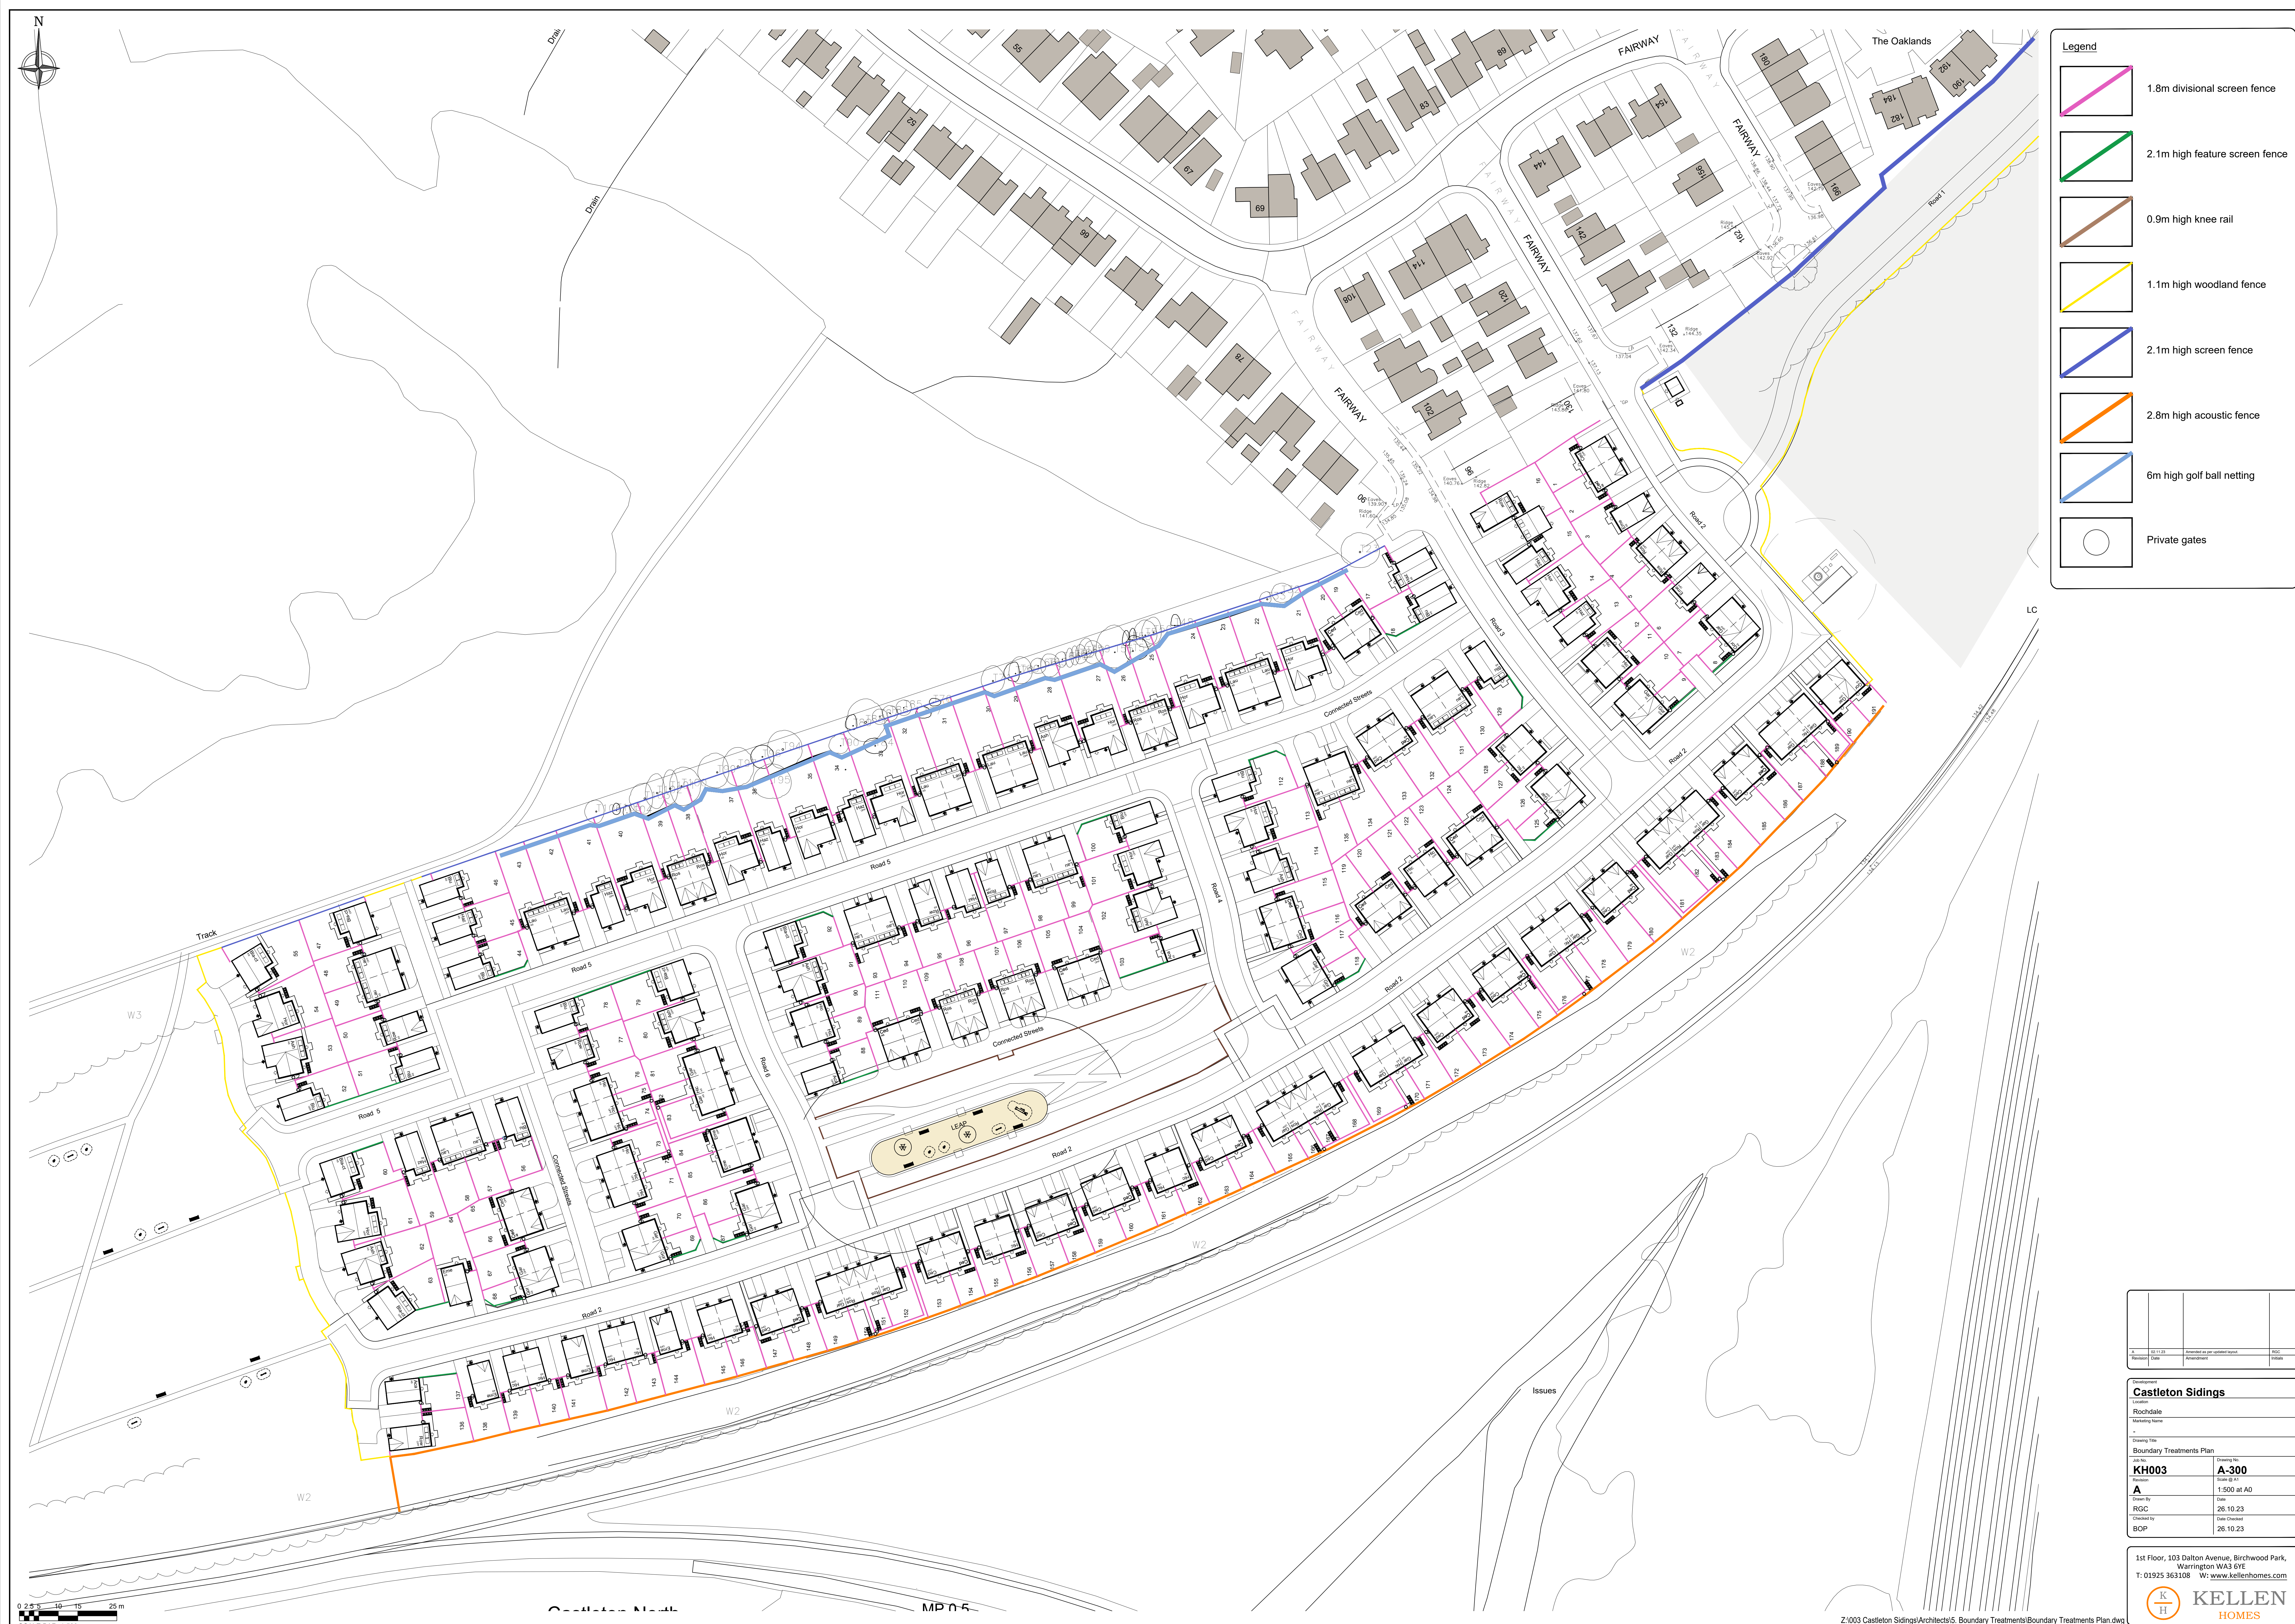

Legend

- 1.8m divisional screen fence
- 2.1m high feature screen fence
- 0.9m high knee rail
- 1.1m high woodland fence
- 2.1m high screen fence
- 2.8m high acoustic fence
- 6m high golf ball netting
- Private gates

A		12.11.23	Amended as per architect layout	ROC
Revised		Date	Amendment	Notes

Castleton Sidings

Location: Rochdale

Marketing Name: -

Drawing Title: Boundary Treatments Plan

Job No: KH003	Drawing No: A-300
Revision: A	Scale: 1:500 at A0
Drawn By: RGC	Date: 26.10.23
Checked By: BOP	Date Checked: 26.10.23

1st Floor, 103 Dalton Avenue, Birchwood Park, Warrington WA3 6YE
T: 01925 363108 W: www.kellenhomes.com

KELLEN HOMES