



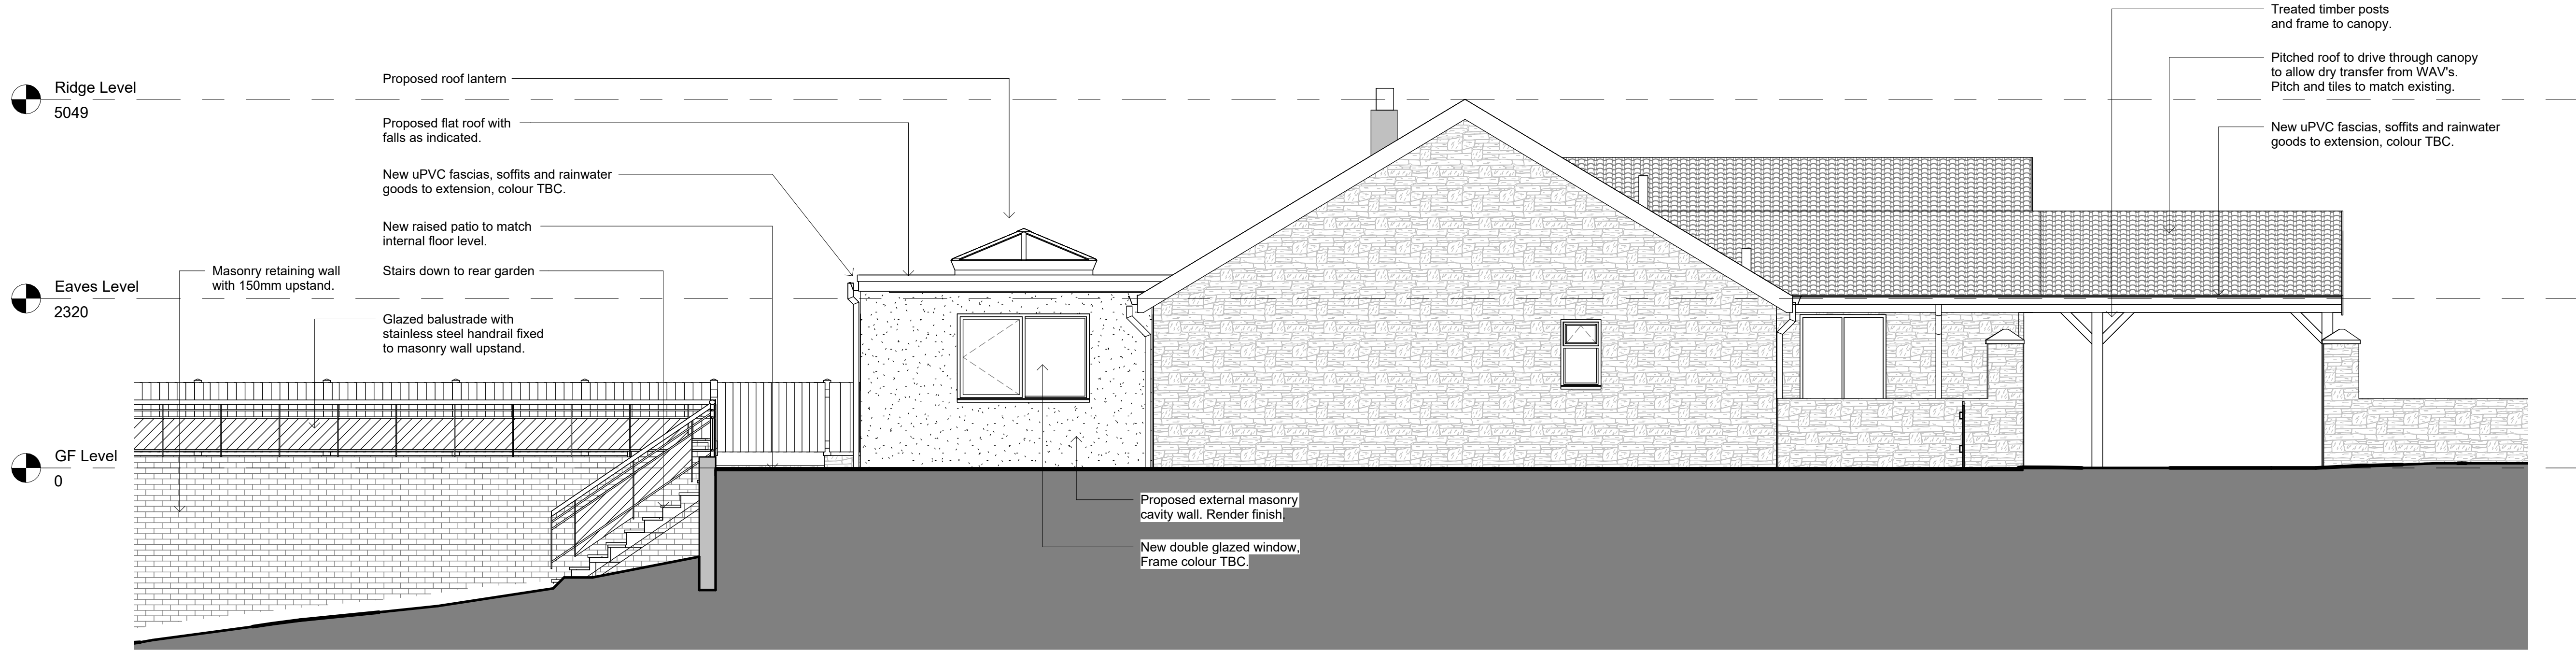

1 Proposed Elevation - North
1 : 50

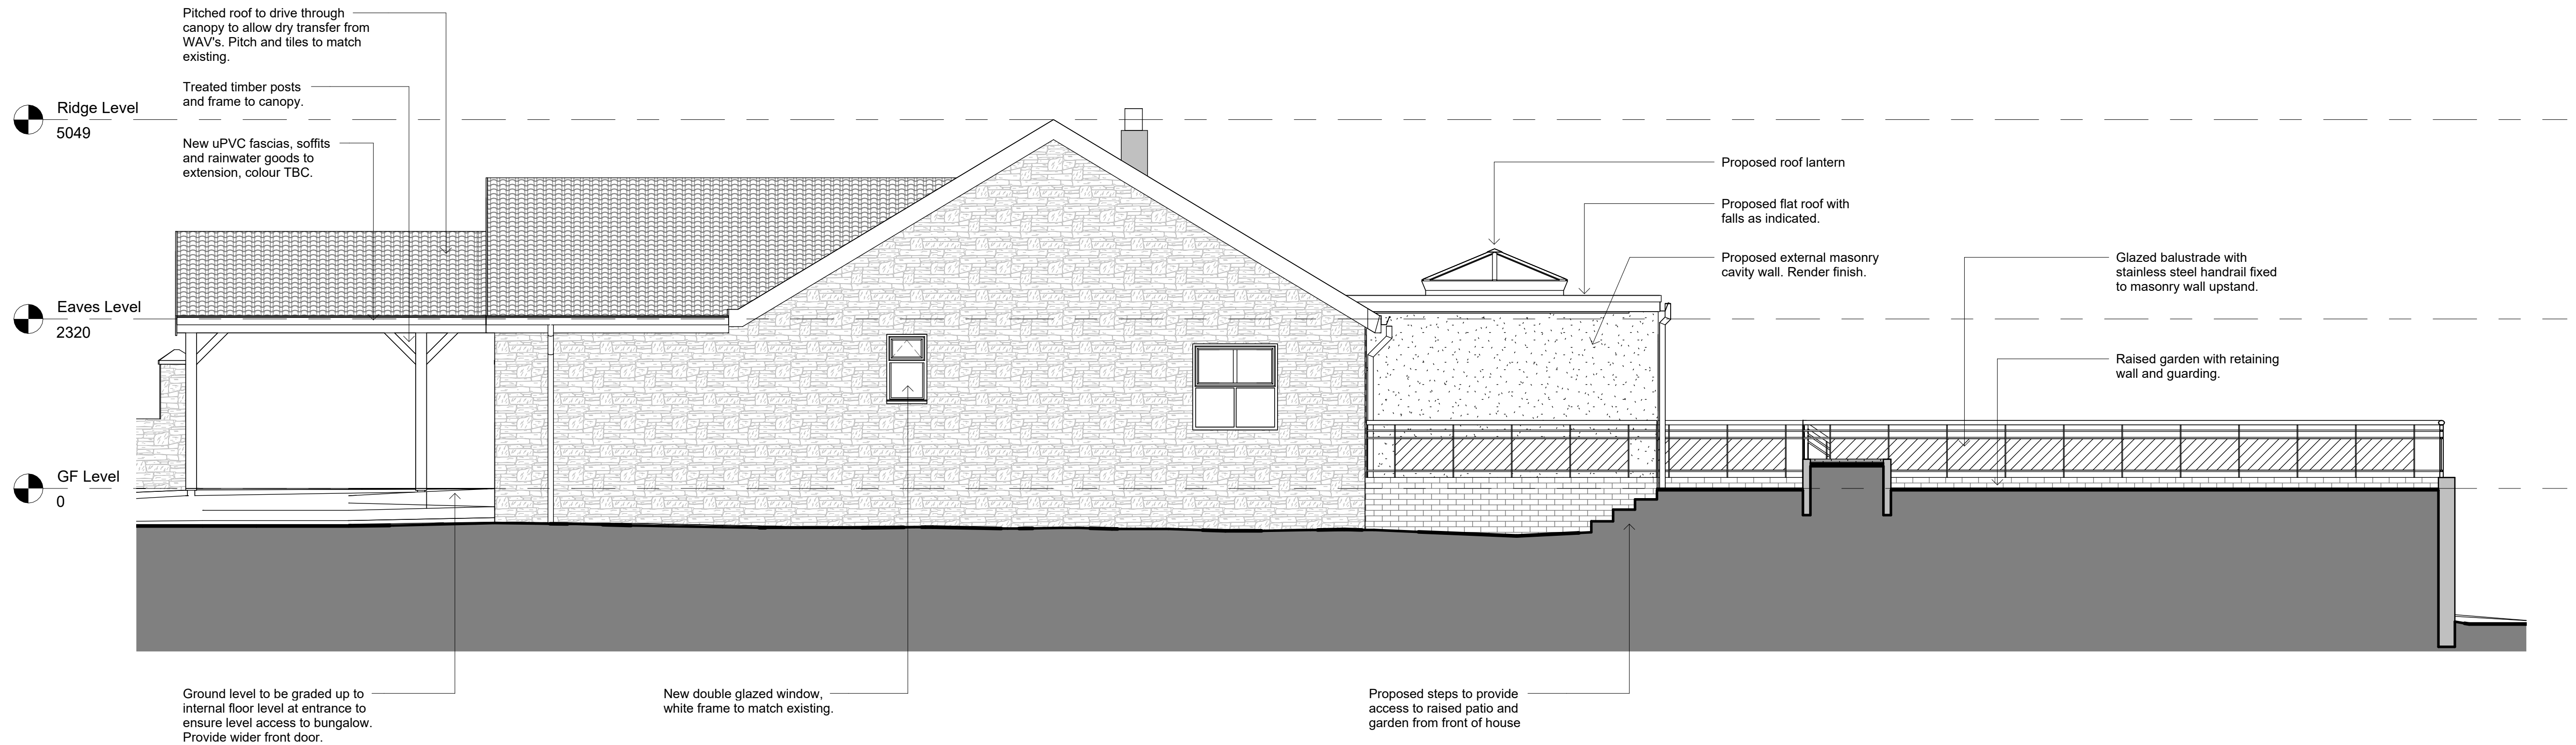

2 Proposed Elevation - South
1 : 50



Revisions:

A	17/04/2024	Revised following feedback from Accommodation Expert.
B	08/05/2024	Revised to Planning Issue

PLANNING SUBMISSION

: ALL INFORMATION REMAINS COPYRIGHT OF PH PARTNERSHIP :

: DO NOT SCALE - ALL DIMENSIONS TO BE VERIFIED ON SITE :



Client
D. Smith

Project
Accessible Adaption & Extension

Address
179 Newhey Road, Newhey, Rochdale,
OL16 3SA

Scales
1 : 50 @A1 11/04/24

Drawing Title
Proposed Elevations

Drawing No.
9390 - 13

Revision
B