


- do not scale dimensions from this drawing
- all dimensions to be checked on-site and discrepancies to be reported to the architects

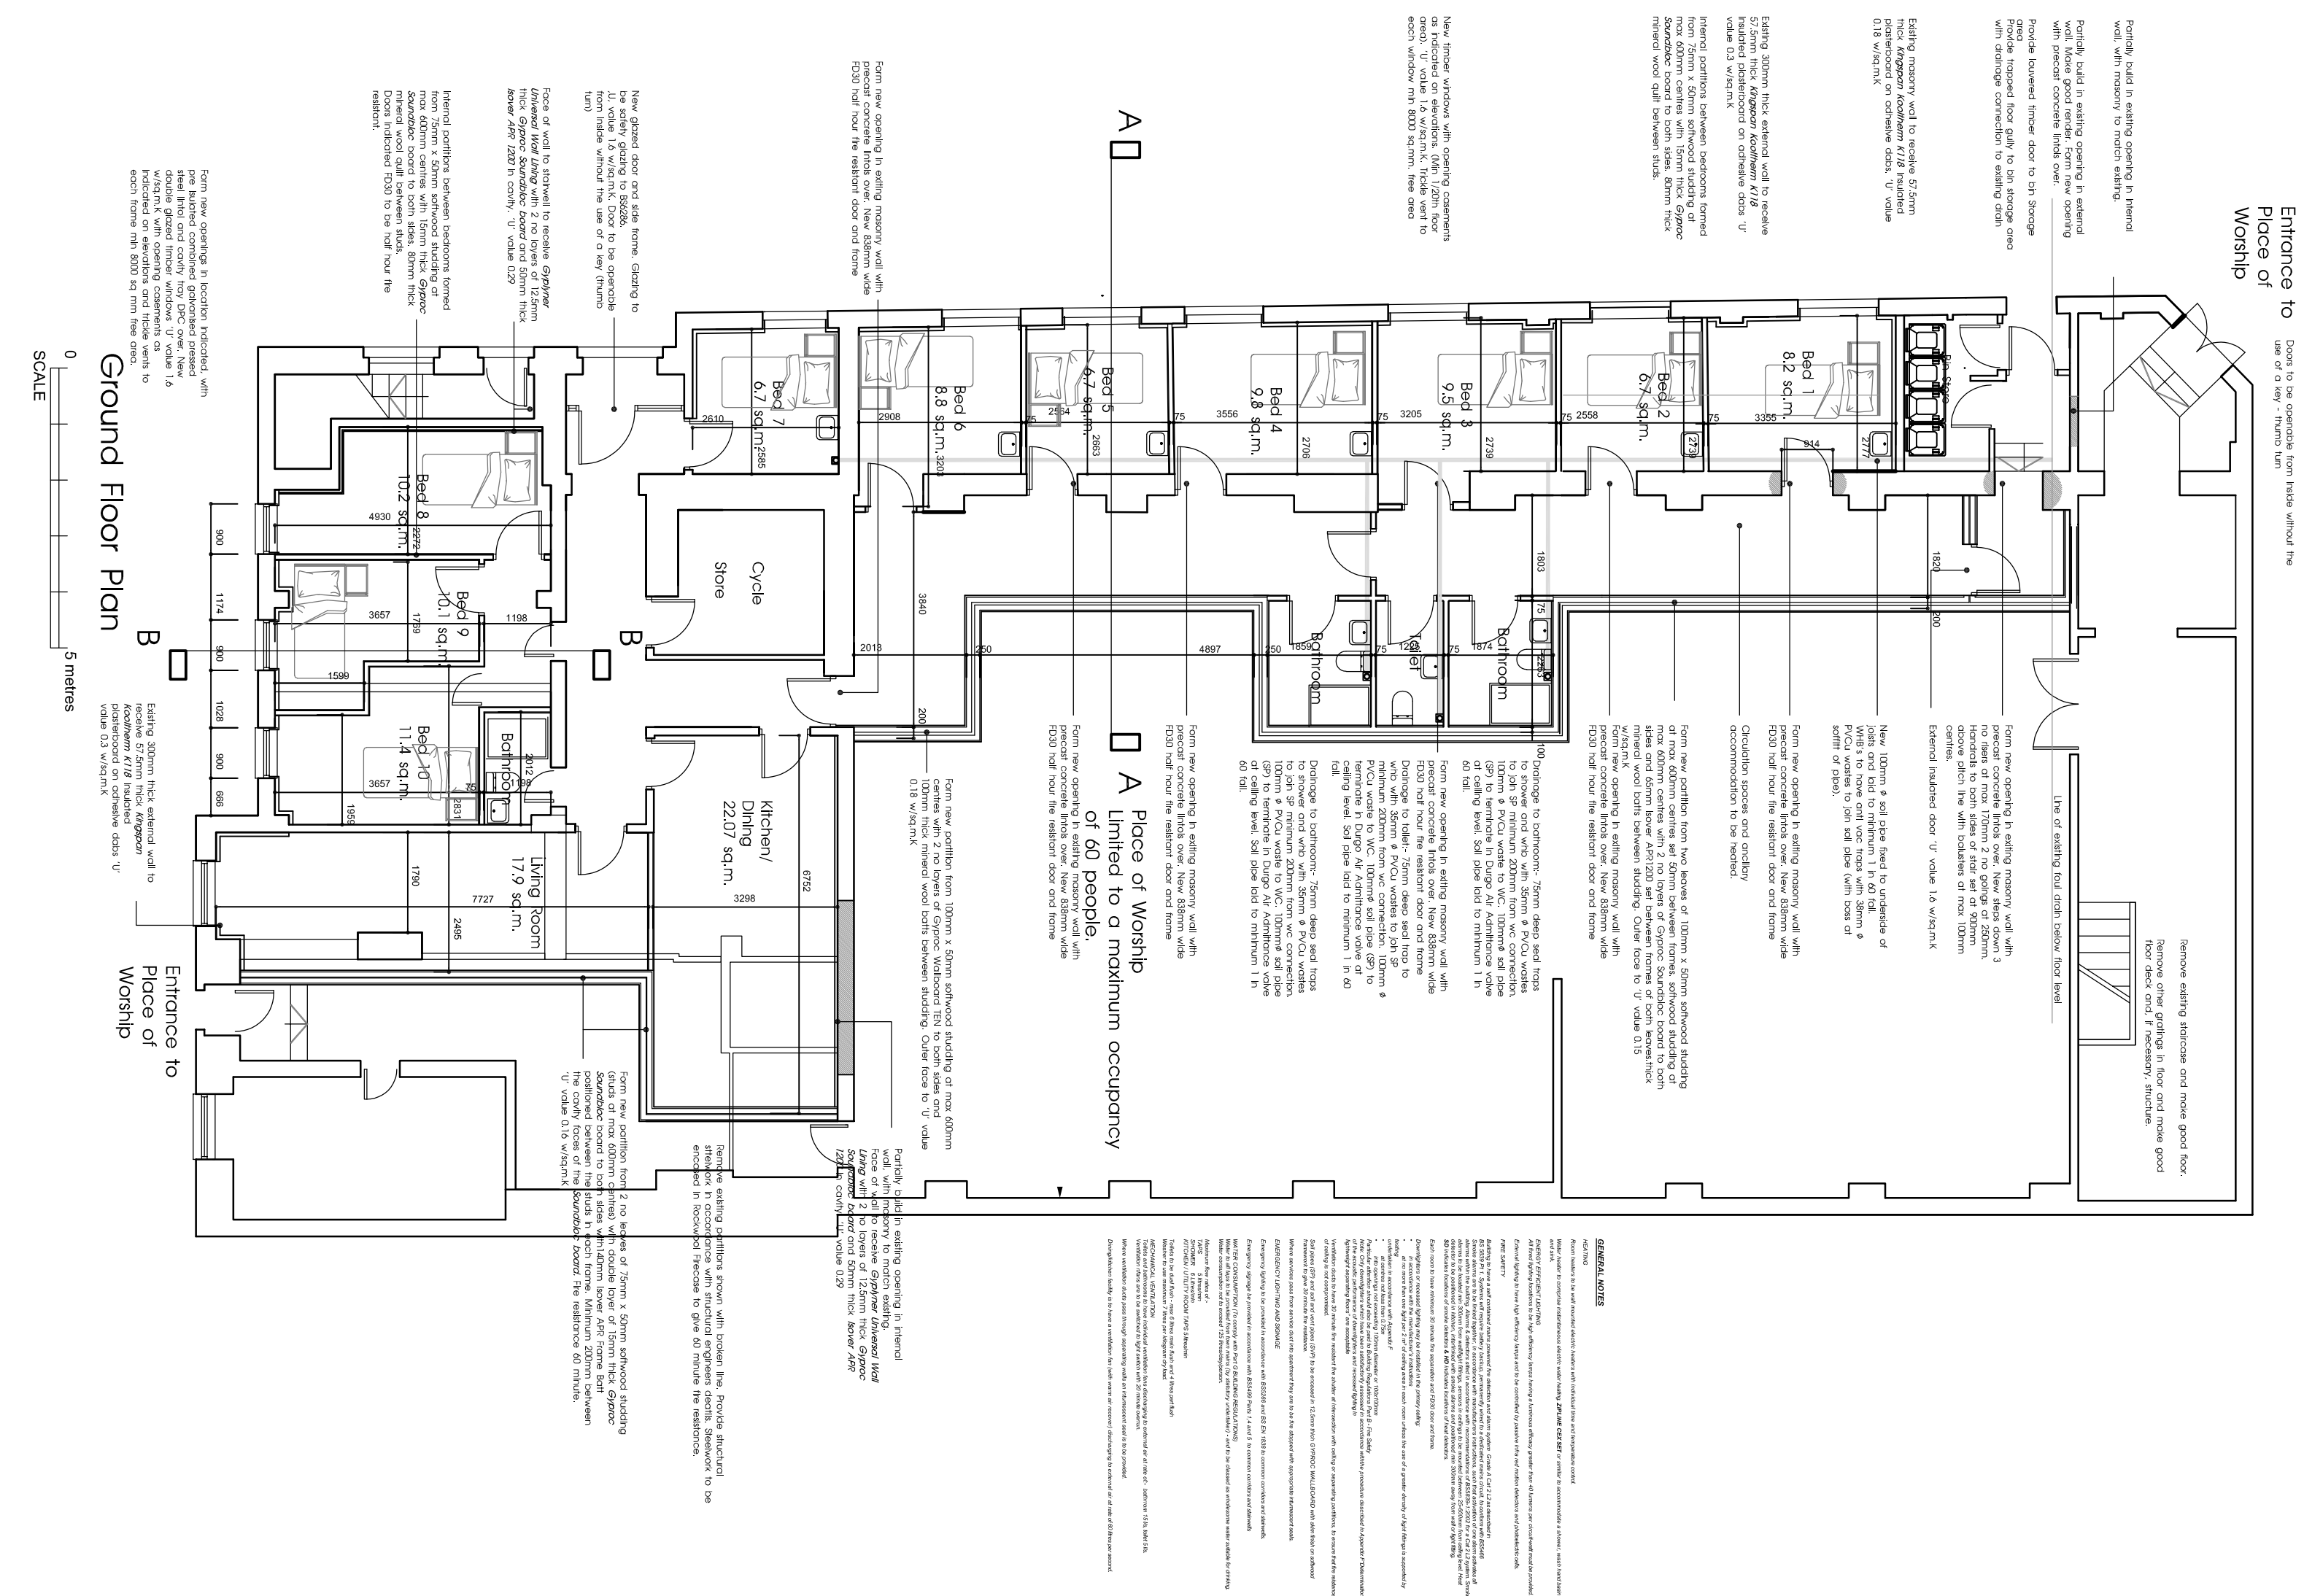

client
Hameed Riaz

Proposed Alterations to Existing Meeting Hall
Taylor Street/Fox Street, Heywood,
Lancashire

Proposed Plan

3497:04

1:100 A1 Feb 2021

RH