


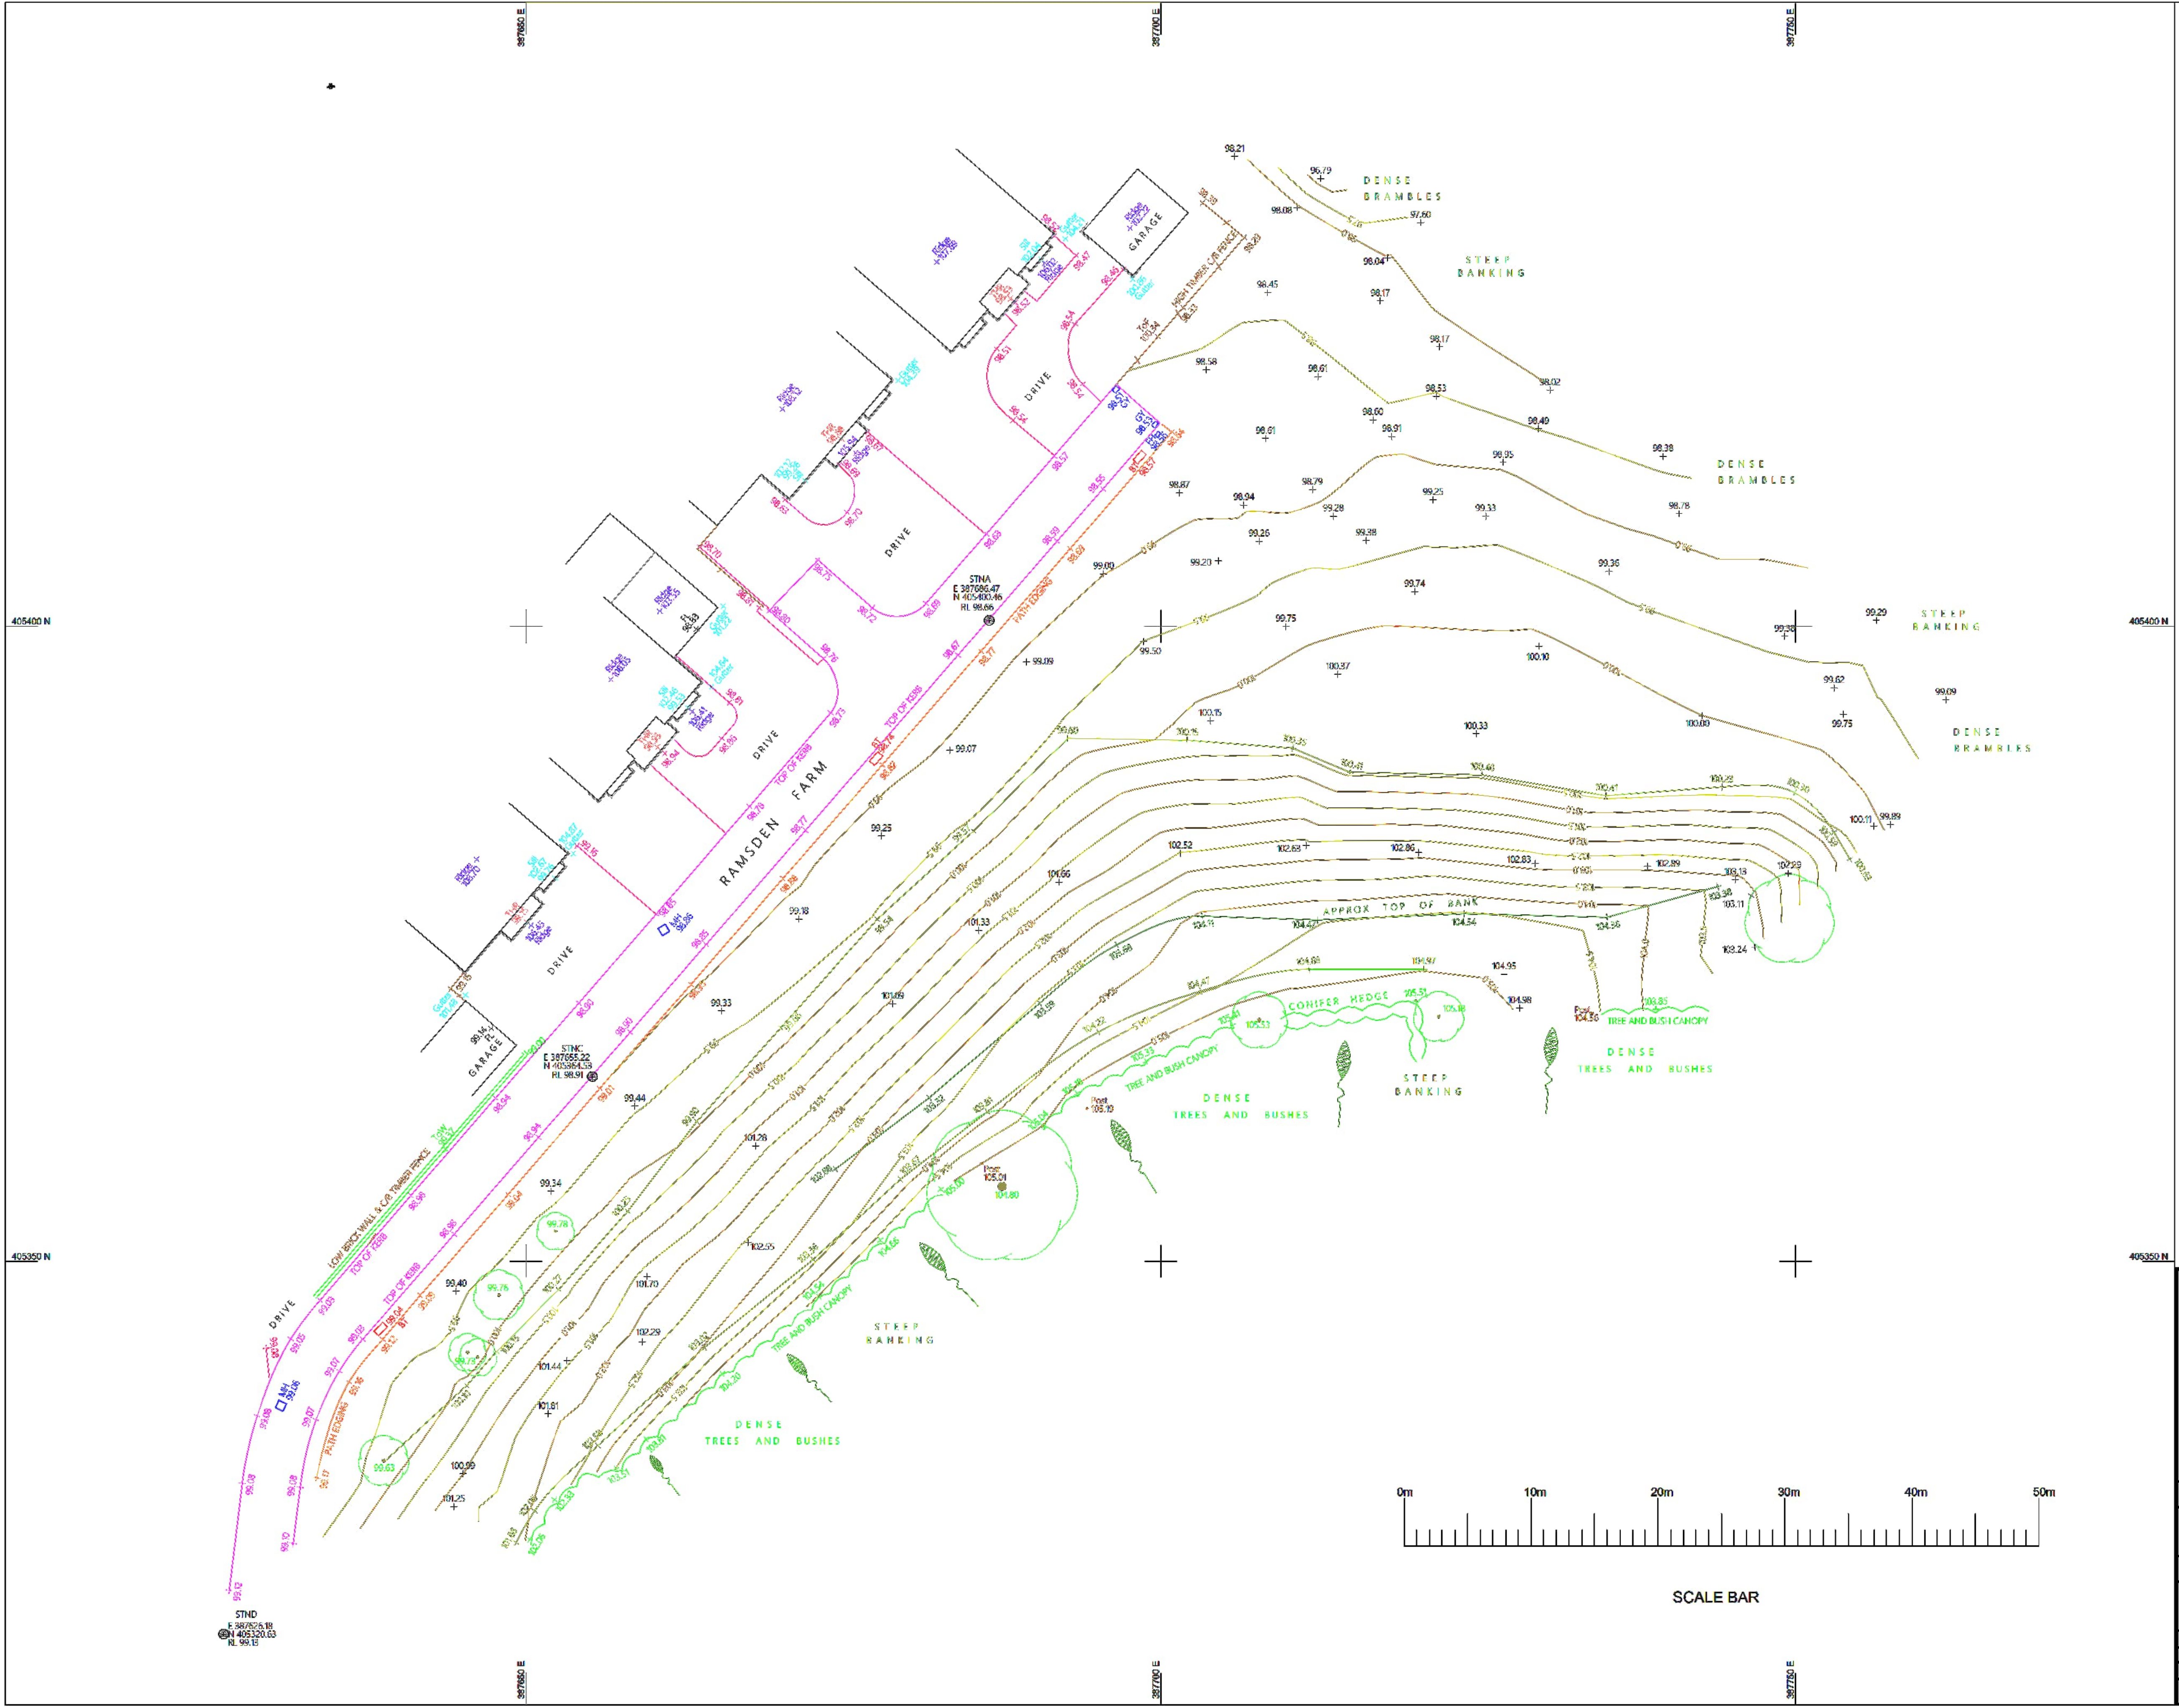



NOTES

ALL LEVELS ARE IN METRES RELATED TO
ORDNANCE SURVEY LEVEL

ALL CO-ORDINATES ARE IN METRES RELATED TO
NATIONAL GRID CO-ORDINATES FIXED BY GPS

ALL SERVICES & MANHOLES SHOWN VISIBLE AT TIME
OF SURVEY

ALL DIMENSIONS TO BE CHECKED PRIOR TO
COMMENCEMENT OF WORK

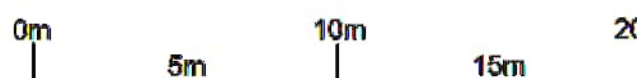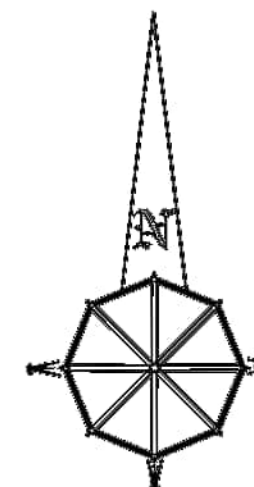

SCALE BAR

Topographical Survey Legend

Bol	Bollard	MP	Mile post
Bin	Litter bin	PT	Post
BL	Bed level	PM	Parking meter
BS	Bus stop	PP	Power point
BT	British Telecom	RE	Rodding eye
Cam	Security Camera	Ridge	Roof/ridge level
CATV	Cable television cover	RS	Road sign
CL	Cover level	Rwp	Rain water pipe
DR	Drain	SL	Scot level
Elec	Electrical ic	Stab	Slab level
EC	Electric Cable	Stay	Cable stay
EP	Electric pole	Step	Step level
ER	Earth rod	SV	Stop valve
FP	Flagpole	Svp	Soil pipe
FA	Fitness Apparatus	TL	Traffic light
FT	Floodlight	ToB	Top of Building
GY	Gully	ToW	Top of wall level
GP	Gate post	TP	Telegraph pole
GV	Gas valve	TS	Traffic Signal
FH	Hydrant	TT	Tac Tile
FL	Floor level	VP	Vent pipe
IC	Inspection cover	WL	Water level
IL	Invert level	WM	Water meter
LP	Lamp post	UTL	Unable to lift
MH	Manhole	ZCB	Zebra Crossing
Mkr	Utility marker		Beacon

CTES

URVEYING

110 SOUTH ROAD, BRETHERTON
N: PRESTON LANCs PR26 5AH
TEL No 01772 609663
FAX No 01772 609663
MOBILE No 07873 672057
E MAIL: ctesurvey@btinternet.com

CLIENT

MR T CONNOR

JOB TITLE

TOPOGRAPHICAL SURVEY
RAMSDEN FARM, MIDDLETON, M24 1FT

SCALE	DATE	REVISIONS
1:250	JULY 2023	A

Rev A Scale Bar added

JOB REF: (WATERGROVE: RAMSDEN FARM JULY 2023)