



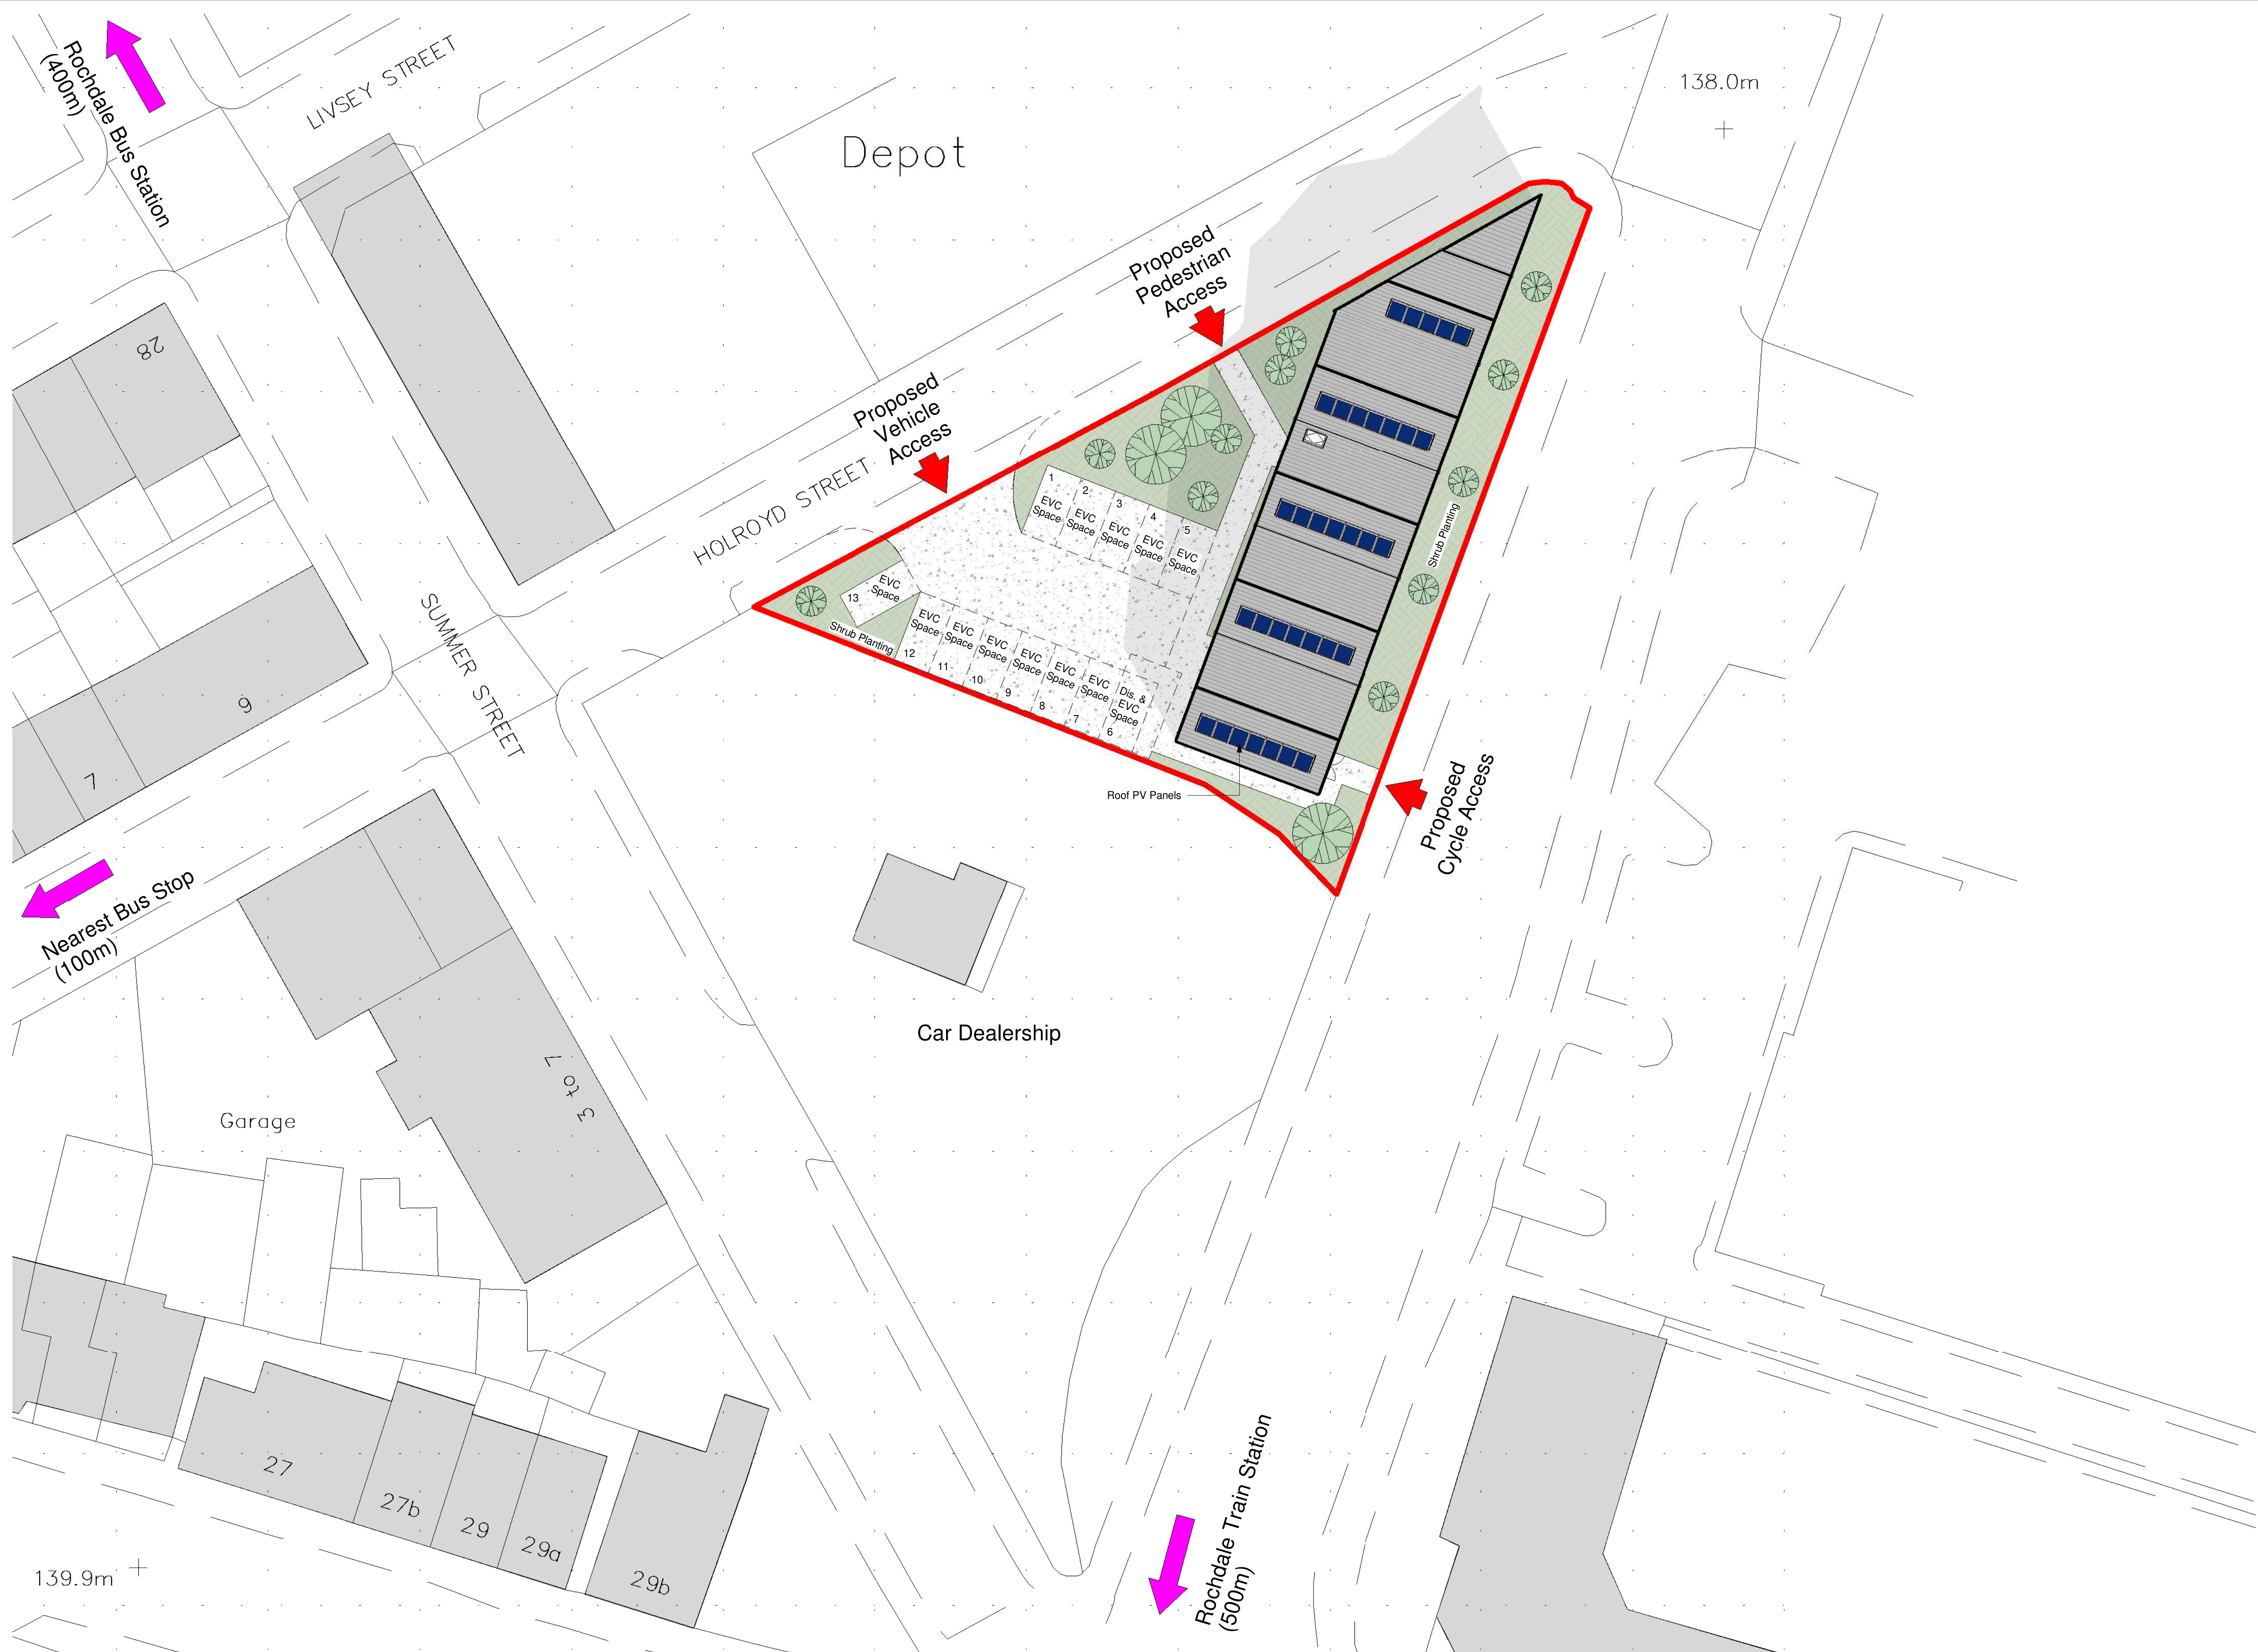

1 Proposed Site Plan
1:200

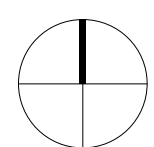

0m 5m 10m

CDM REGULATIONS 2015. All current drawings and specifications for the project must be read in conjunction with the Designer's Hazard and Environment Assessment Record. All intellectual property rights reserved.

Designed with reference to the surveys, information and reports listed: Ordnance Survey Promap, Licence number 10002432

James Kelly Architects Ltd t/a Solid Void - 16 Woolfenden Way, Wardle, OL12 9SS
Tel: 07949448088 - Email: solidvoid@outlook.com - Web: www.solidvoid.co.uk - Company No. 08545034

Rev	Date	Description
A	06.08.24	First Issue
A	15.10.24	Second Issue

Dwn	Ckd	Drawn	JK
		Checked	JK
		Date	AUG 2024
		Scale @ A1	1:200

Harold Street, Rochdale (2361)
Proposed Site Plan

HSR-SVA-ZZ-ZZ-DR-A-2005
REV A
PLANNING

SOLIDVOID