


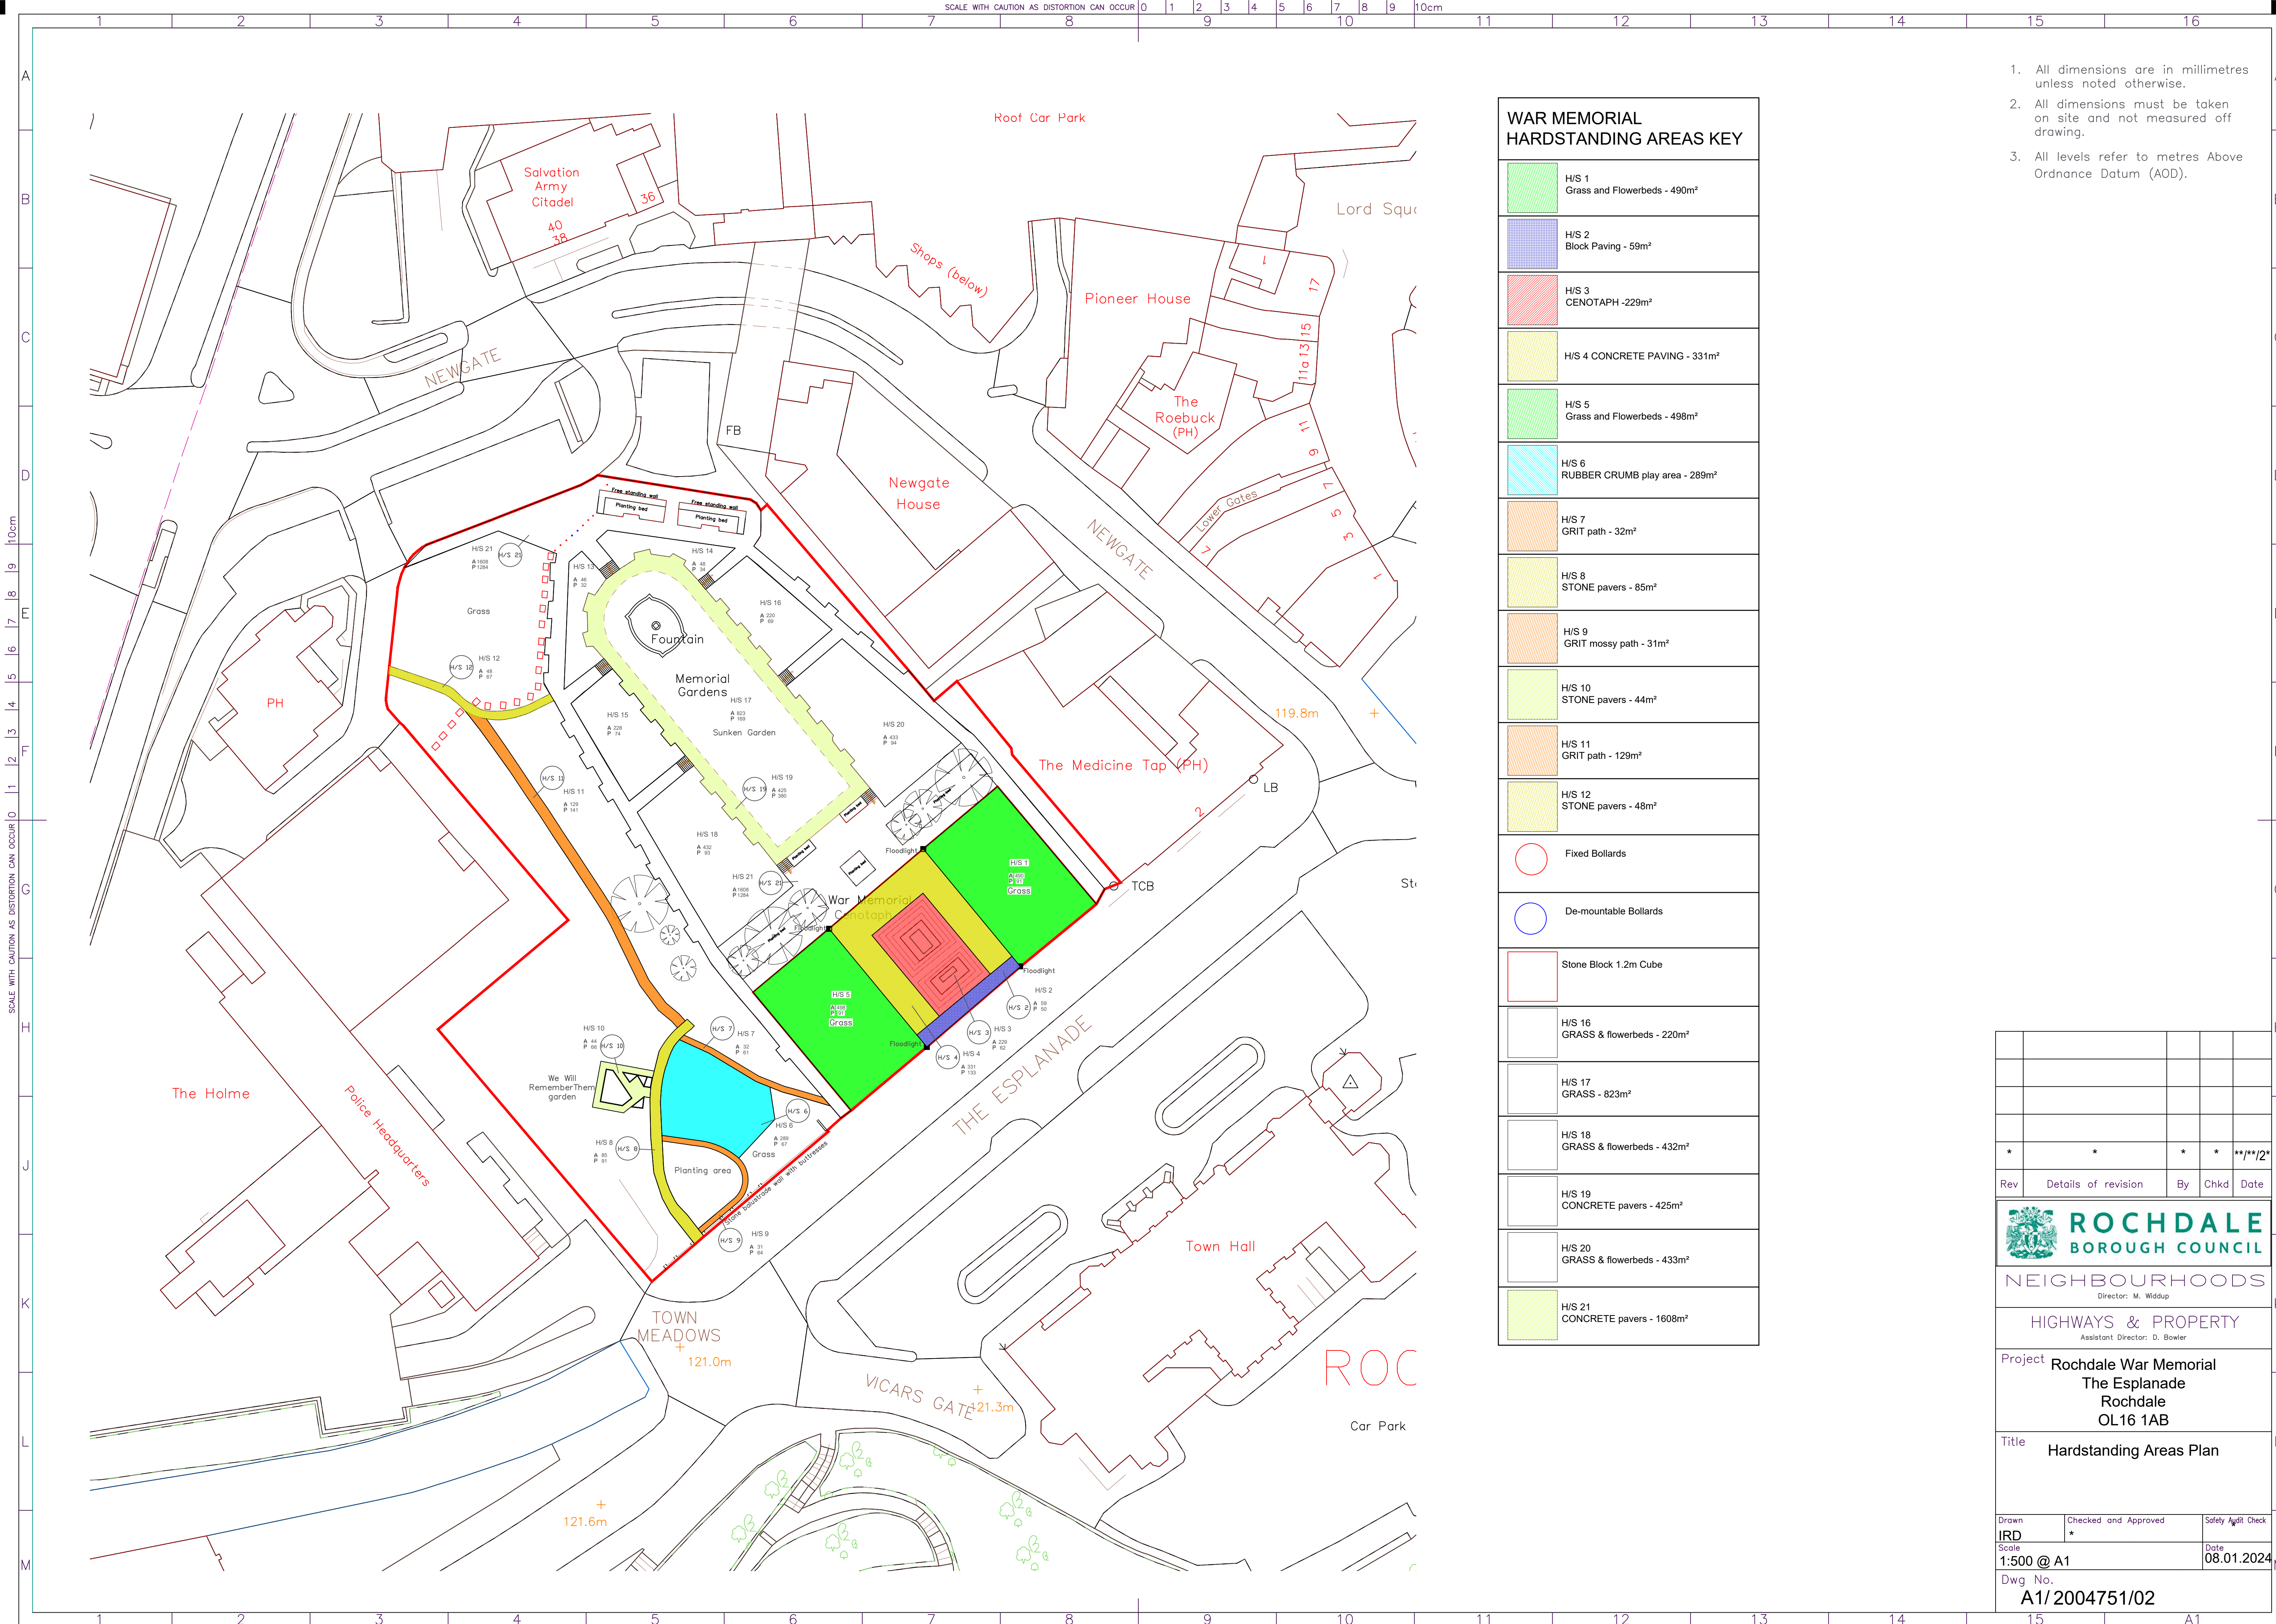

1. All dimensions are in millimetres unless noted otherwise.
2. All dimensions must be taken on site and not measured off drawing.
3. All levels refer to metres Above Ordnance Datum (AOD).

WAR MEMORIAL HARDSTANDING AREAS KEY	
	H/S 1 Grass and Flowerbeds - 490m²
	H/S 2 Block Paving - 59m²
	H/S 3 CENOTAPH -229m²
	H/S 4 CONCRETE PAVING - 331m²
	H/S 5 Grass and Flowerbeds - 498m²
	H/S 6 RUBBER CRUMB play area - 289m²
	H/S 7 GRIT path - 32m²
	H/S 8 STONE pavers - 85m²
	H/S 9 GRIT mossy path - 31m²
	H/S 10 STONE pavers - 44m²
	H/S 11 GRIT path - 129m²
	H/S 12 STONE pavers - 48m²
	Fixed Bollards
	De-mountable Bollards
	Stone Block 1.2m Cube
	H/S 16 GRASS & flowerbeds - 220m²
	H/S 17 GRASS - 823m²
	H/S 18 GRASS & flowerbeds - 432m²
	H/S 19 CONCRETE pavers - 425m²
	H/S 20 GRASS & flowerbeds - 433m²
	H/S 21 CONCRETE pavers - 1608m²

*	*	*	*	**/*/*	12
Rev	Details of revision	By	Chkd	Date	
ROCHDALE BOROUGH COUNCIL NEIGHBOURHOODS Director: M. Widdup HIGHWAYS & PROPERTY Assistant Director: D. Bowler					
Project Rochdale War Memorial The Esplanade Rochdale OL16 1AB					
Title Hardstanding Areas Plan					
Drawn IRD	Checked and Approved *		Safety Audit Check		
Scale 1:500 @ A1			Date 08.01.2024		
Dwg No. A1/2004751/02					