


section 6

section 7

Caldershaw Centre

Development Site





service Road

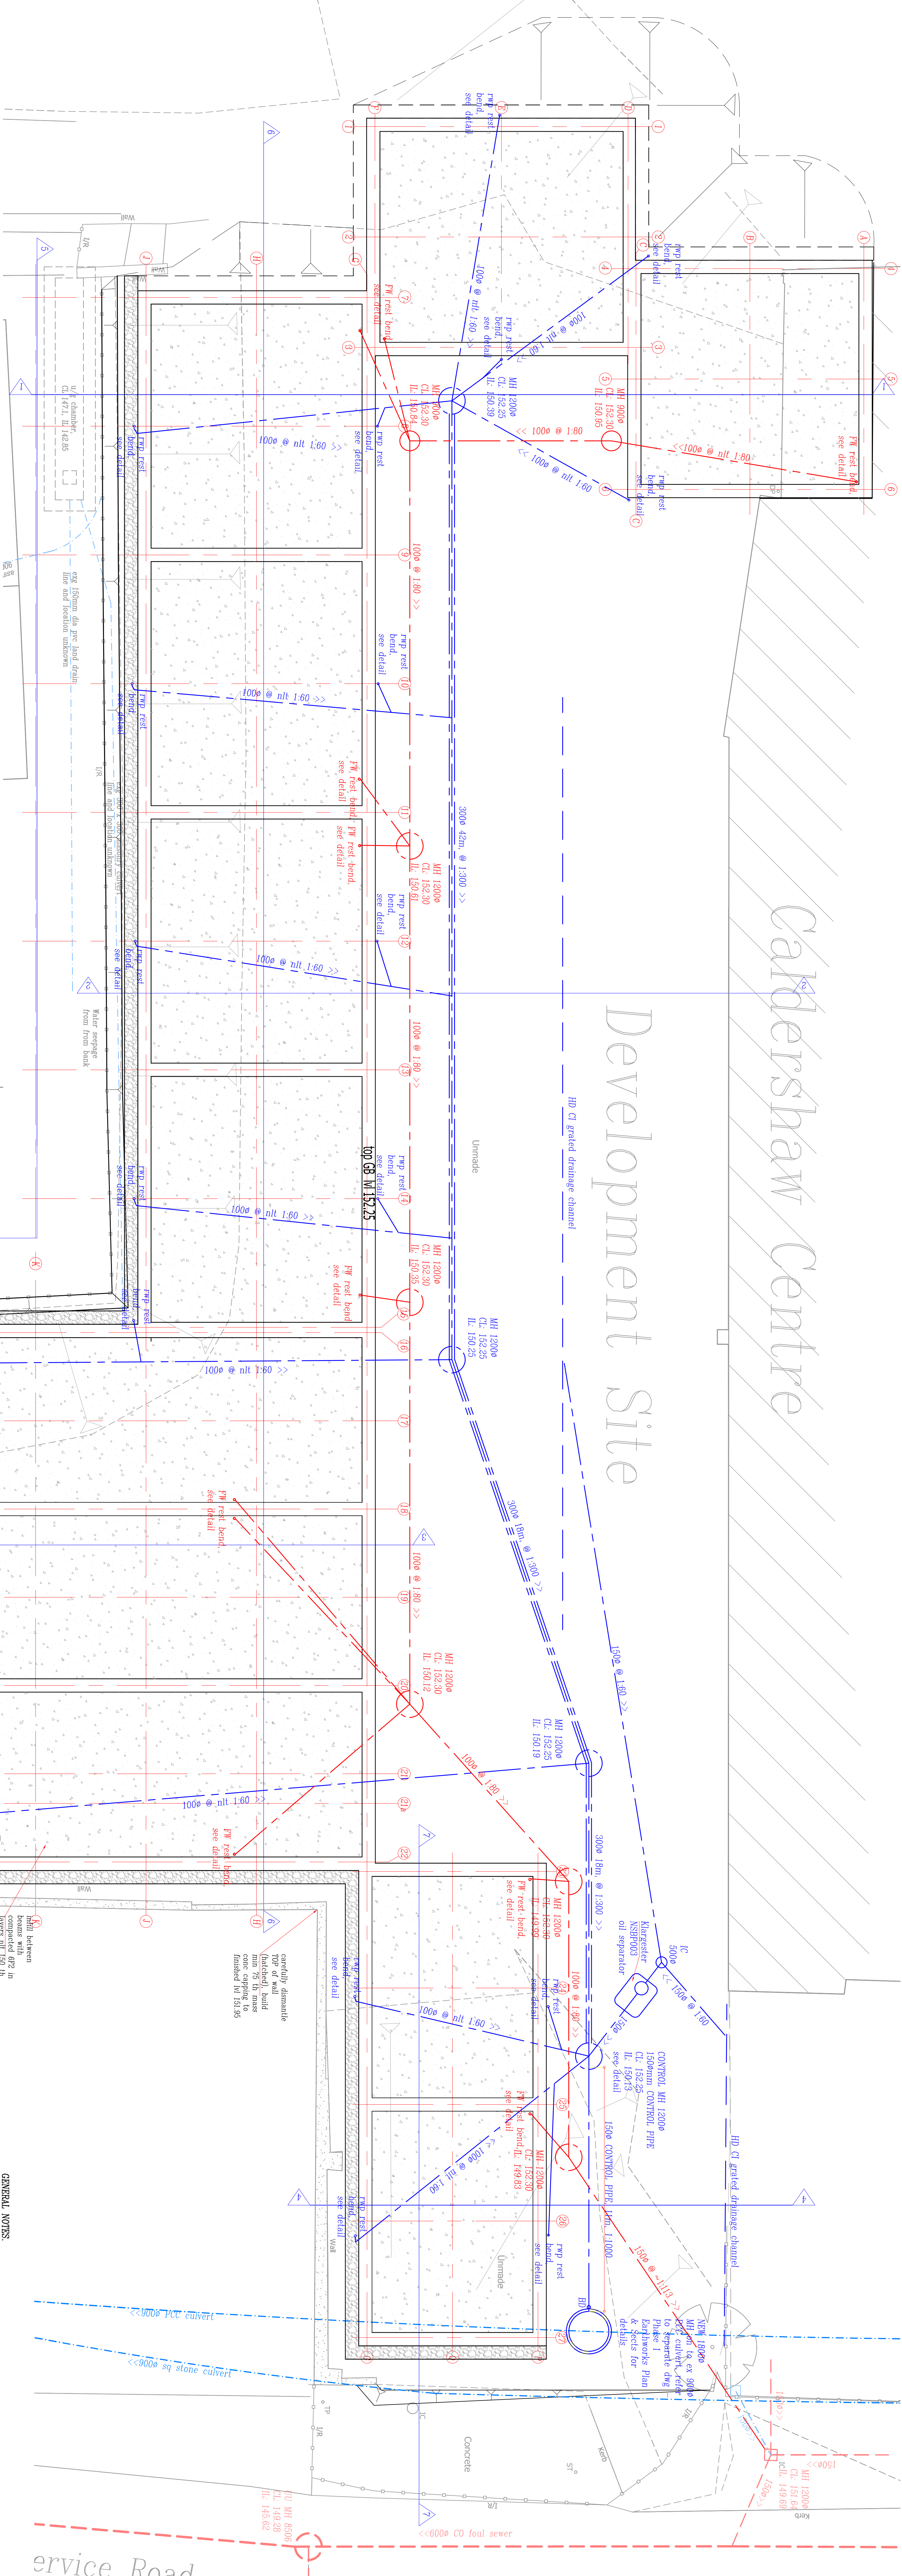

section 1

section 2

section 3

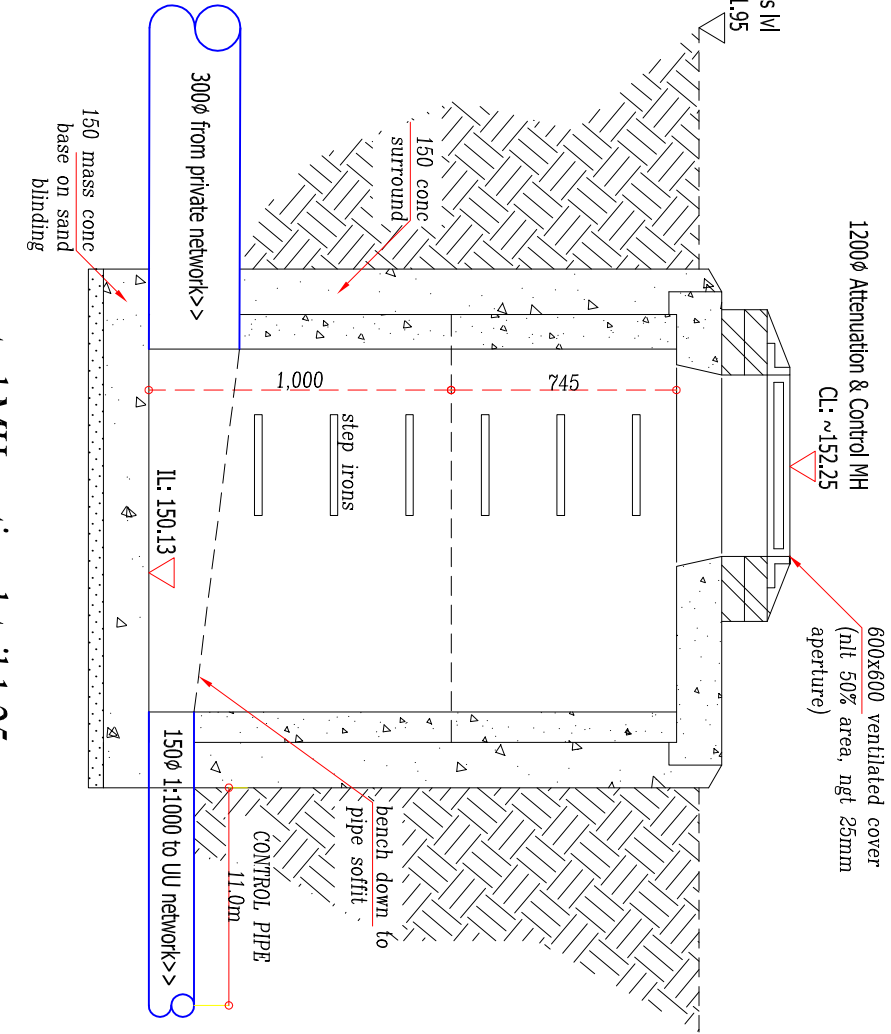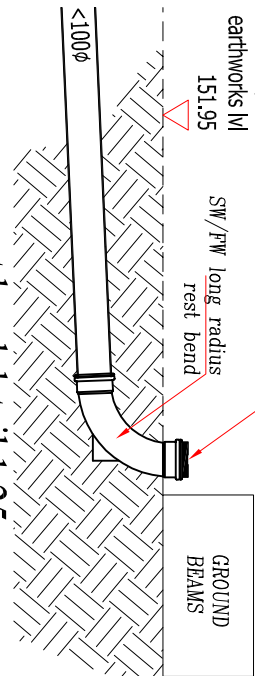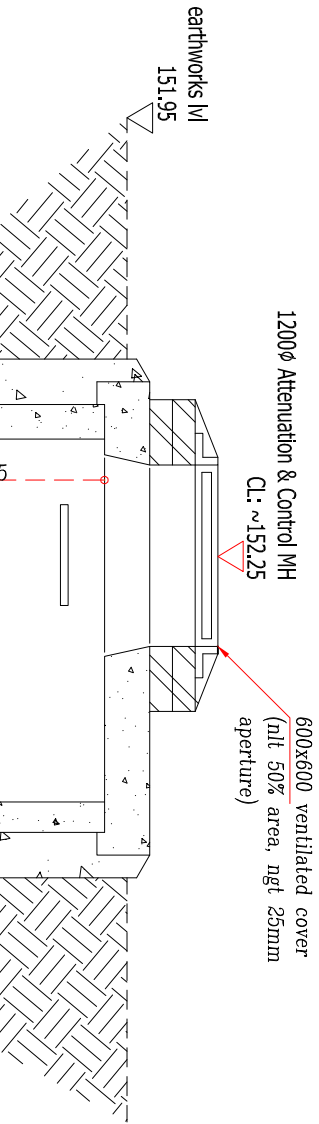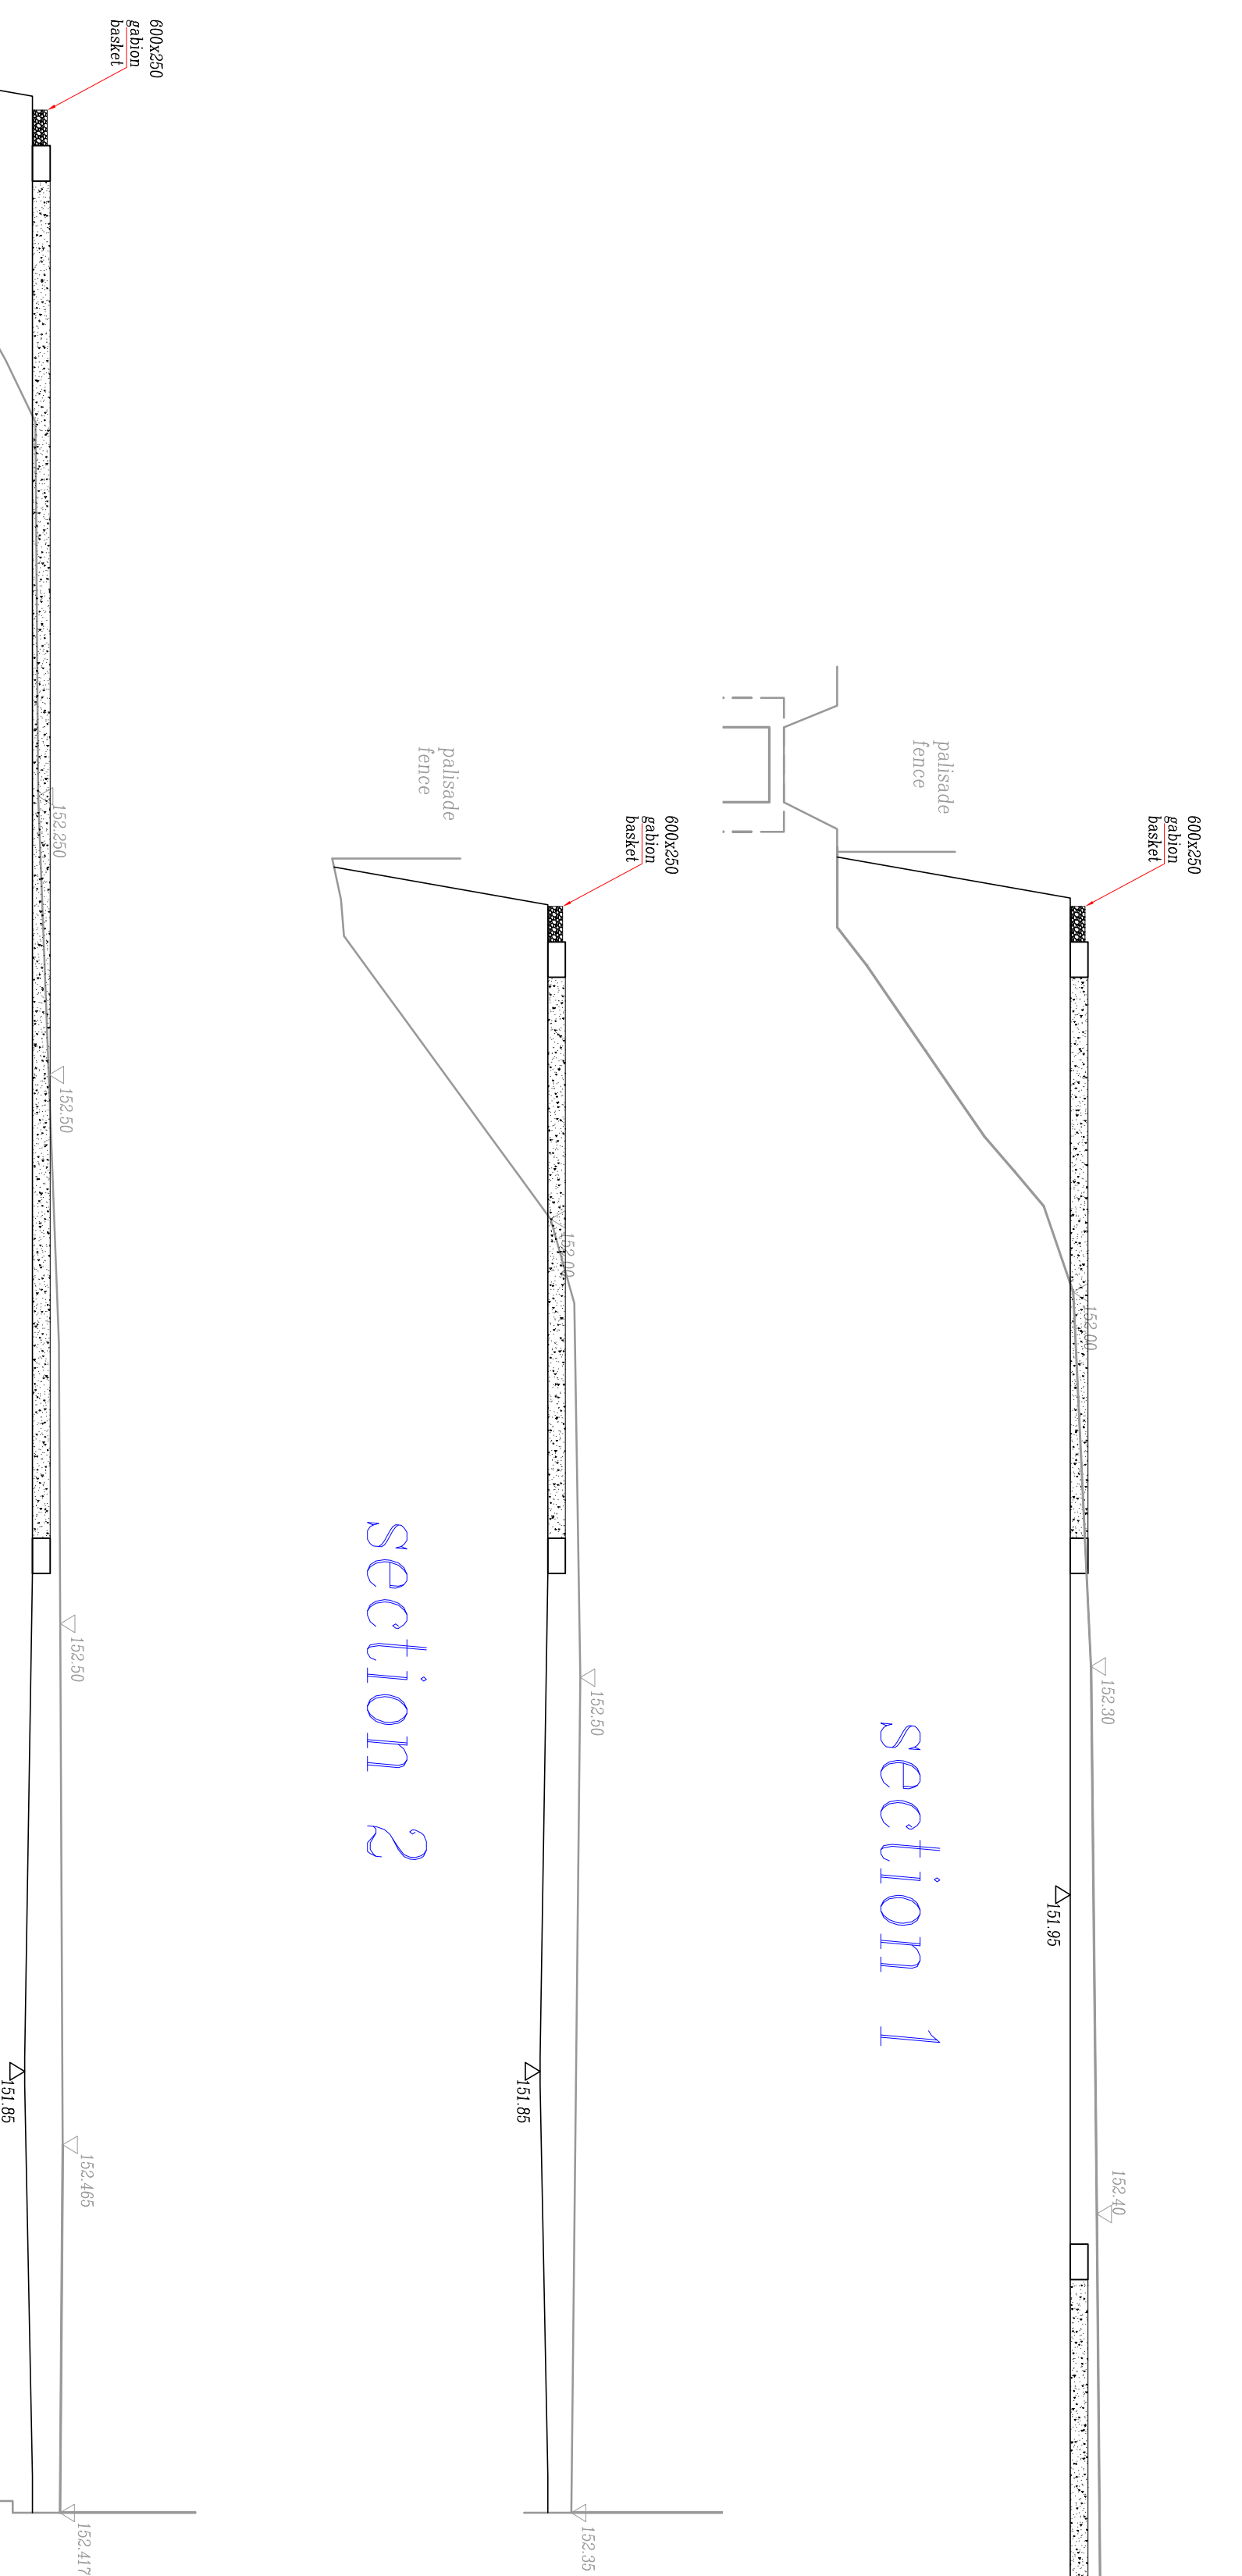

GENERAL NOTES

1. THE DRAWING IS TO BE USED IN CONJUNCTION WITH THE SPECIFICATION OF WORKS FOR THE CALDERSHAW CENTRE DEVELOPMENT.

estimating