
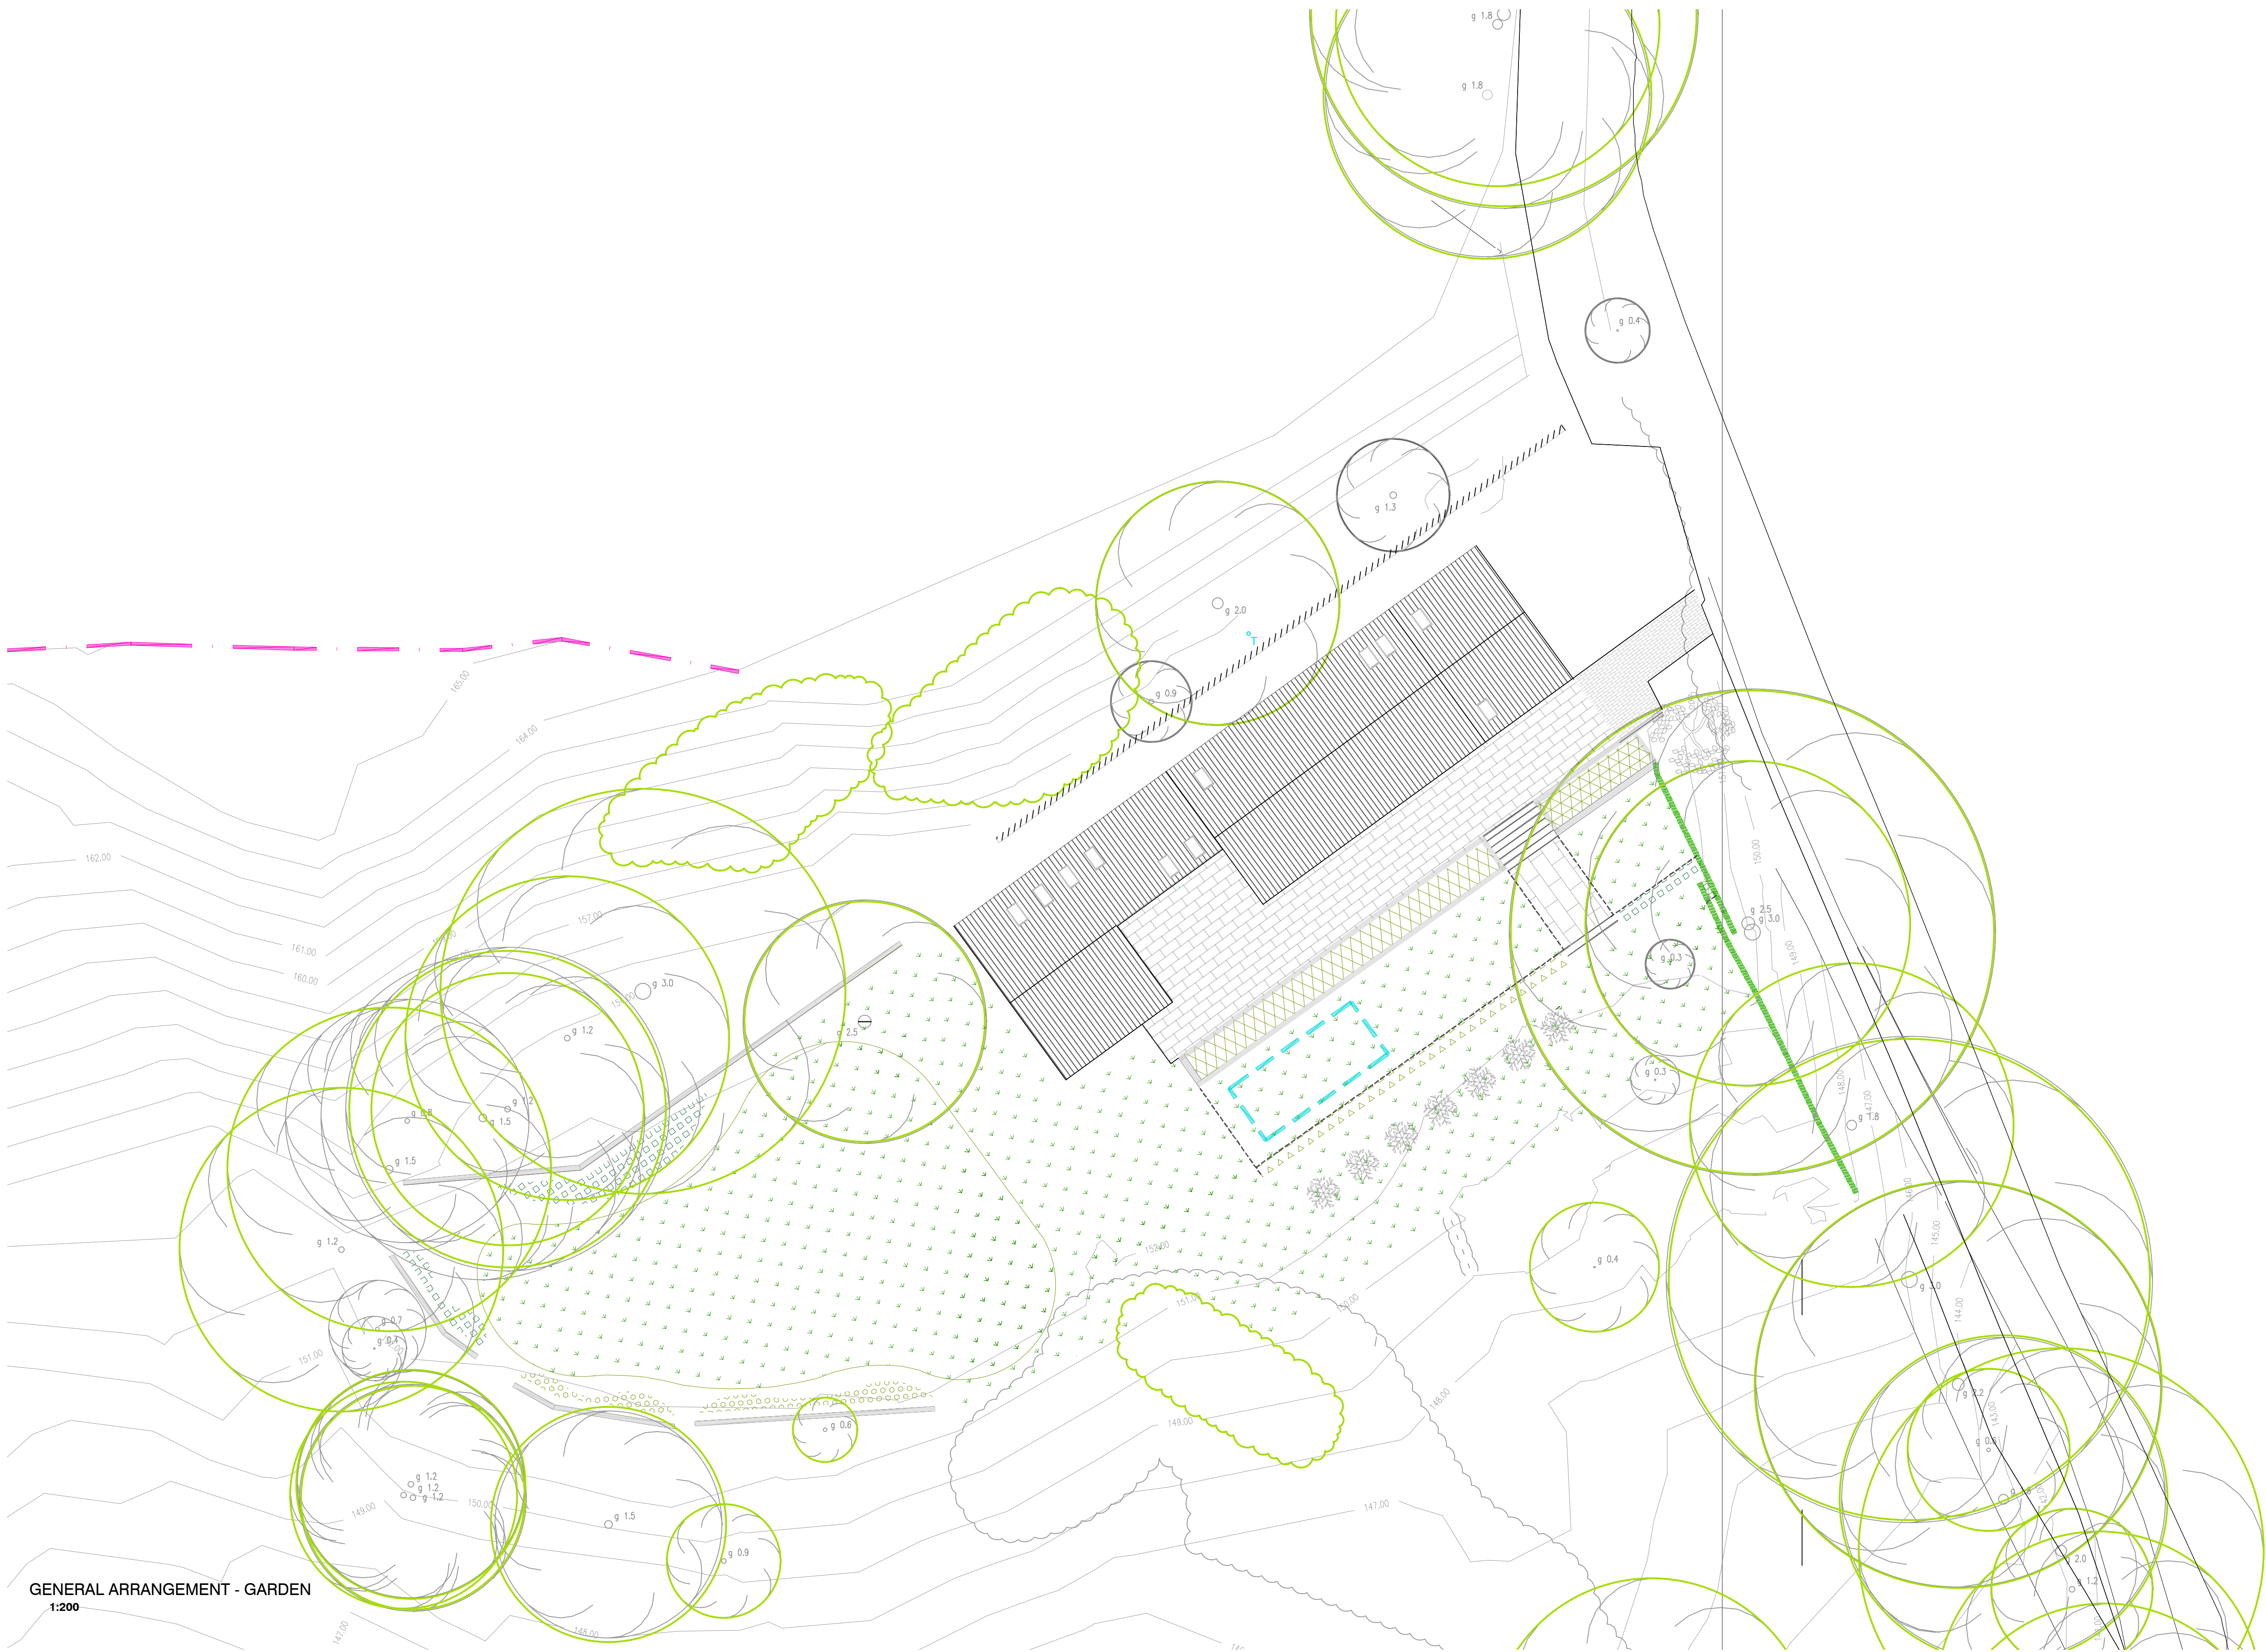


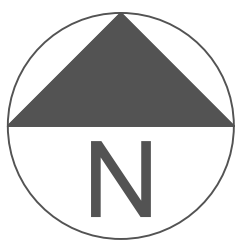

GENERAL ARRANGEMENT - GARDEN
1:200

- PLEASE NOTE**
- DO NOT scale from this drawing, use figured dimensions only.
 - All dimensions to be checked on site by the contractor.
 - Please report any discrepancies to JHA Ltd immediately.
 - All setting out dimensions are approximate. To be marked out on site for approval by JHA Ltd prior to construction.

NOTES:

*	**/**/**	Description of Revision	***
Ref	Date	Revision	Initial

Project / Client:

TWO STOREY COTTAGE
AT CAR WOOD COTTAGE
FOR
ZOE BAMFORD

Issue:

PRELIMINARY ISSUE

Drawing Title:

GENERAL ARRANGEMENT - GARDEN



JHA Architecture,
West Suite, Second Floor,
Unit F, South Quay,
Lakeside Boulevard,
Doncaster, DN4 5PL
01302 364565
enquiries@j-h-a.co.uk
www.j-h-a.co.uk

Scale: 1:200

Date: JAN 2024

Drawn By: JW

Checked By: PC

Drawing No:

M22/29/18

Sheet Size:

A1