


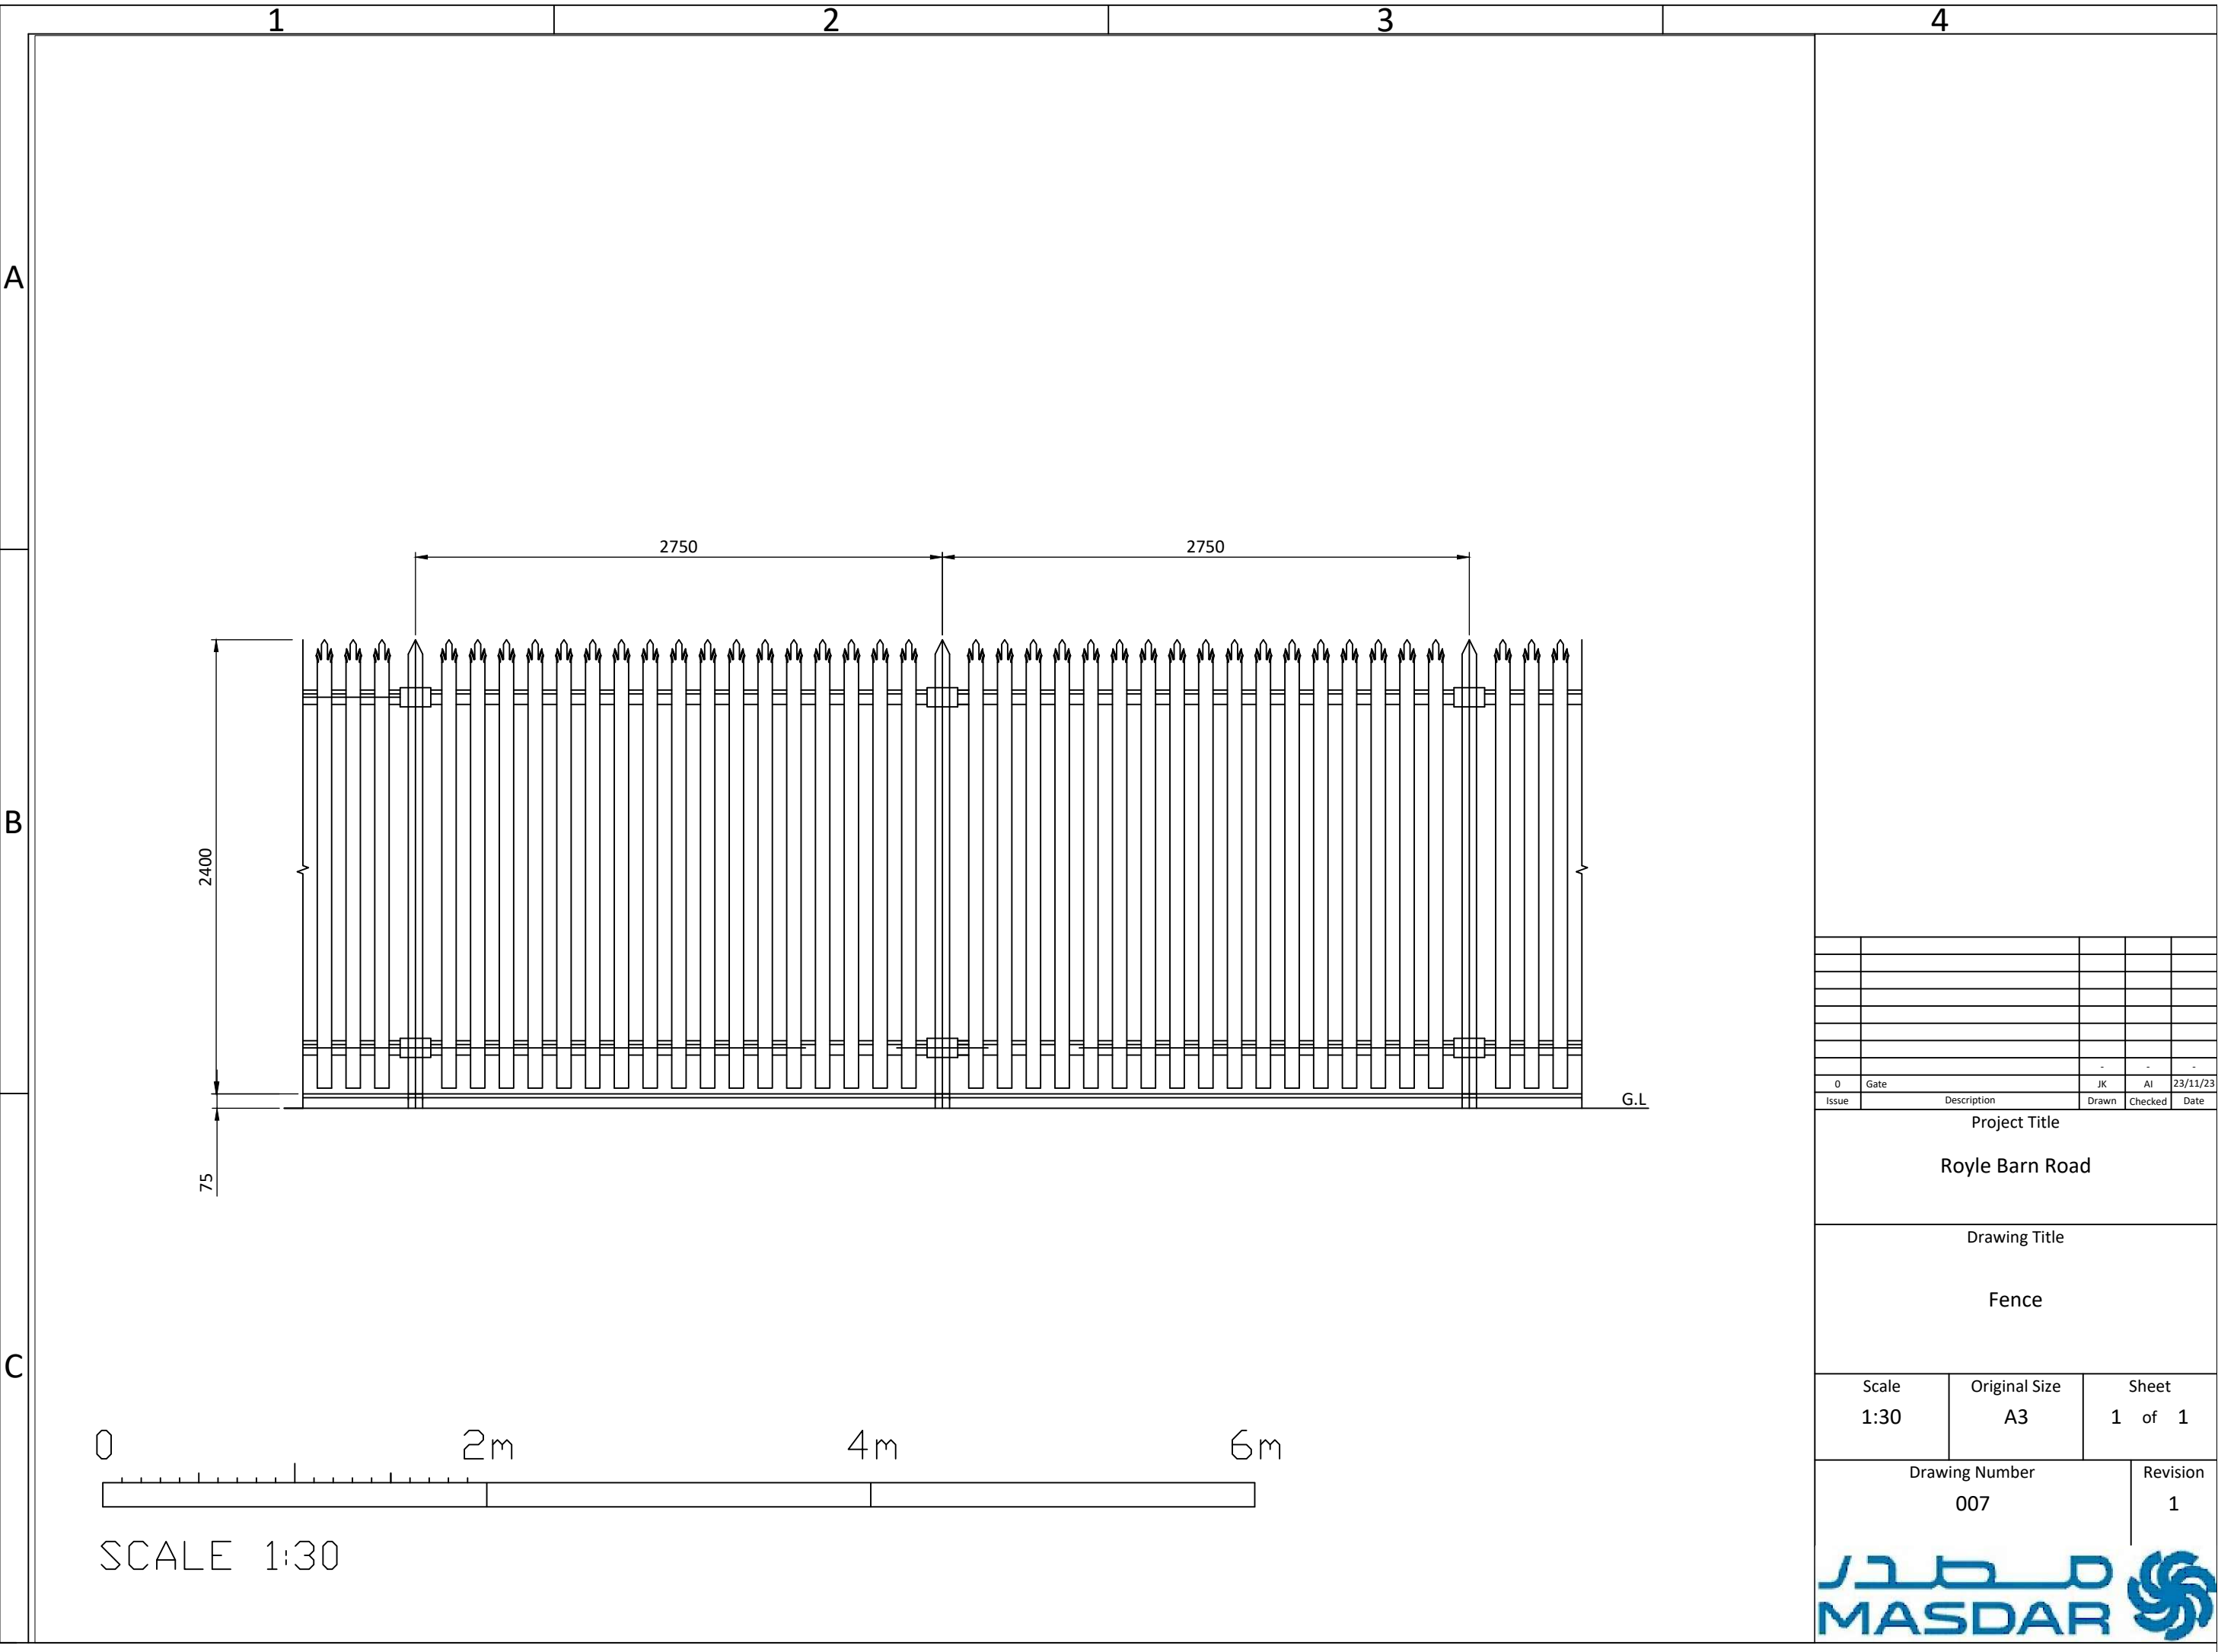

|                   |               |        |         |          |
|-------------------|---------------|--------|---------|----------|
|                   |               |        |         |          |
|                   |               |        |         |          |
| 0                 | Gate          |        | -       | -        |
| Issue             | Description   | Drawn  | Checked | Date     |
| Project Title     |               |        |         |          |
| Royle Barn Road   |               |        |         |          |
| Drawing Title     |               |        |         |          |
| Fence             |               |        |         |          |
| Scale             | Original Size | Sheet  |         |          |
| 1:30              | A3            | 1 of 1 |         |          |
| Drawing Number    |               |        |         | Revision |
| 007               |               |        |         | 1        |
| <div>MASDAR</div> |               |        |         |          |