
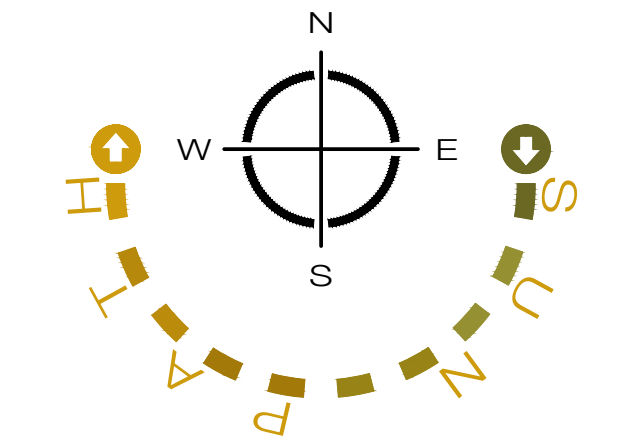


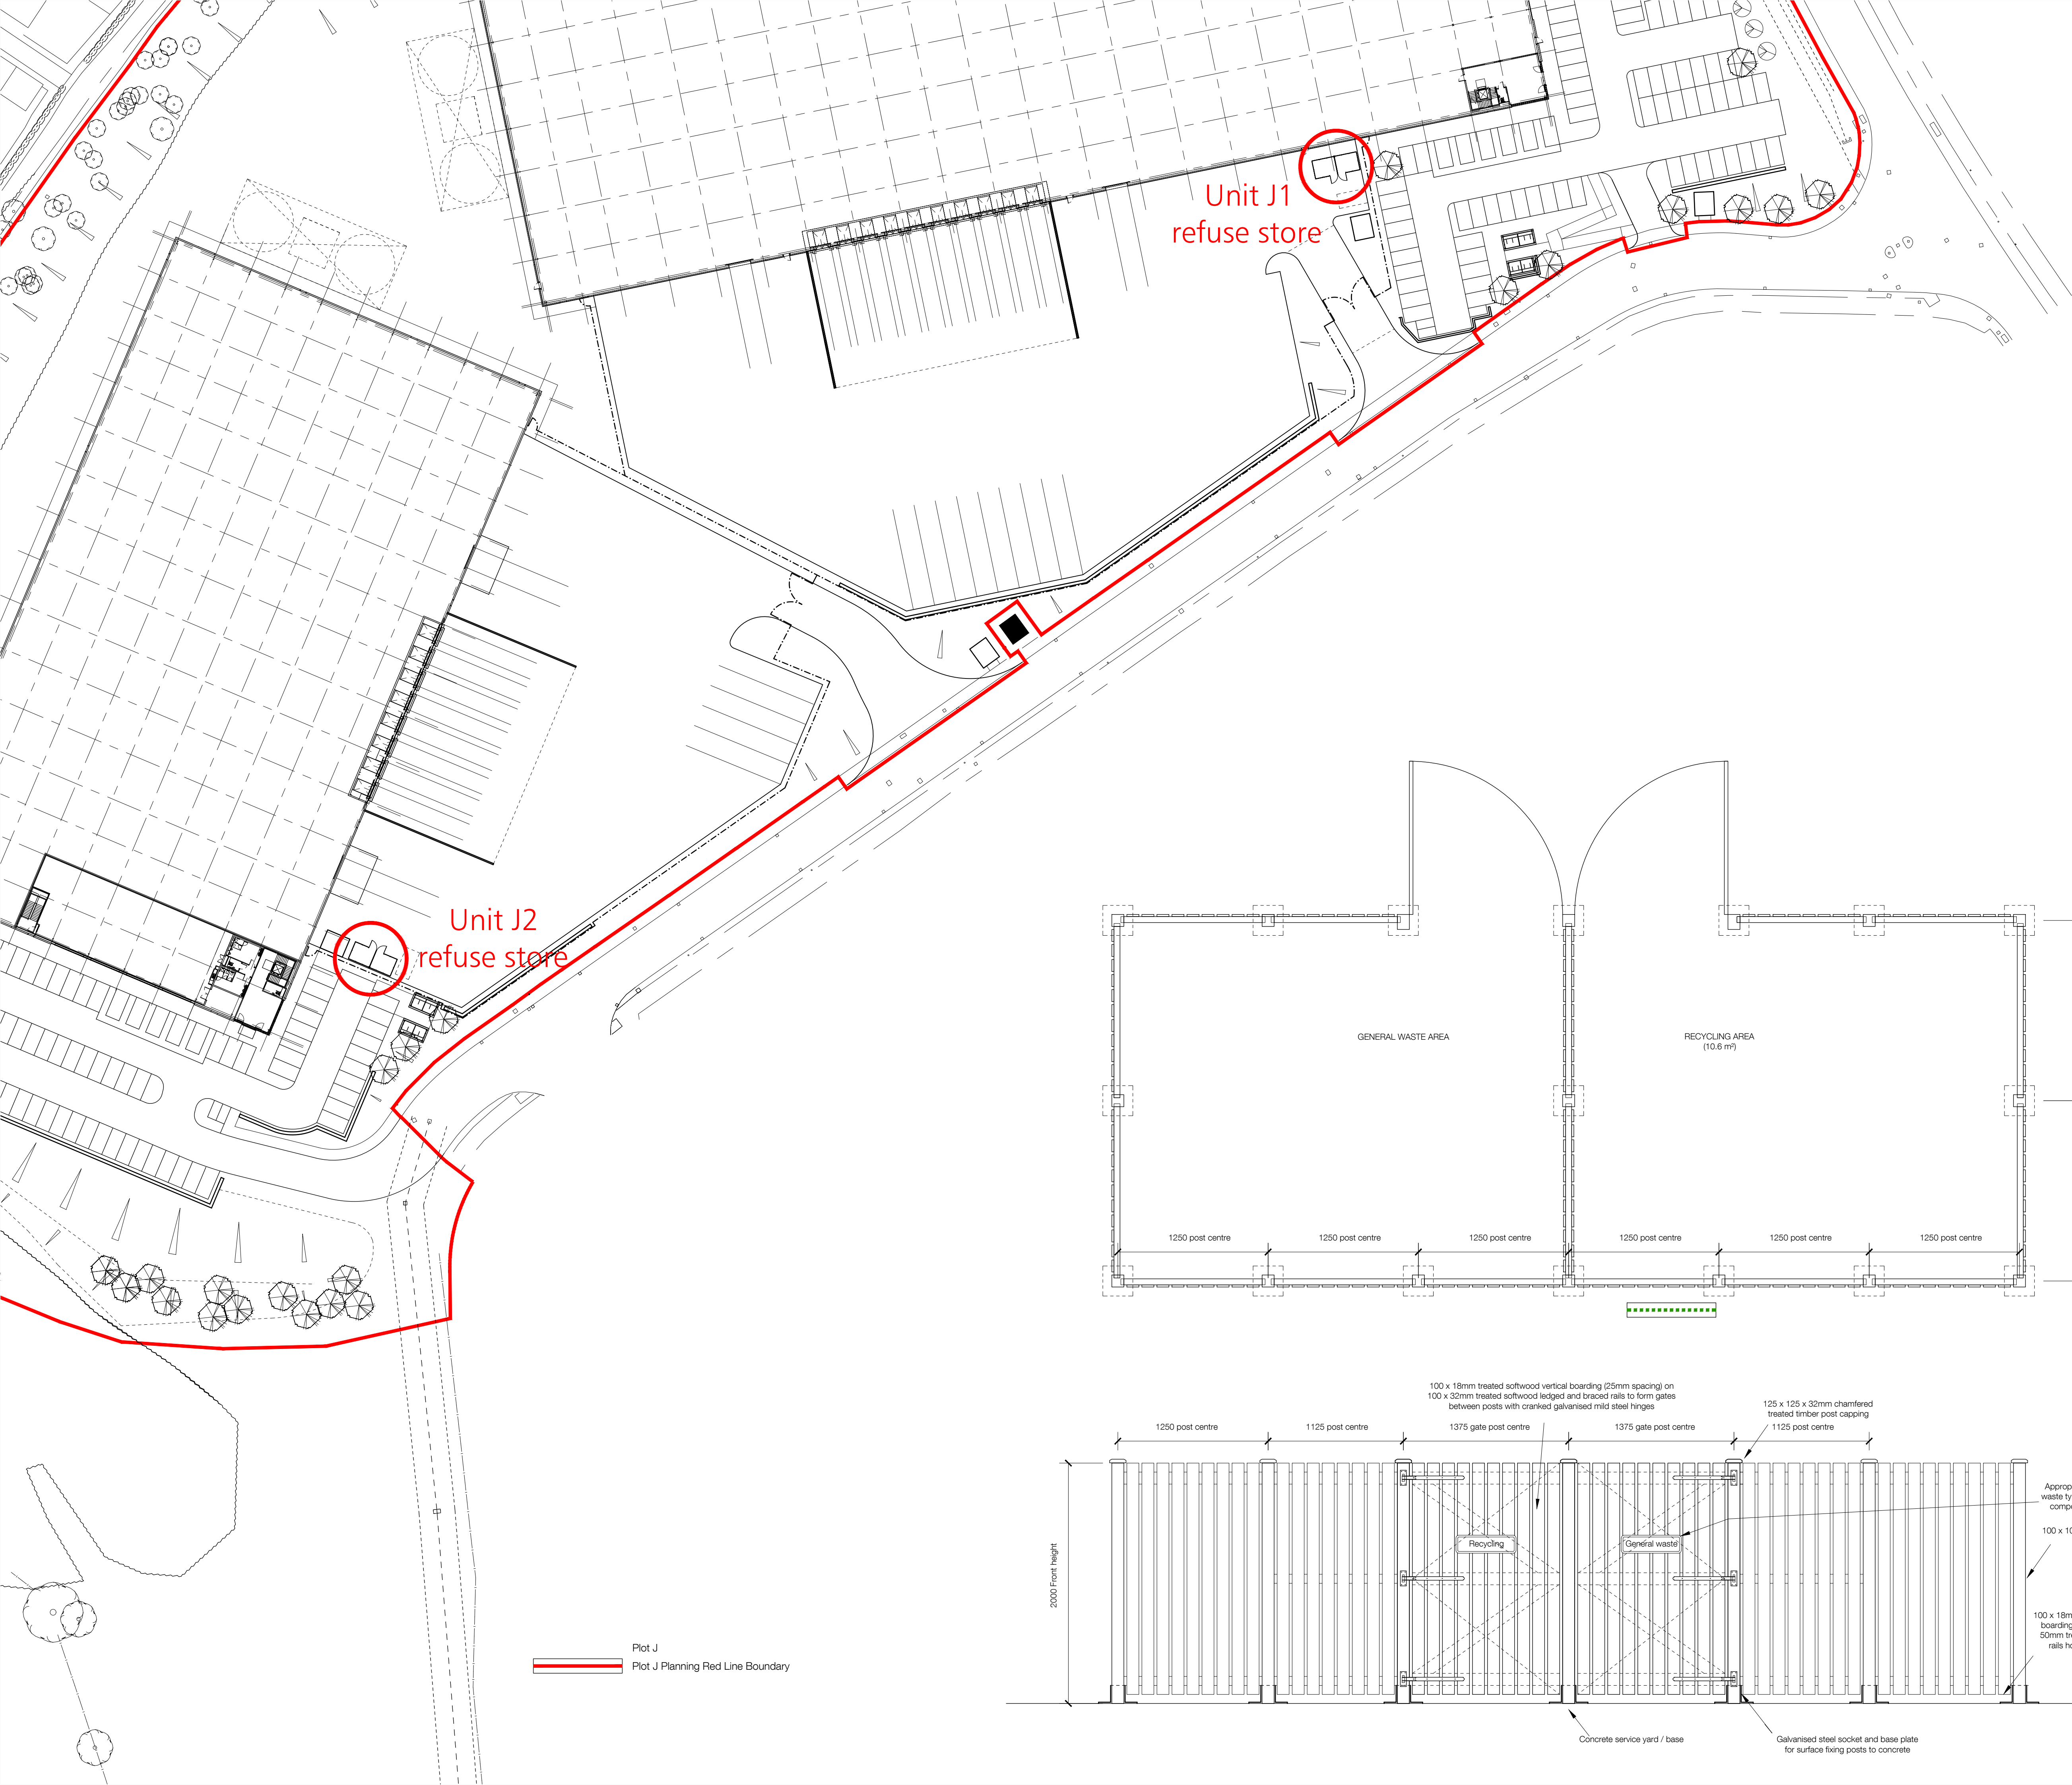

PROJECT
KINGSWAY PLOT J2

TITLE
REFUSE STORES

SCALE
1:500

DATE
08/07/22

DLA REF
2022-052

DRAWN
PSL

REVIEWED
BLG

PROJECT
KPJ

ORIGIN'R
DLA

ZONE
JS

LEVEL
XX

TYPE
DR

ROLE
A

NUMBER
90074

STATUS
PLANNING

REVISION
P 02

T:\2022\2022-052\CAD\05-Autocad\Drawings\90074.dwg