

Notes

This drawing is for PLANNING only, it is not to be used for any other purpose.

This drawing is to be read in conjunction with the following DLA-Architecture drawings,


KPL-DLA-L1-XX-DR-A-20000 - Unit L1 Proposed Floor Plans Ground & First
KPL-DLA-L1-XX-DR-A-20002 - Unit L1 Proposed Roof Plan
KPL-DLA-L1-XX-DR-A-20010 - Unit L1 Proposed Elevations and Section
KPL-DLA-LS-XX-DR-A-90000 - Location Plan
KPL-DLA-LS-XX-DR-A-90001 - Existing Site Plan
KPL-DLA-LS-XX-DR-A-90002 - Site Plan

INFORMATION CONTAINED IN THIS DRAWING IS THE
SOLE COPYRIGHT OF DLA ARCHITECTURE LTD AND IS
NOT TO BE REPRODUCED WITHOUT PERMISSION


DO NOT SCALE, REFER TO FIGURED DIMENSIONS ONLY

REVISIONS

P01	ISSUED FOR COMMENT	20/03/23 CF BLG
P02	ISSUED FOR COMMENT	29/03/23 CF BLG
P03	REVISED TO ACCOMMODATE BWB LATEST DITCH DIVERSION PROPOSAL.	23/08/23 CF BLG ISSUED FOR PLANNING

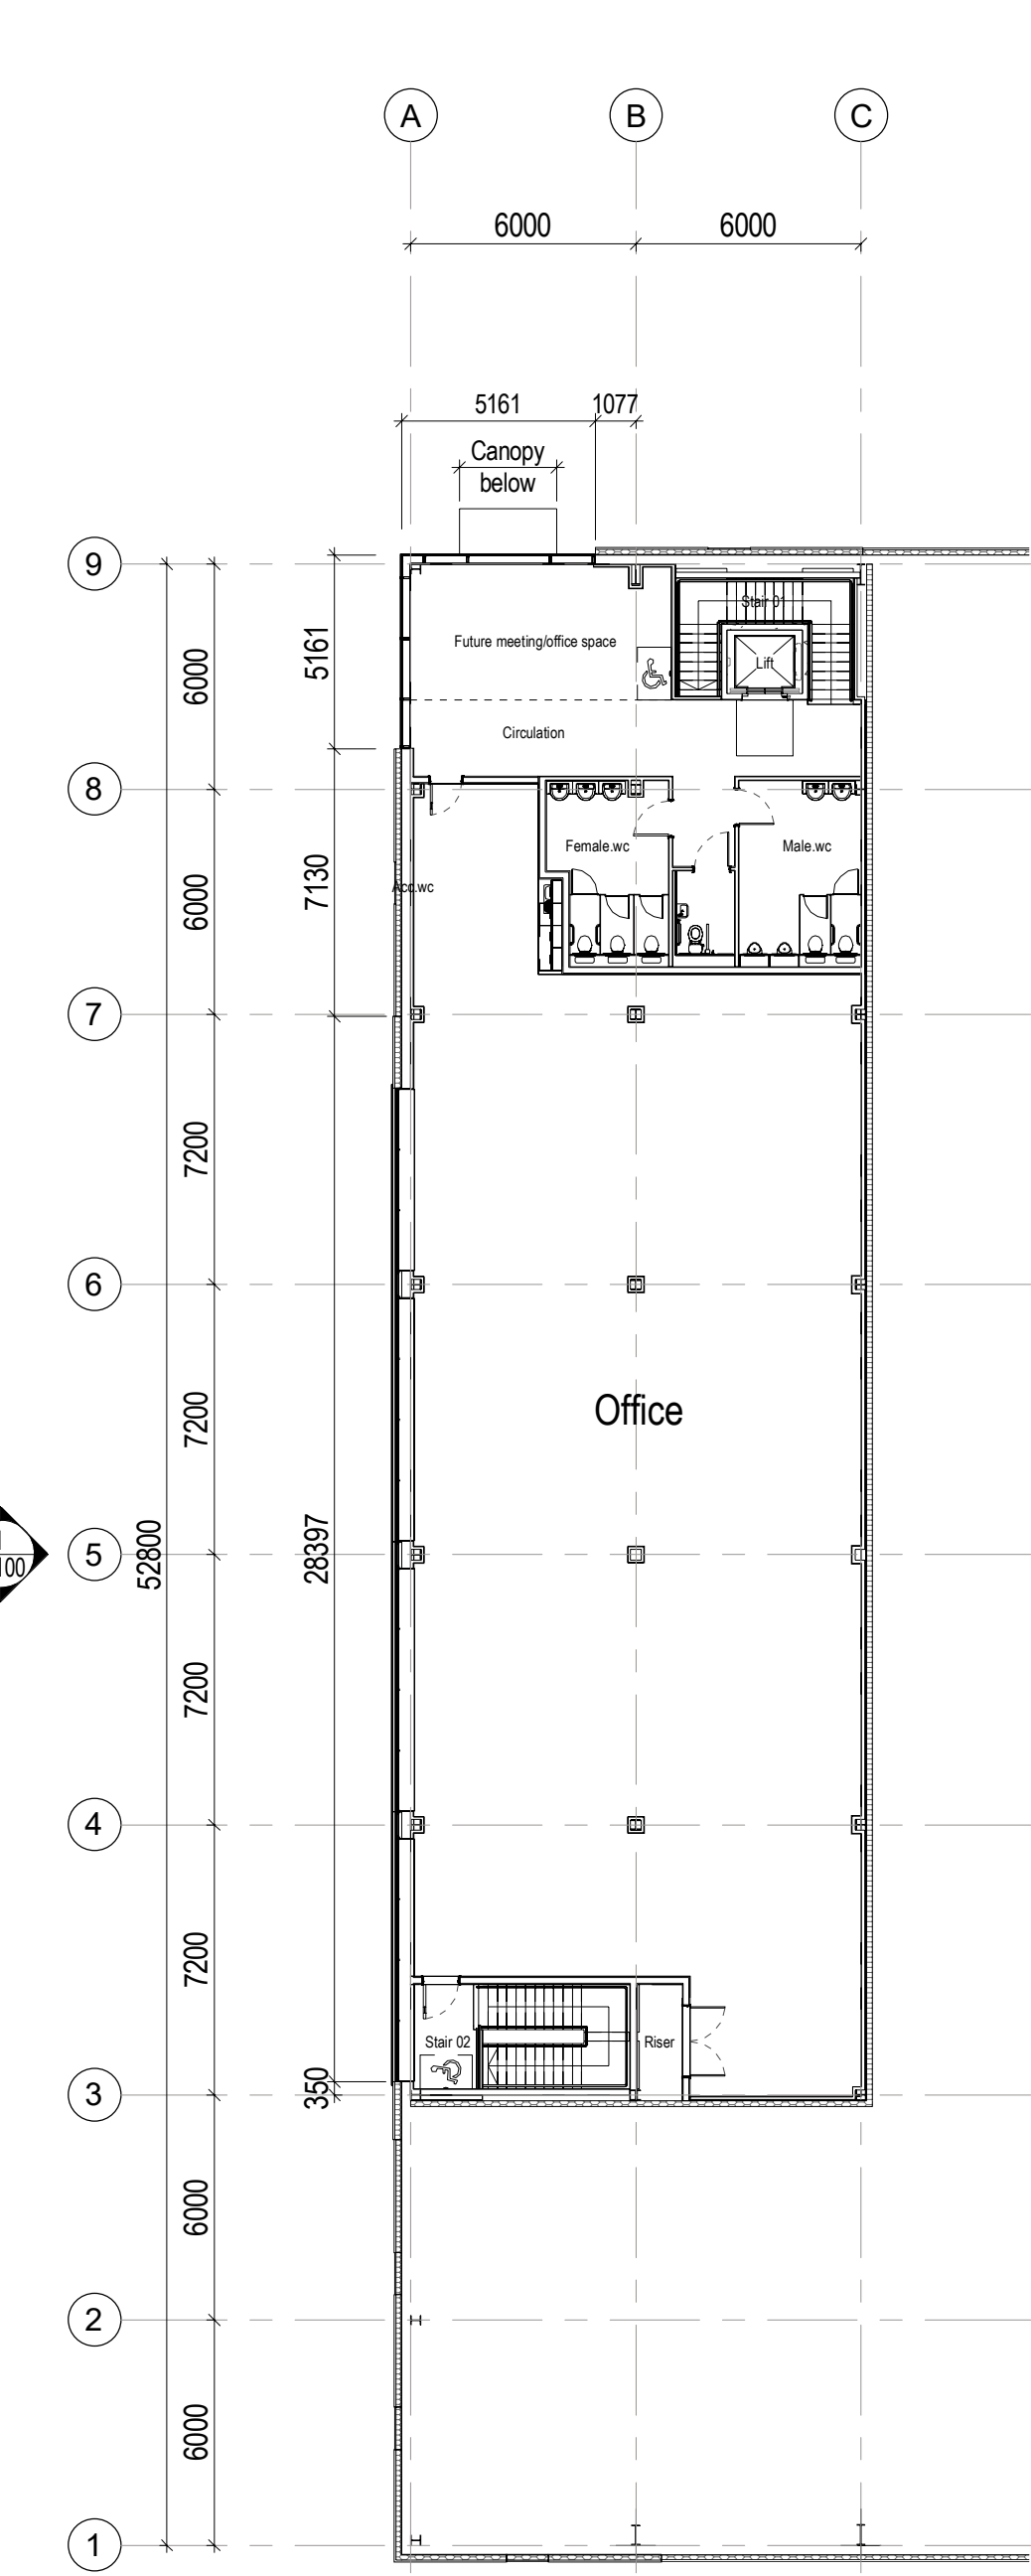

First Floor Plan

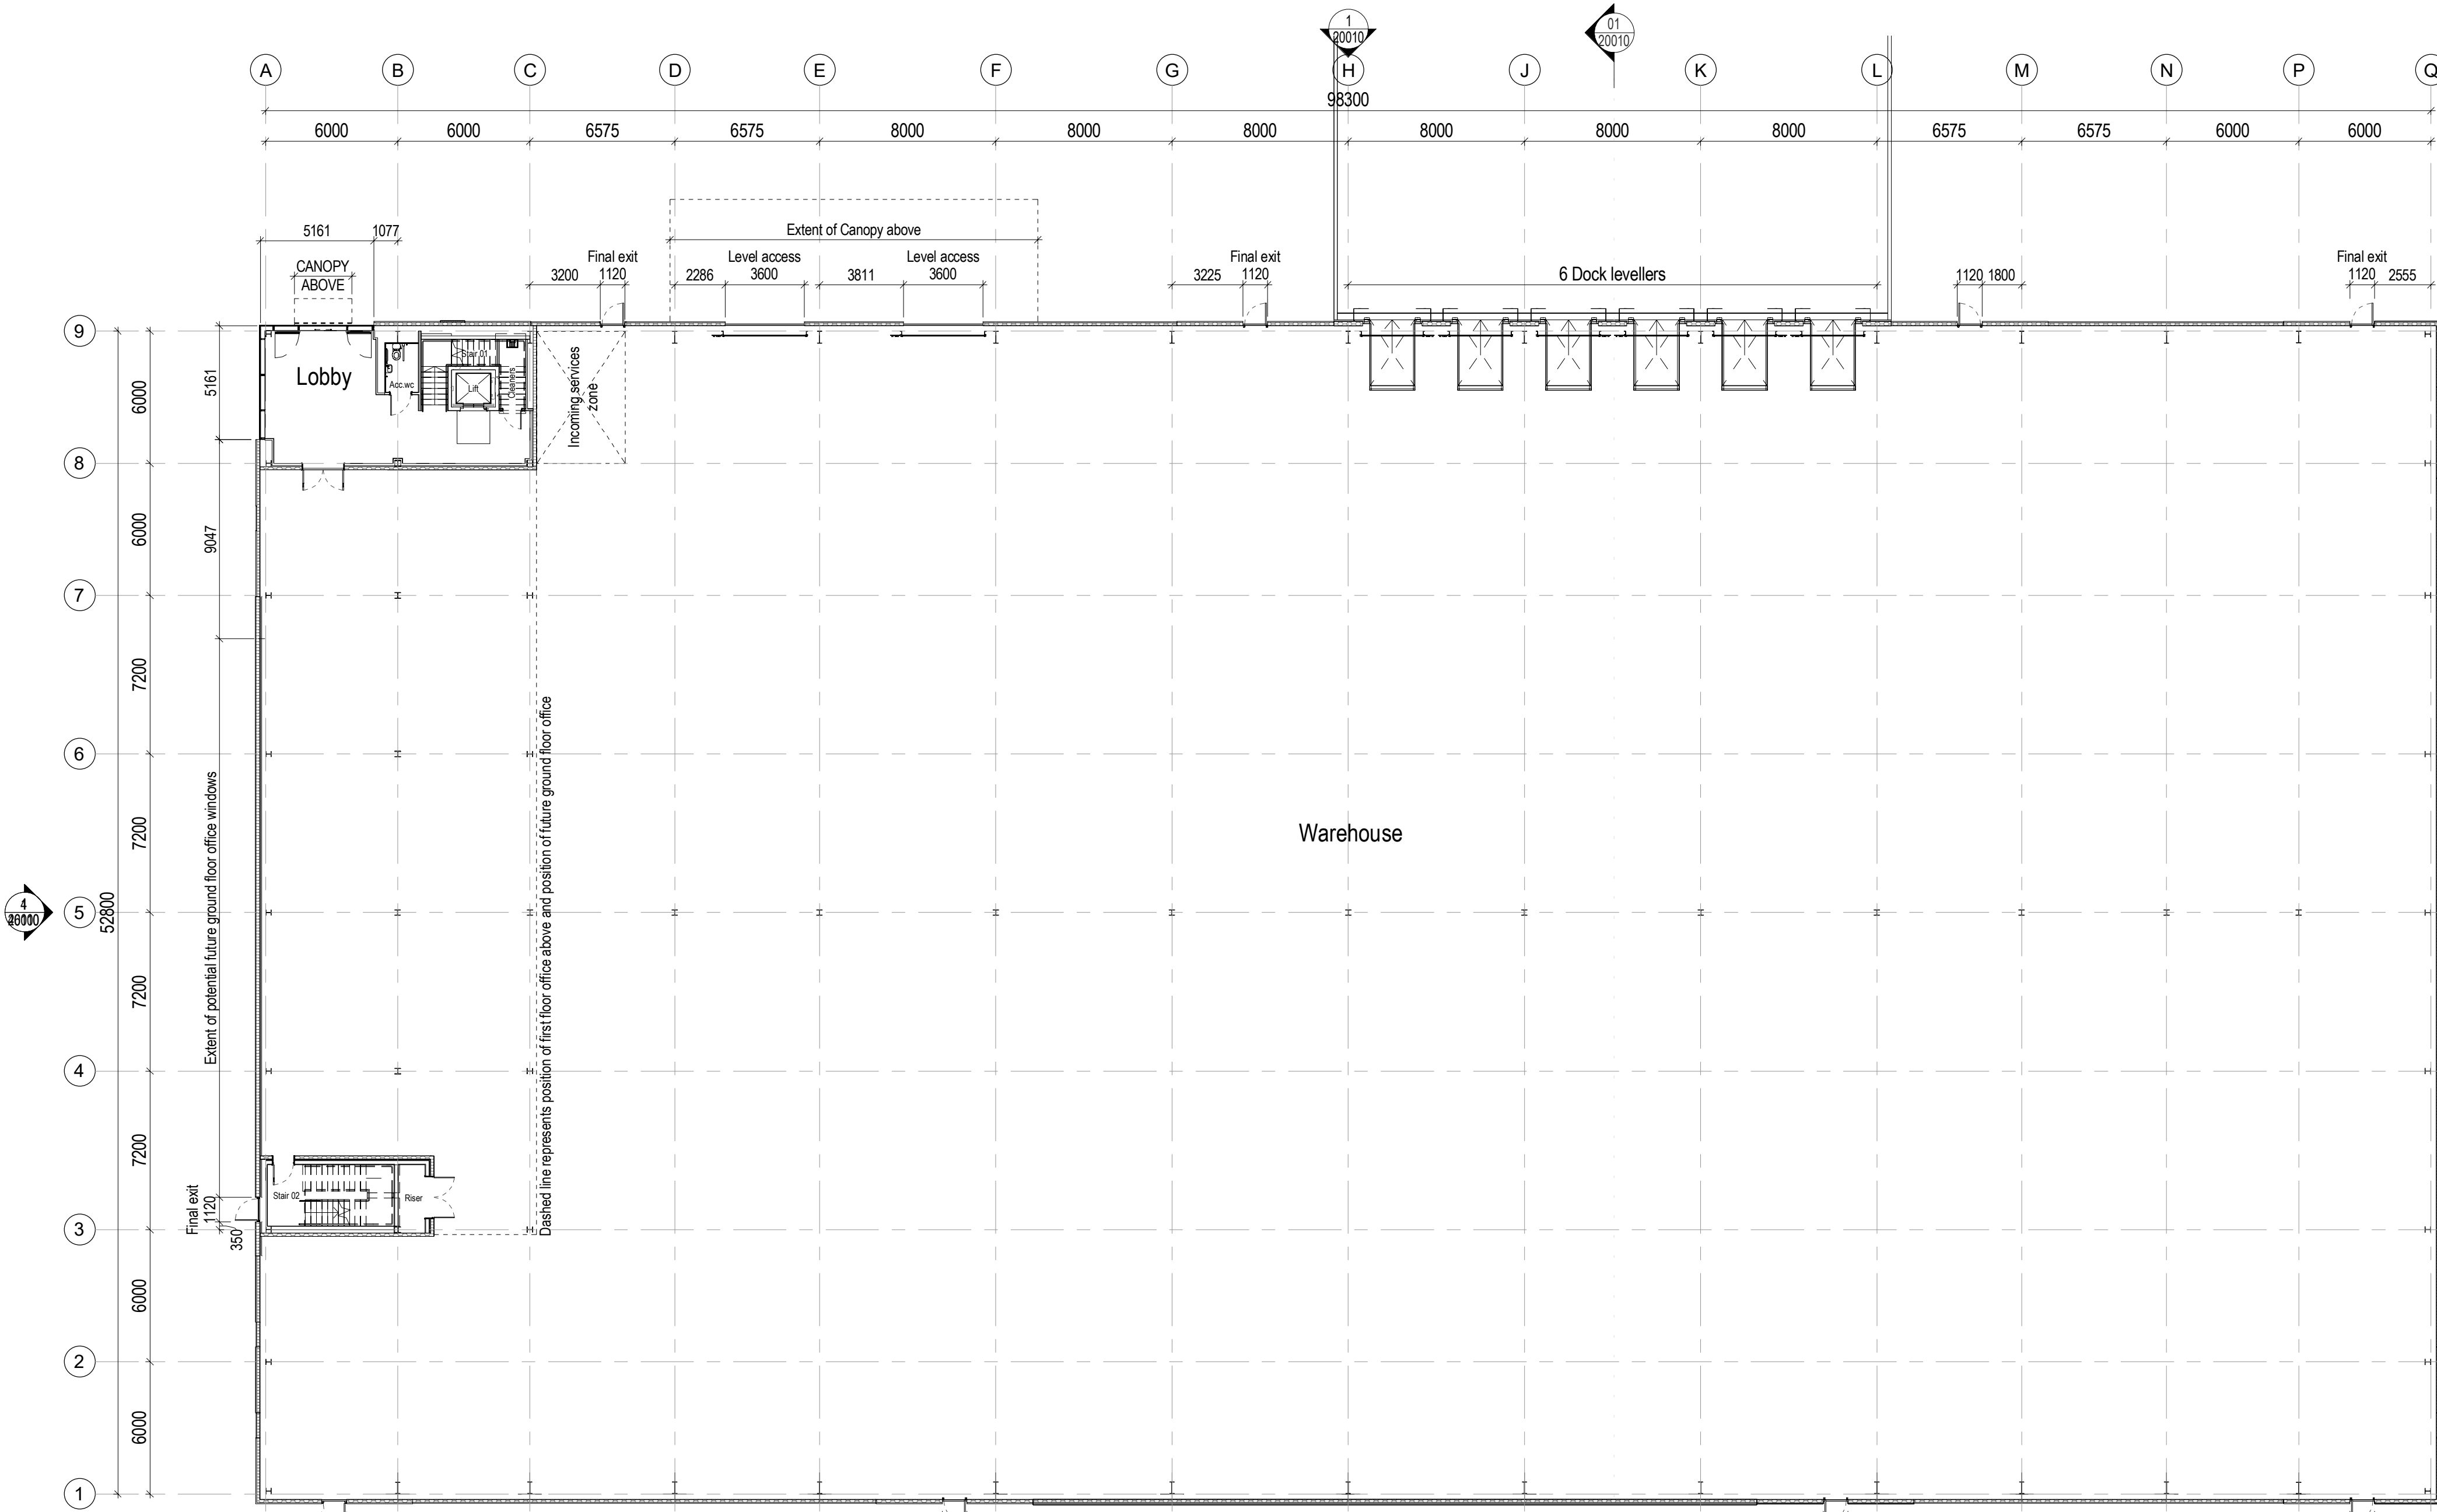

Ground Floor Plan



6 East Parade | Leeds | LS1 2AD
0113 887 3100
www.dla-architecture.co.uk

PROJECT
KINGSWAY BUSINESS PARK,
ROCHDALE, PLOT L

TITLE
UNIT L1 PROPOSED FLOOR PLANS
GROUND AND FIRST

SCALE
1 : 200 @ A1

DATE
03/03/2023

DLA REF
2022-147

DRAWN
CF

REVIEWED
BLG

PROJECT
KPL

ORIGIN'R
DLA

ZONE
L1

LEVEL
XX

TYPE
DR

ROLE
A

NUMBER
20000

STATUS
PLANNING

REVISION
P03

