



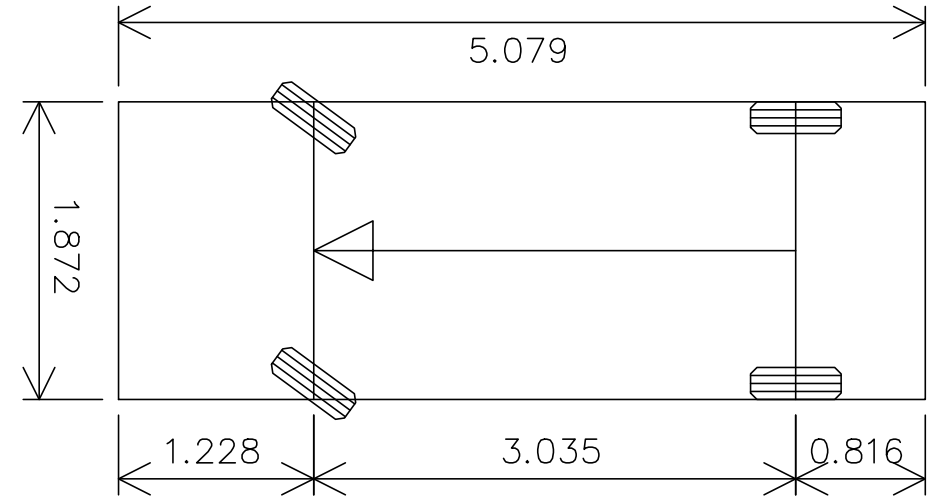

Vehicle name Large Car 2006
Description
Overall length (m) 5.079
Overall width (m) 1.872
Maximum track width (m) 1.872
Kerb to kerb radius (m) 5.900

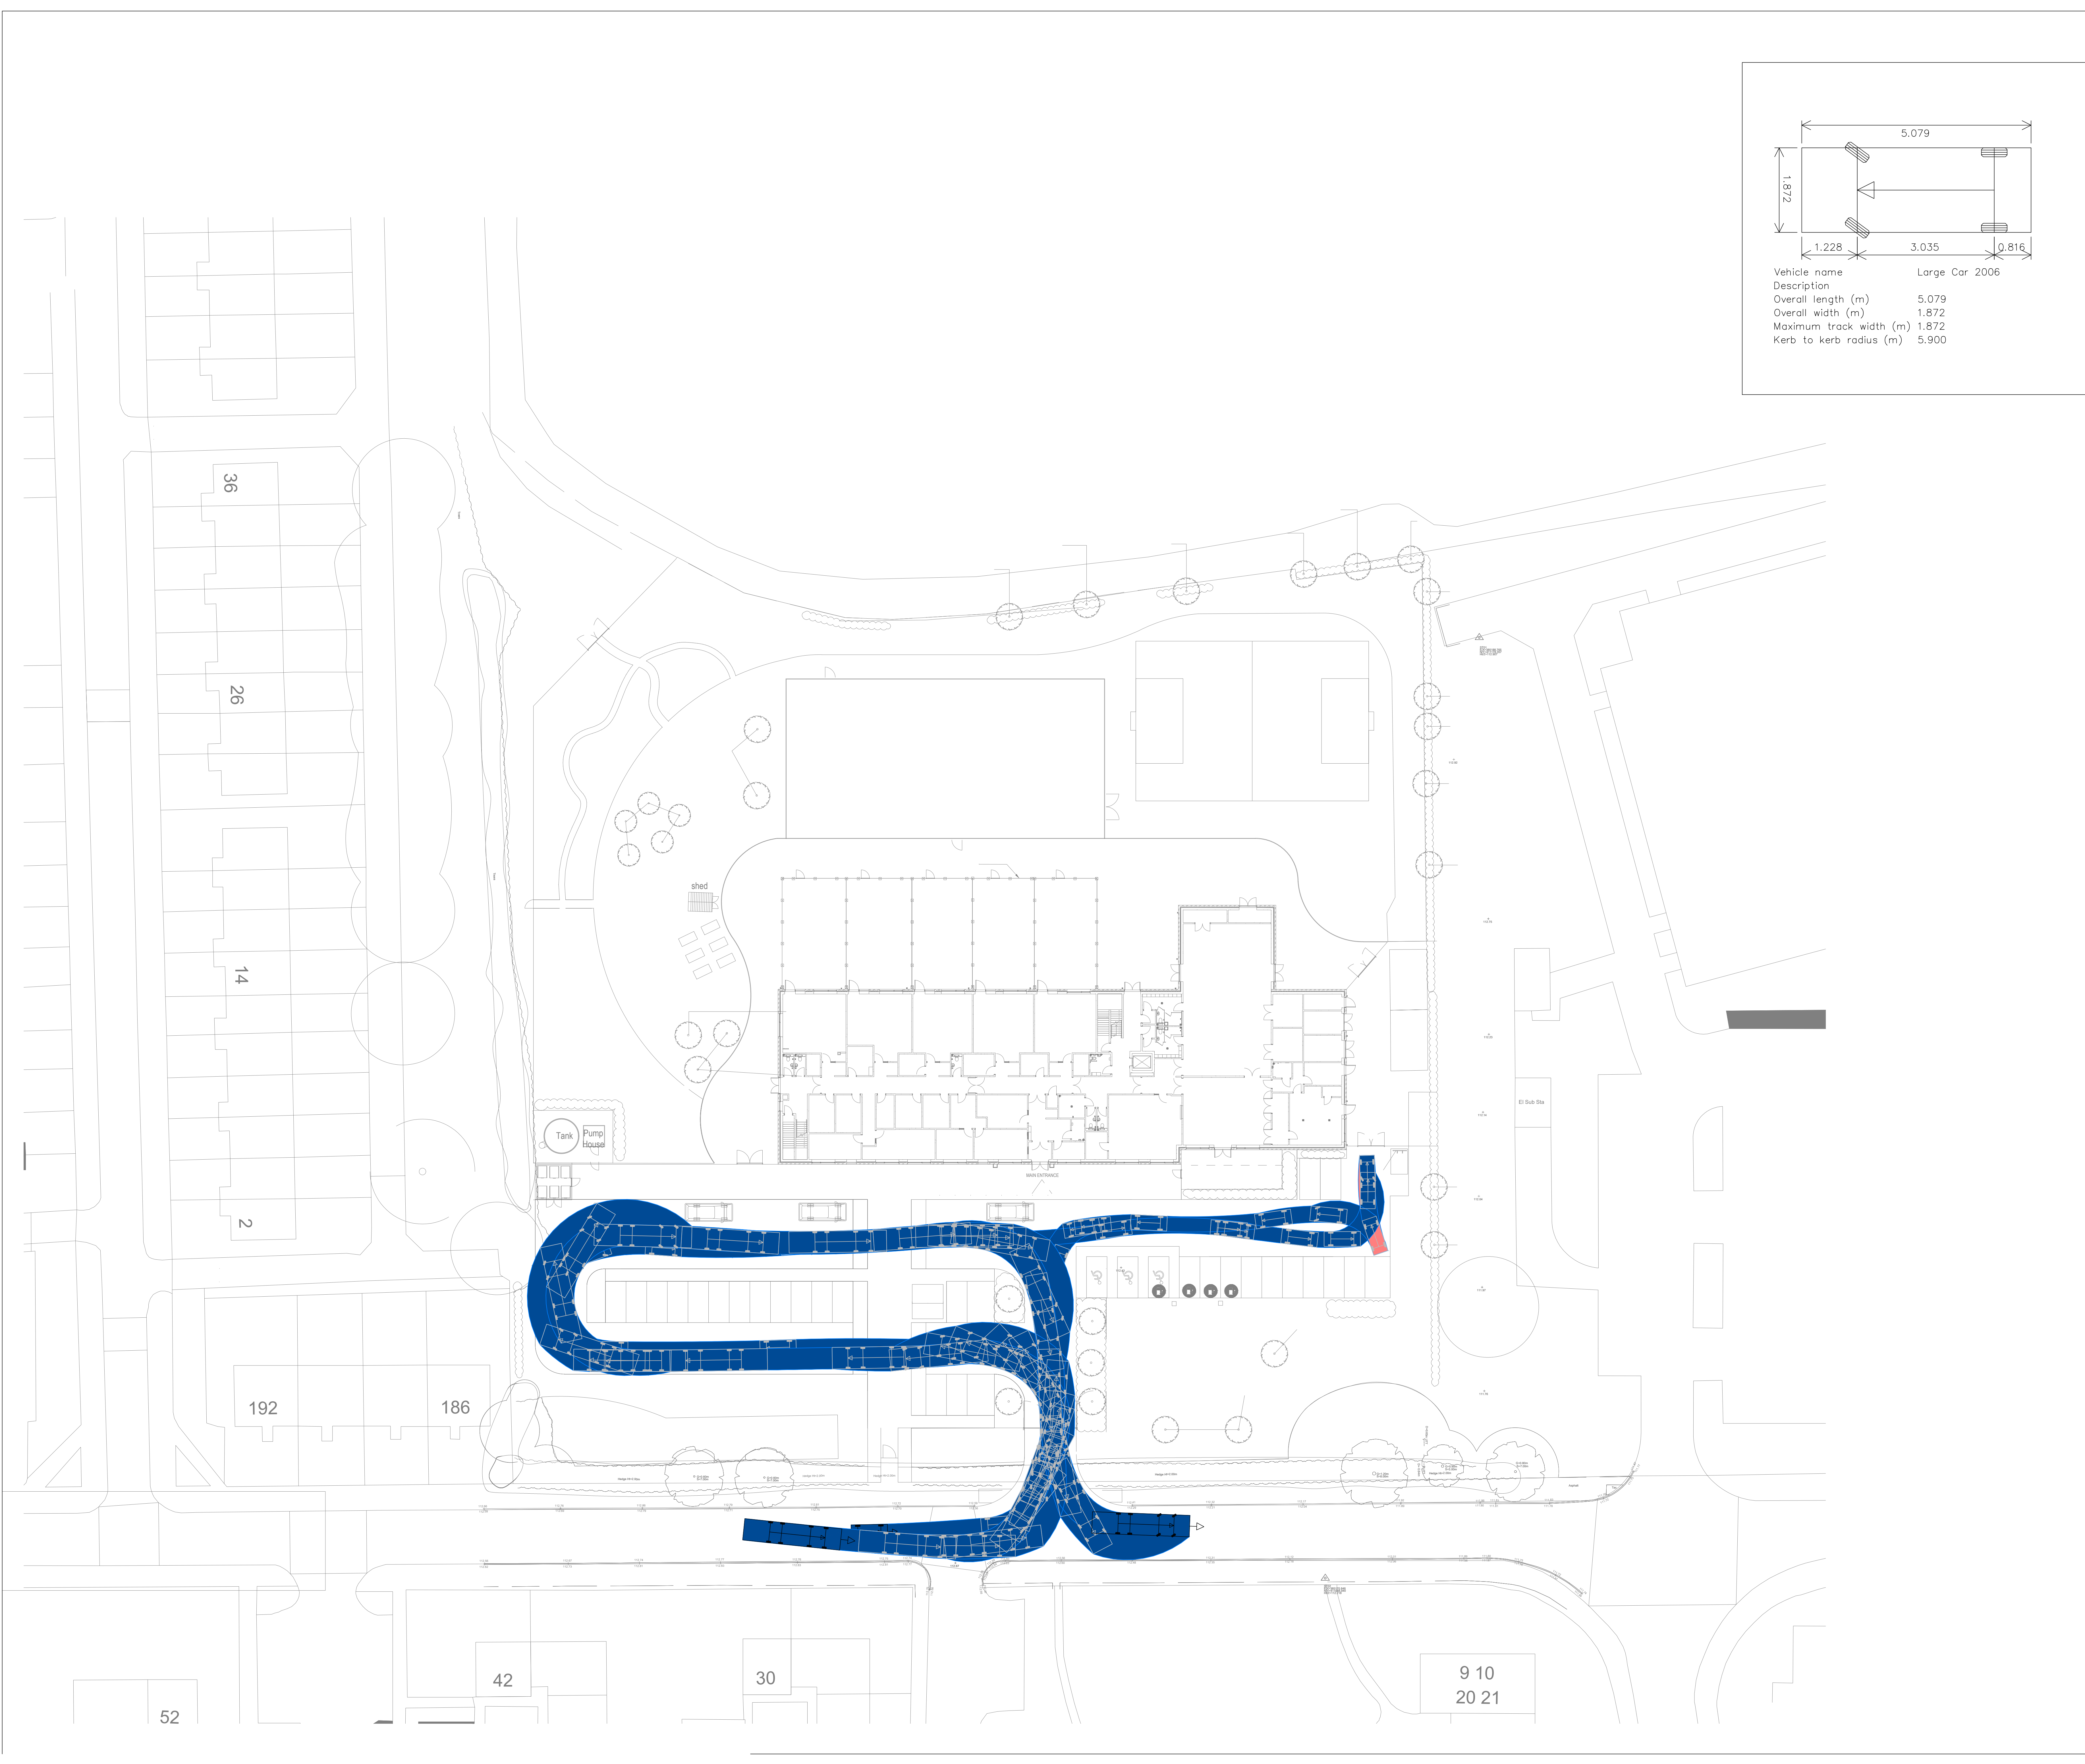

PS2	30/06/2024	UPDATED TO SUIT LATEST ARCHITECTS LAYOUT					MD	PL	PB
PS1	28/07/2023	PRELIMINARY ISSUE					MD	PL	PB
REV	DATE	DESCRIPTION					BY	CHK	APP

DRAWING STATUS:

PRELIMINARY

CLIENT:

TILBURY DOUGLAS

ARCHITECT:

ELLIS WILLIAMS ARCHITECTS

PROJECT:

ROCHDALE SEND
HEYWOOD

TITLE:

CAR TRACKING

STATUS	PROJECT No.	PROJECT	ORIGINATOR	VOLUPTUOUS	LEVEL	TYPE	ROLE	DRAWING No.	REV.
S2	223-018	FS0911-AJP-ZZ	- 00 - D - C	• 3503	P02				

SCALE @ A3	DESIGNED	DRAWN	CHECKED	APPROVED	DATE
1:200	JRS	JJR	JRS	PB	JUN 2023

 consulting engineers

0151 227 1462 BSinfo@ajp ltd.co.uk 01 Dale Street, Liverpool, L2 2ET