



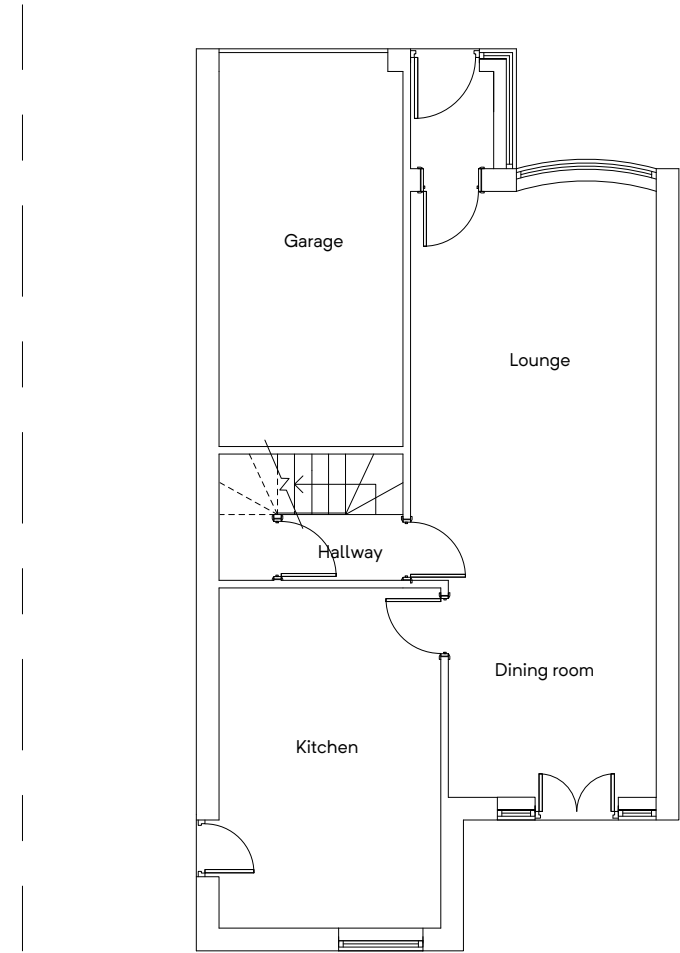


GROUND FLOOR PLAN
(EXISTING)




FRONT ELEVATION
(EXISTING)

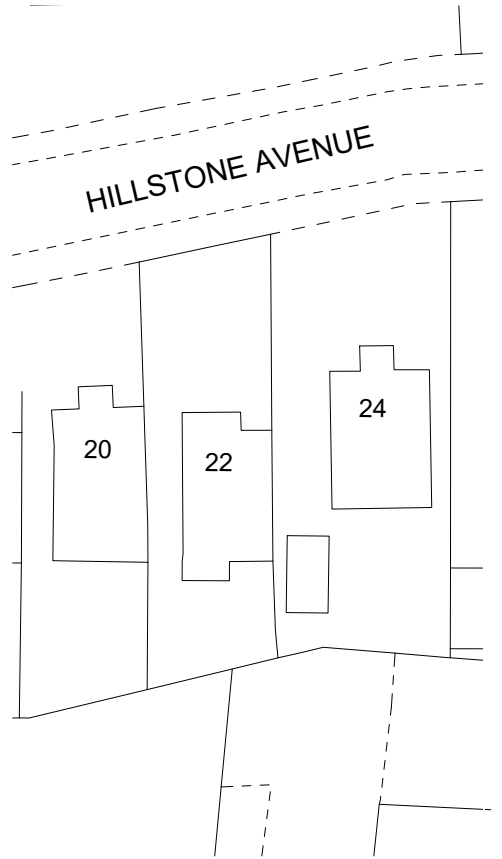


SITE PLAN
(EXISTING)

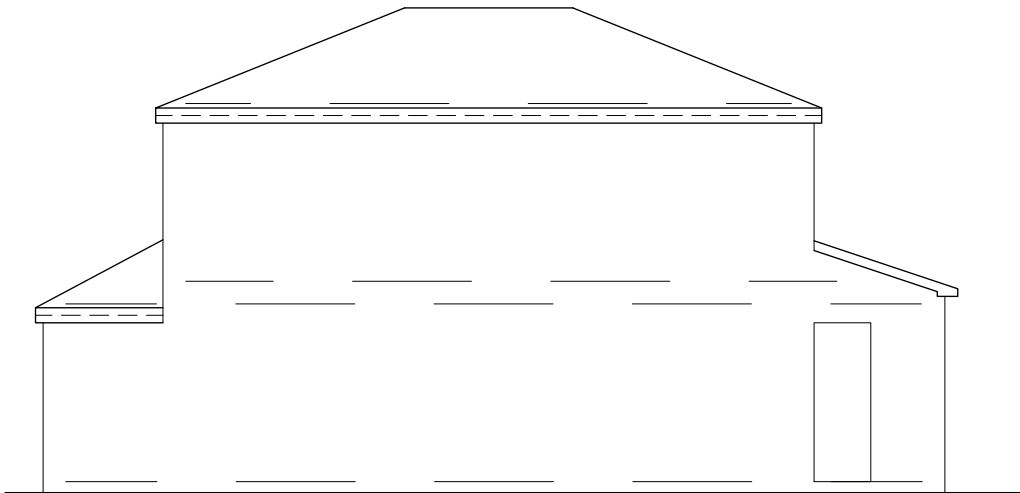

SIDE ELEVATION
(EXISTING)

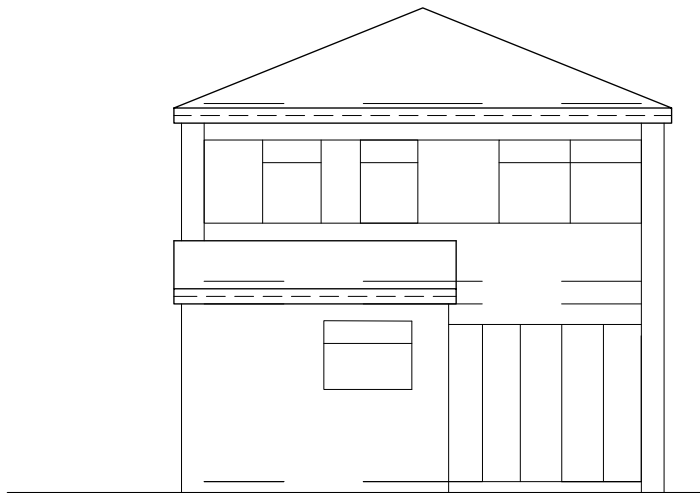

REAR ELEVATION
(EXISTING)

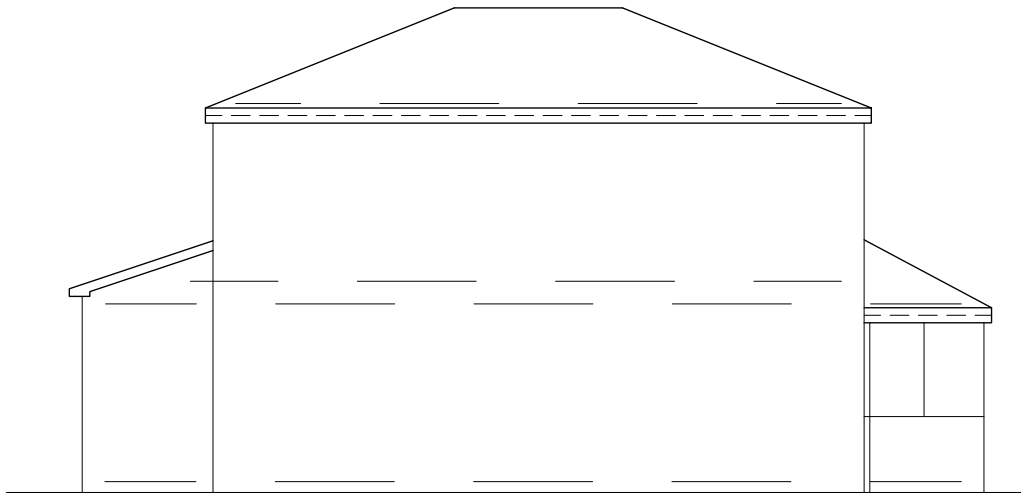

SIDE ELEVATION
(EXISTING)

Building Design Services

M.FAROOQ
418 Bury Road
Rochdale
OL11 5EU
01706 712231
0796 7605 763

bds

For:

MR MUHAMMAD HUSAM

PROPOSED SINGLE STOREY
SIDE & FRONT EXTENSION

22 Hillstone Avenue
Rochdale
OL12 6DX


Scale:

(Plan)
1:100 @ A3
(Elevation)
1:100 @ A3


(Site Plan)
1:500 @ A3

Job No. & Sheet

2260/1

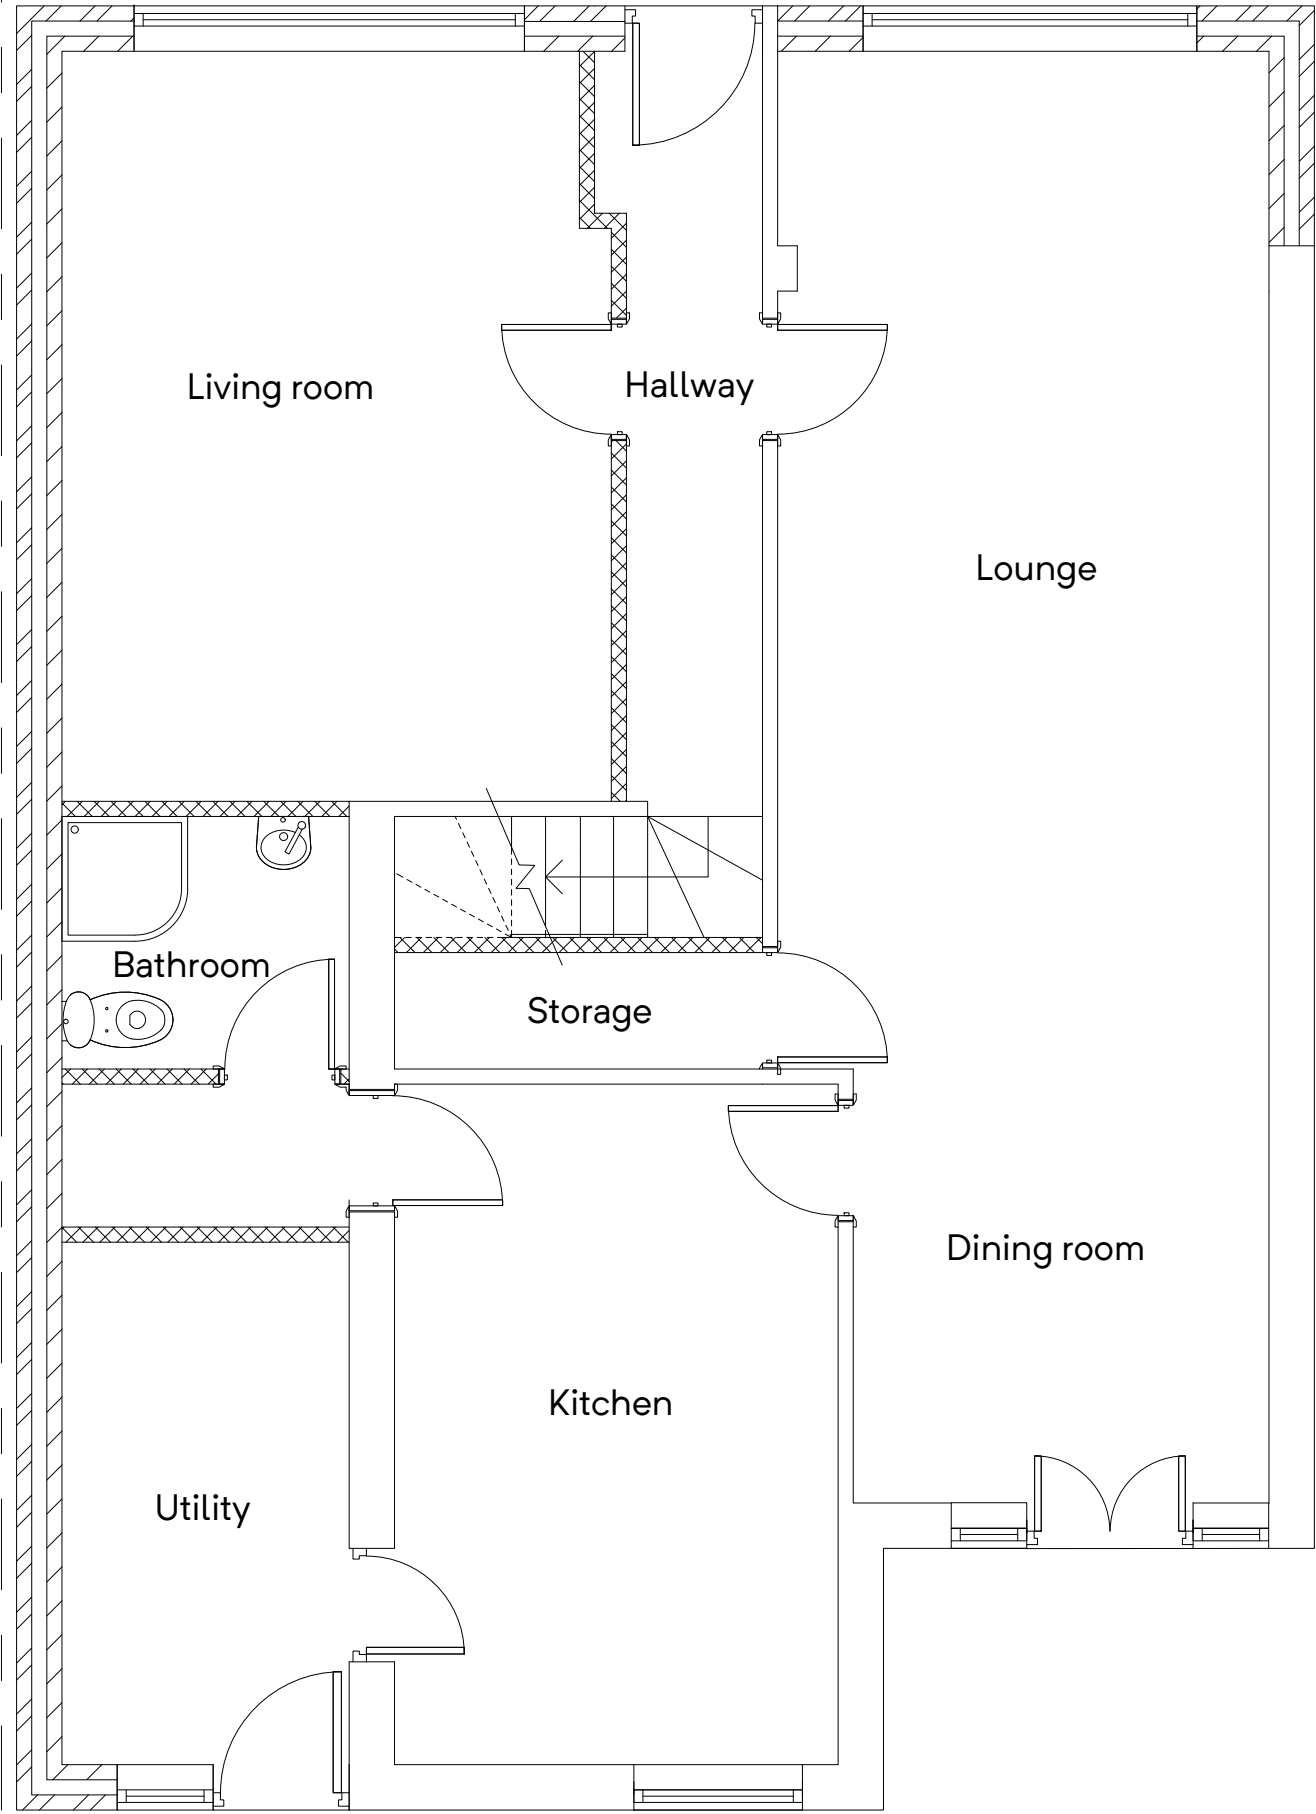


GROUND FLOOR PLAN
(PROPOSED)

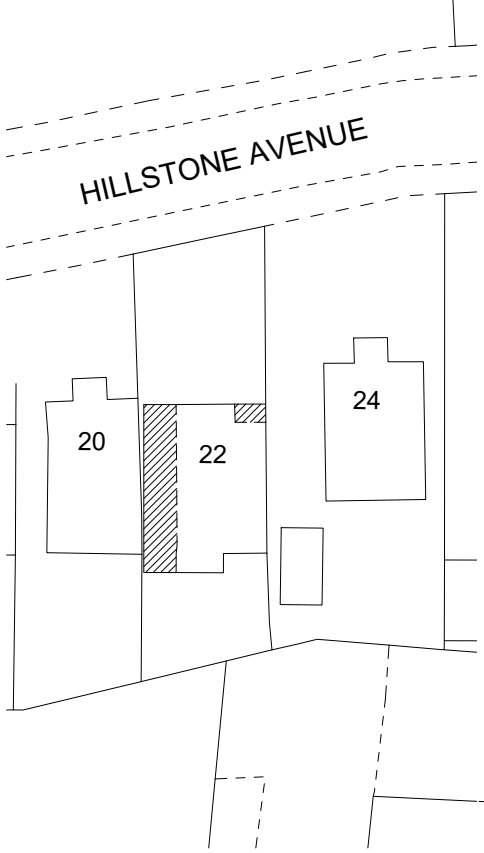


SITE PLAN
(PROPOSED)


Building Design Services M.FAROOQ 418 Bury Road Rochdale OL11 5EU 01706 712231 0796 7605 763 bds	For:	Scale:
	MR MUHAMMAD HUSAM	(Plan) 1:50 @ A3
	PROPOSED SINGLE STOREY SIDE & FRONT EXTENSION	(Site Plan) 1:500 @ A3
22 Hillstone Avenue Rochdale OL12 6DX		Job No. & Sheet 2260/2

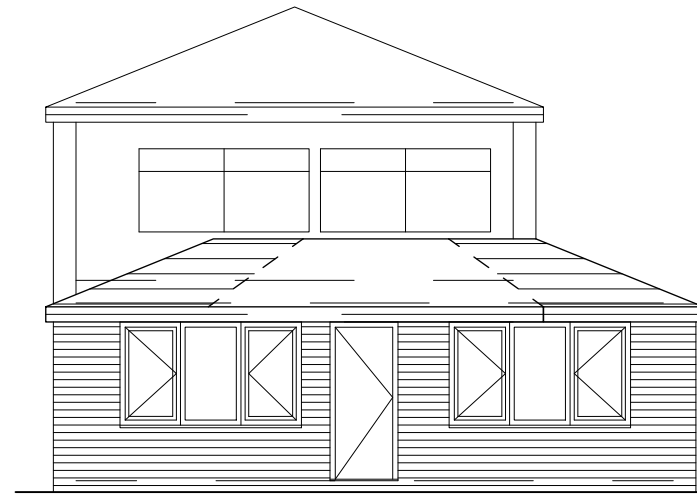


FRONT ELEVATION
(PROPOSED)

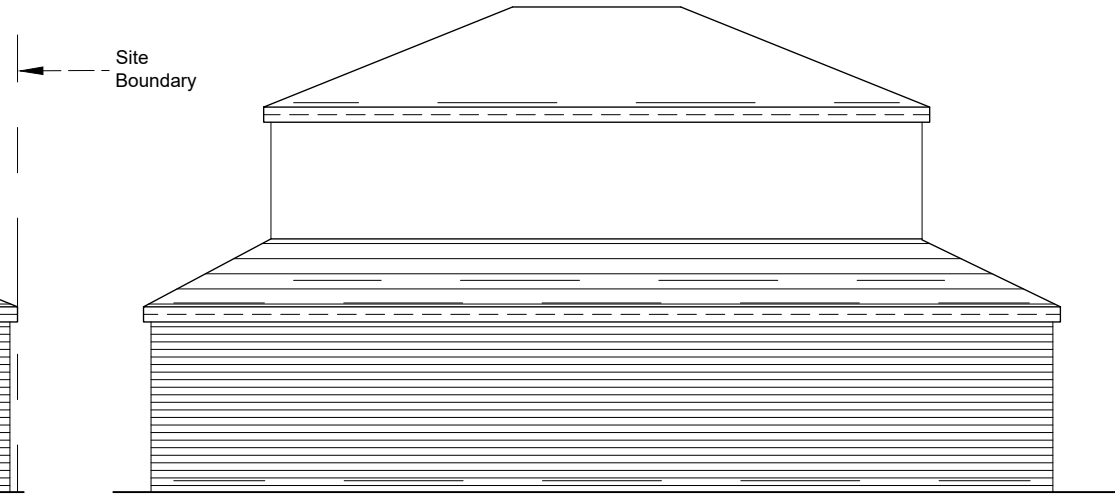

SIDE ELEVATION
(PROPOSED)

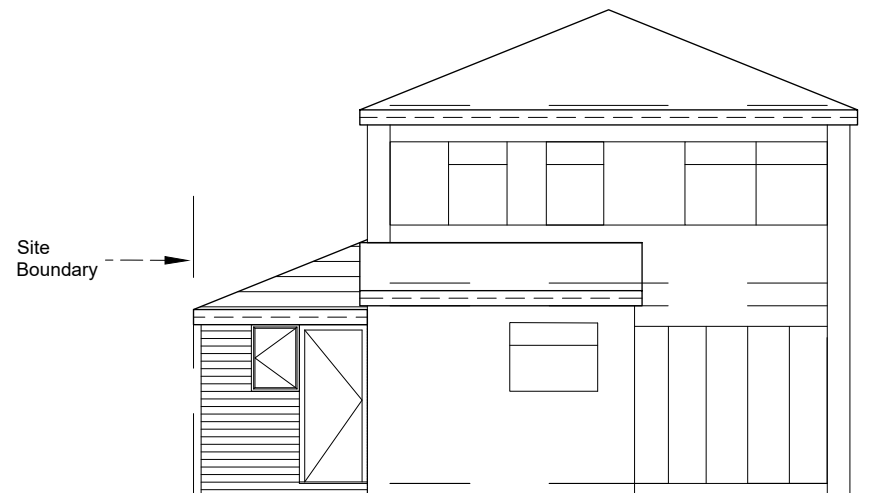

REAR ELEVATION
(PROPOSED)

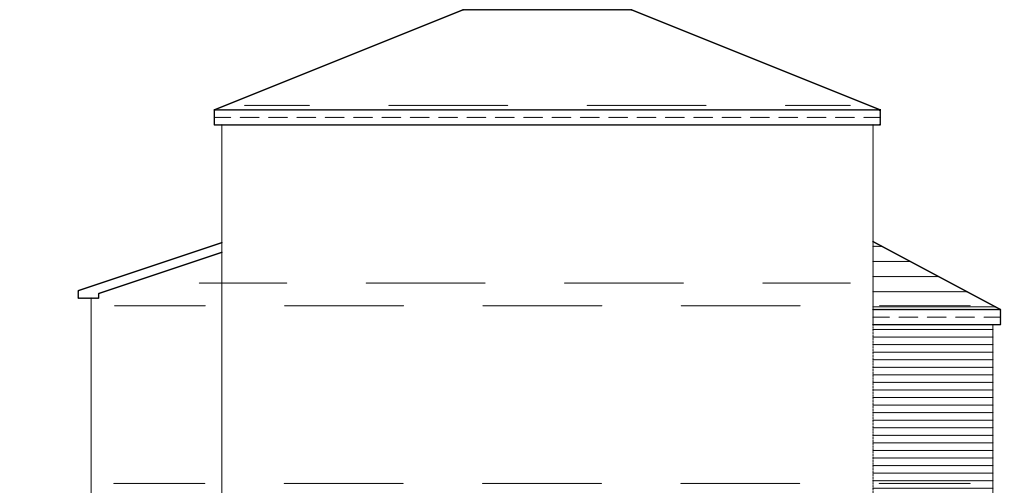

SIDE ELEVATION
(PROPOSED)

Building Design Services

For:

Scale:

M.FAROOQ
418 Bury Road
Rochdale
OL11 5EU
01706 712231
0796 7605 763

MR MUHAMMAD HUSAM

(Elevation)
1:100 @ A3

PROPOSED SINGLE STOREY
SIDE & FRONT EXTENSION

bds

22 Hillstone Avenue
Rochdale
OL12 6DX

Job No. & Sheet

2260/3