


COPYRIGHT OF THIS DRAWING IS VESTED IN BPM ARCHITECTURAL AND IT MUST NOT BE COPIED OR REPRODUCED
WITHOUT WRITTEN CONSENT. PREPARED DIMENSIONS ONLY ARE TO BE TAKEN FROM THIS DRAWING. DO NOT SCALE OFF
THIS DRAWING. ALL DIMENSIONS ARE TO BE TAKEN FROM THE EXTERIOR FACE OF THE WALLS UNLESS OTHERWISE STATED.
ALL CONTRACTORS MUST CHECK THE SITE AND BE RESPONSIBLE FOR FINDING AND CHECKING ALL DIMENSIONS RELATIVE
TO THE WORK.
BPM ARCHITECTURAL ARE TO BE ADVISED OF ANY VARIATION BETWEEN DRAWINGS AND SITE CONDITIONS.
ELECTRICAL DATA DRAWINGS ISSUED AS READ ONLY - AND SHOULD NOT BE REPRODUCED FOR MEASUREMENT.
ALL DIMENSIONS AND LEVELS SHOULD BE READ ONLY FROM THOSE VALUES STATED IN TEXT ON THE DRAWINGS

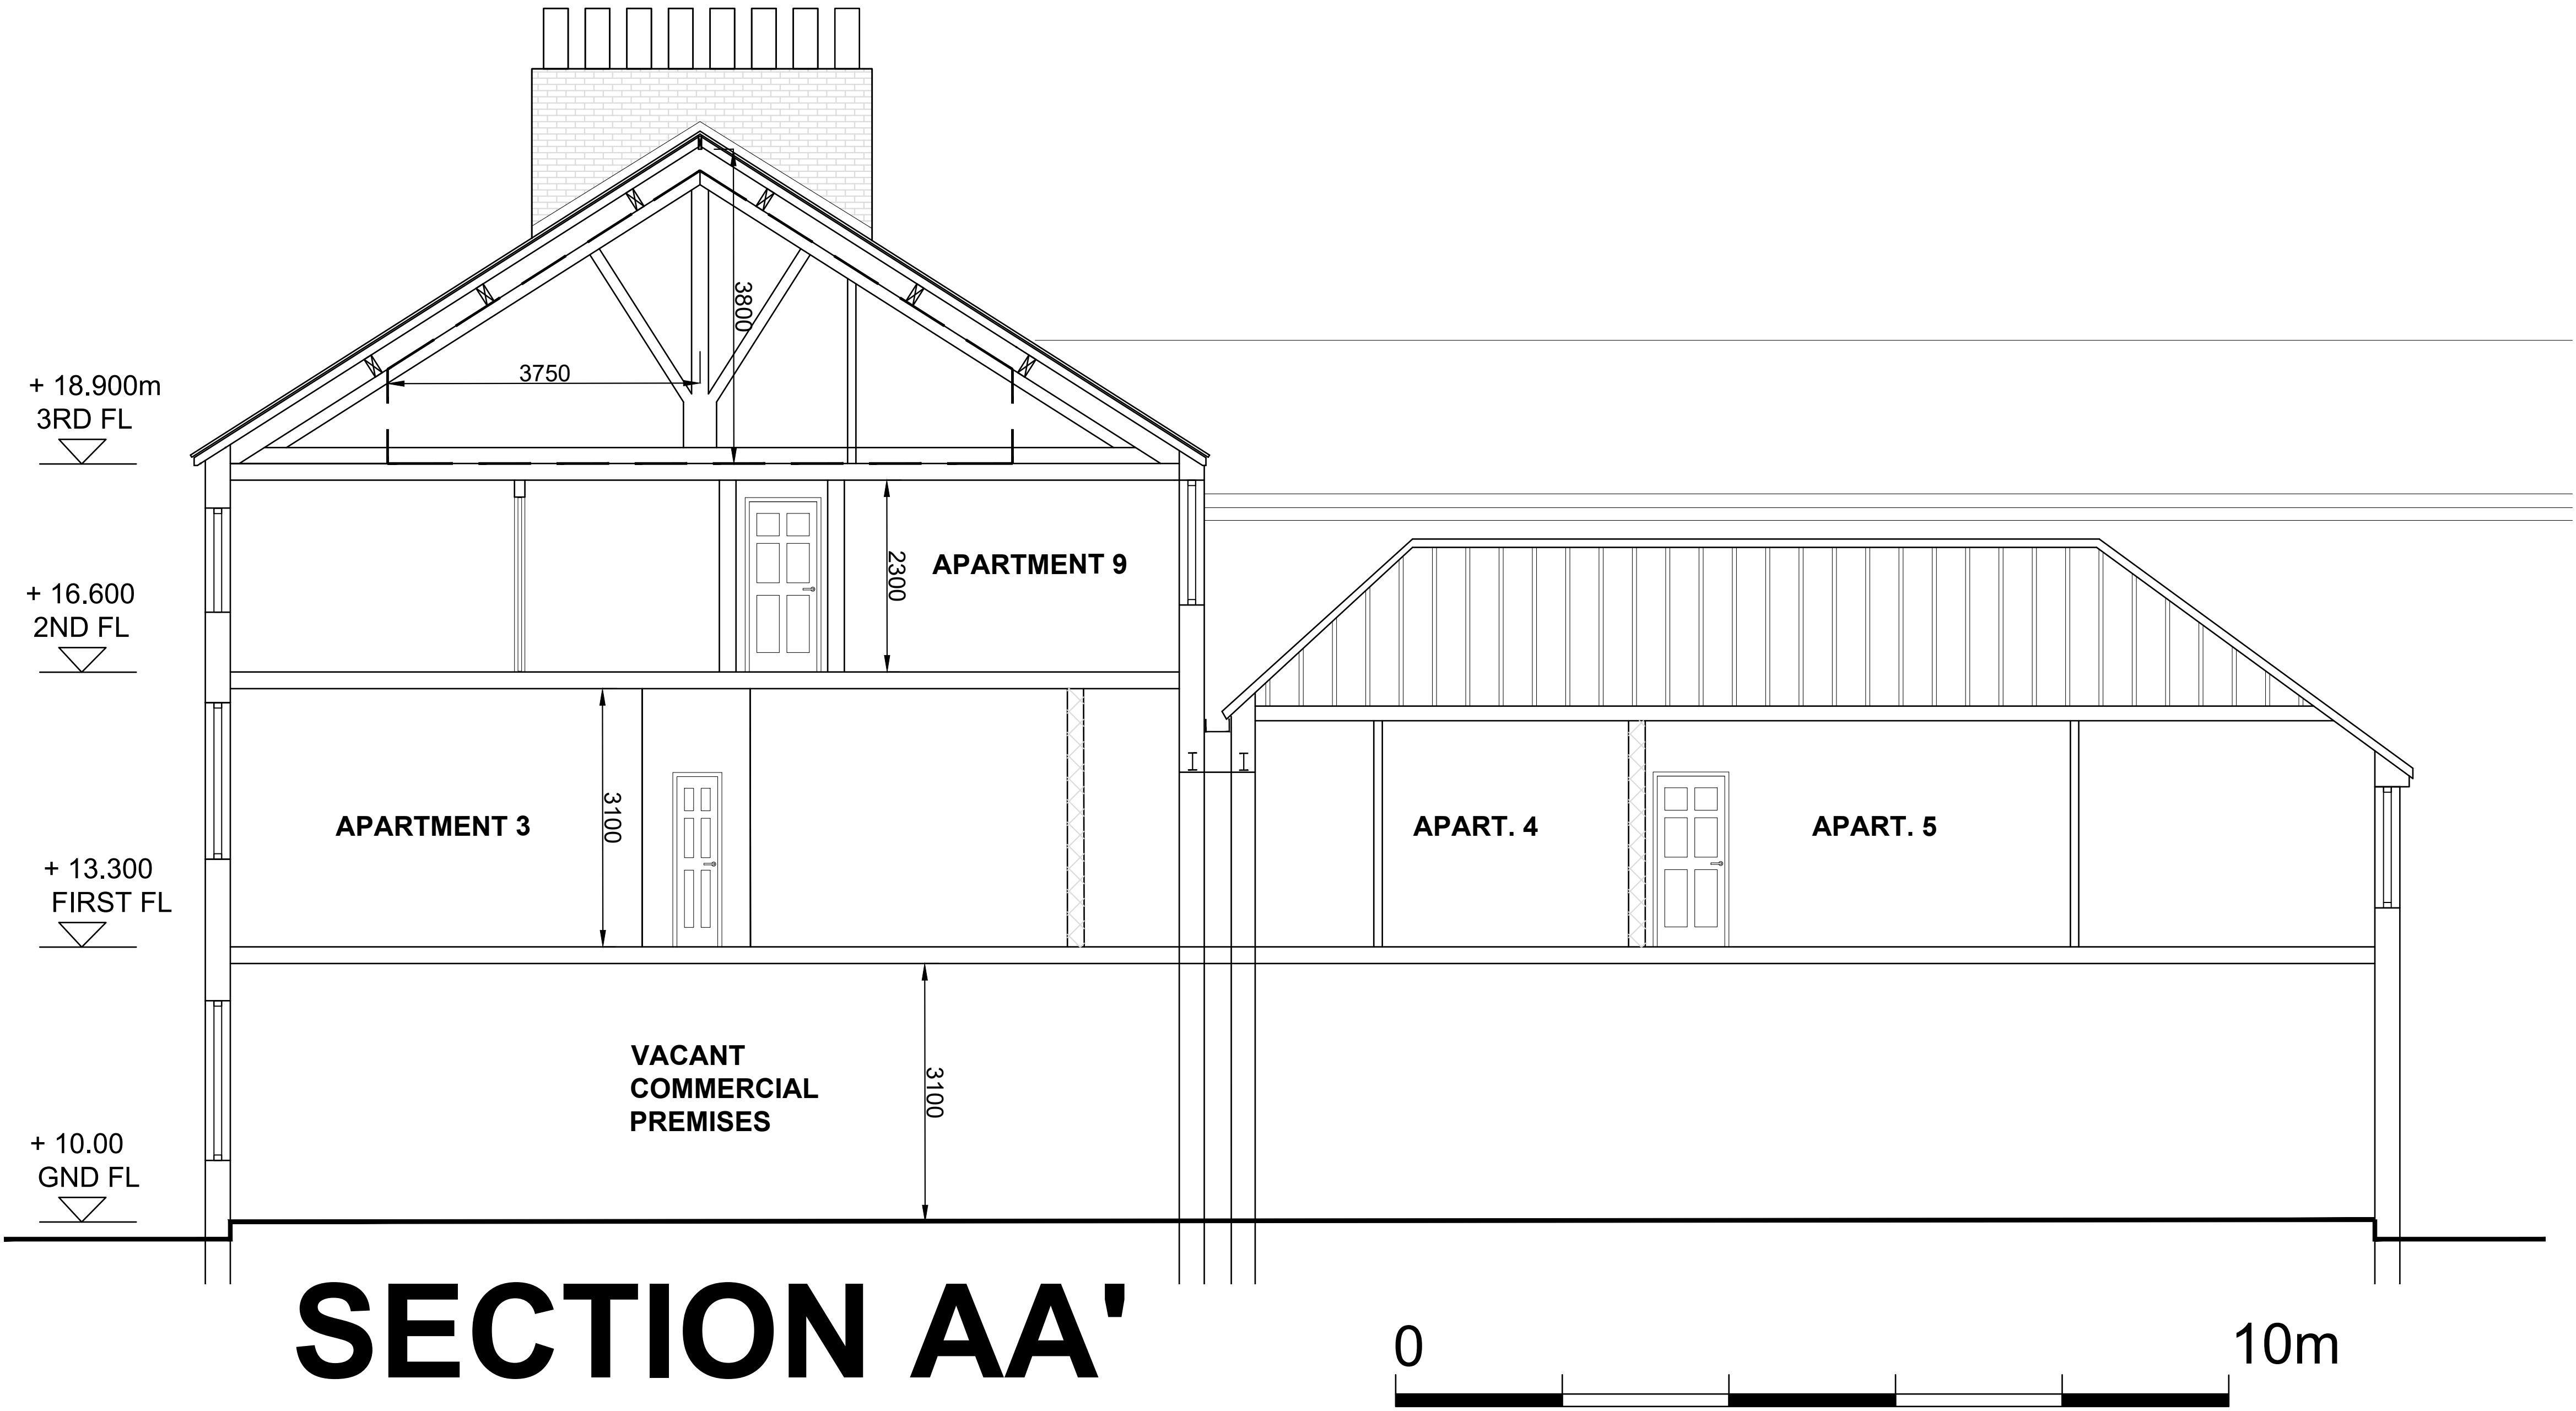

B 110625 SECTION AMENDED
A 080525 LOFT AMENDED

REV: DATE: DETAILS:

BM ARCHITECTURAL DESIGNS
APARTMENT 8
224 GREAT CLOWES STREET
MANCHESTER M7 2ZS
TEL: 07415 493002

PROJECT: PROPOSED APARTMENTS AT
1 DRAKE STREET,
ROCHDALE OL16 1RE

CLIENT: CASSEL AND FLETCHER PROPERTY
MANAGEMENT LTD.

TITLE: PROPOSED CROSS SECTION AA'

SCALE: 1:50@A1 DATE: 01/ 2025

STATUS: PLANNING DRAWN: BM

DRAWING NO: BM/0125/DRAKE/ PL11 REV: B