



NOTE TO ALL CONTRACTORS: DO NOT SCALE FROM THIS DRAWING

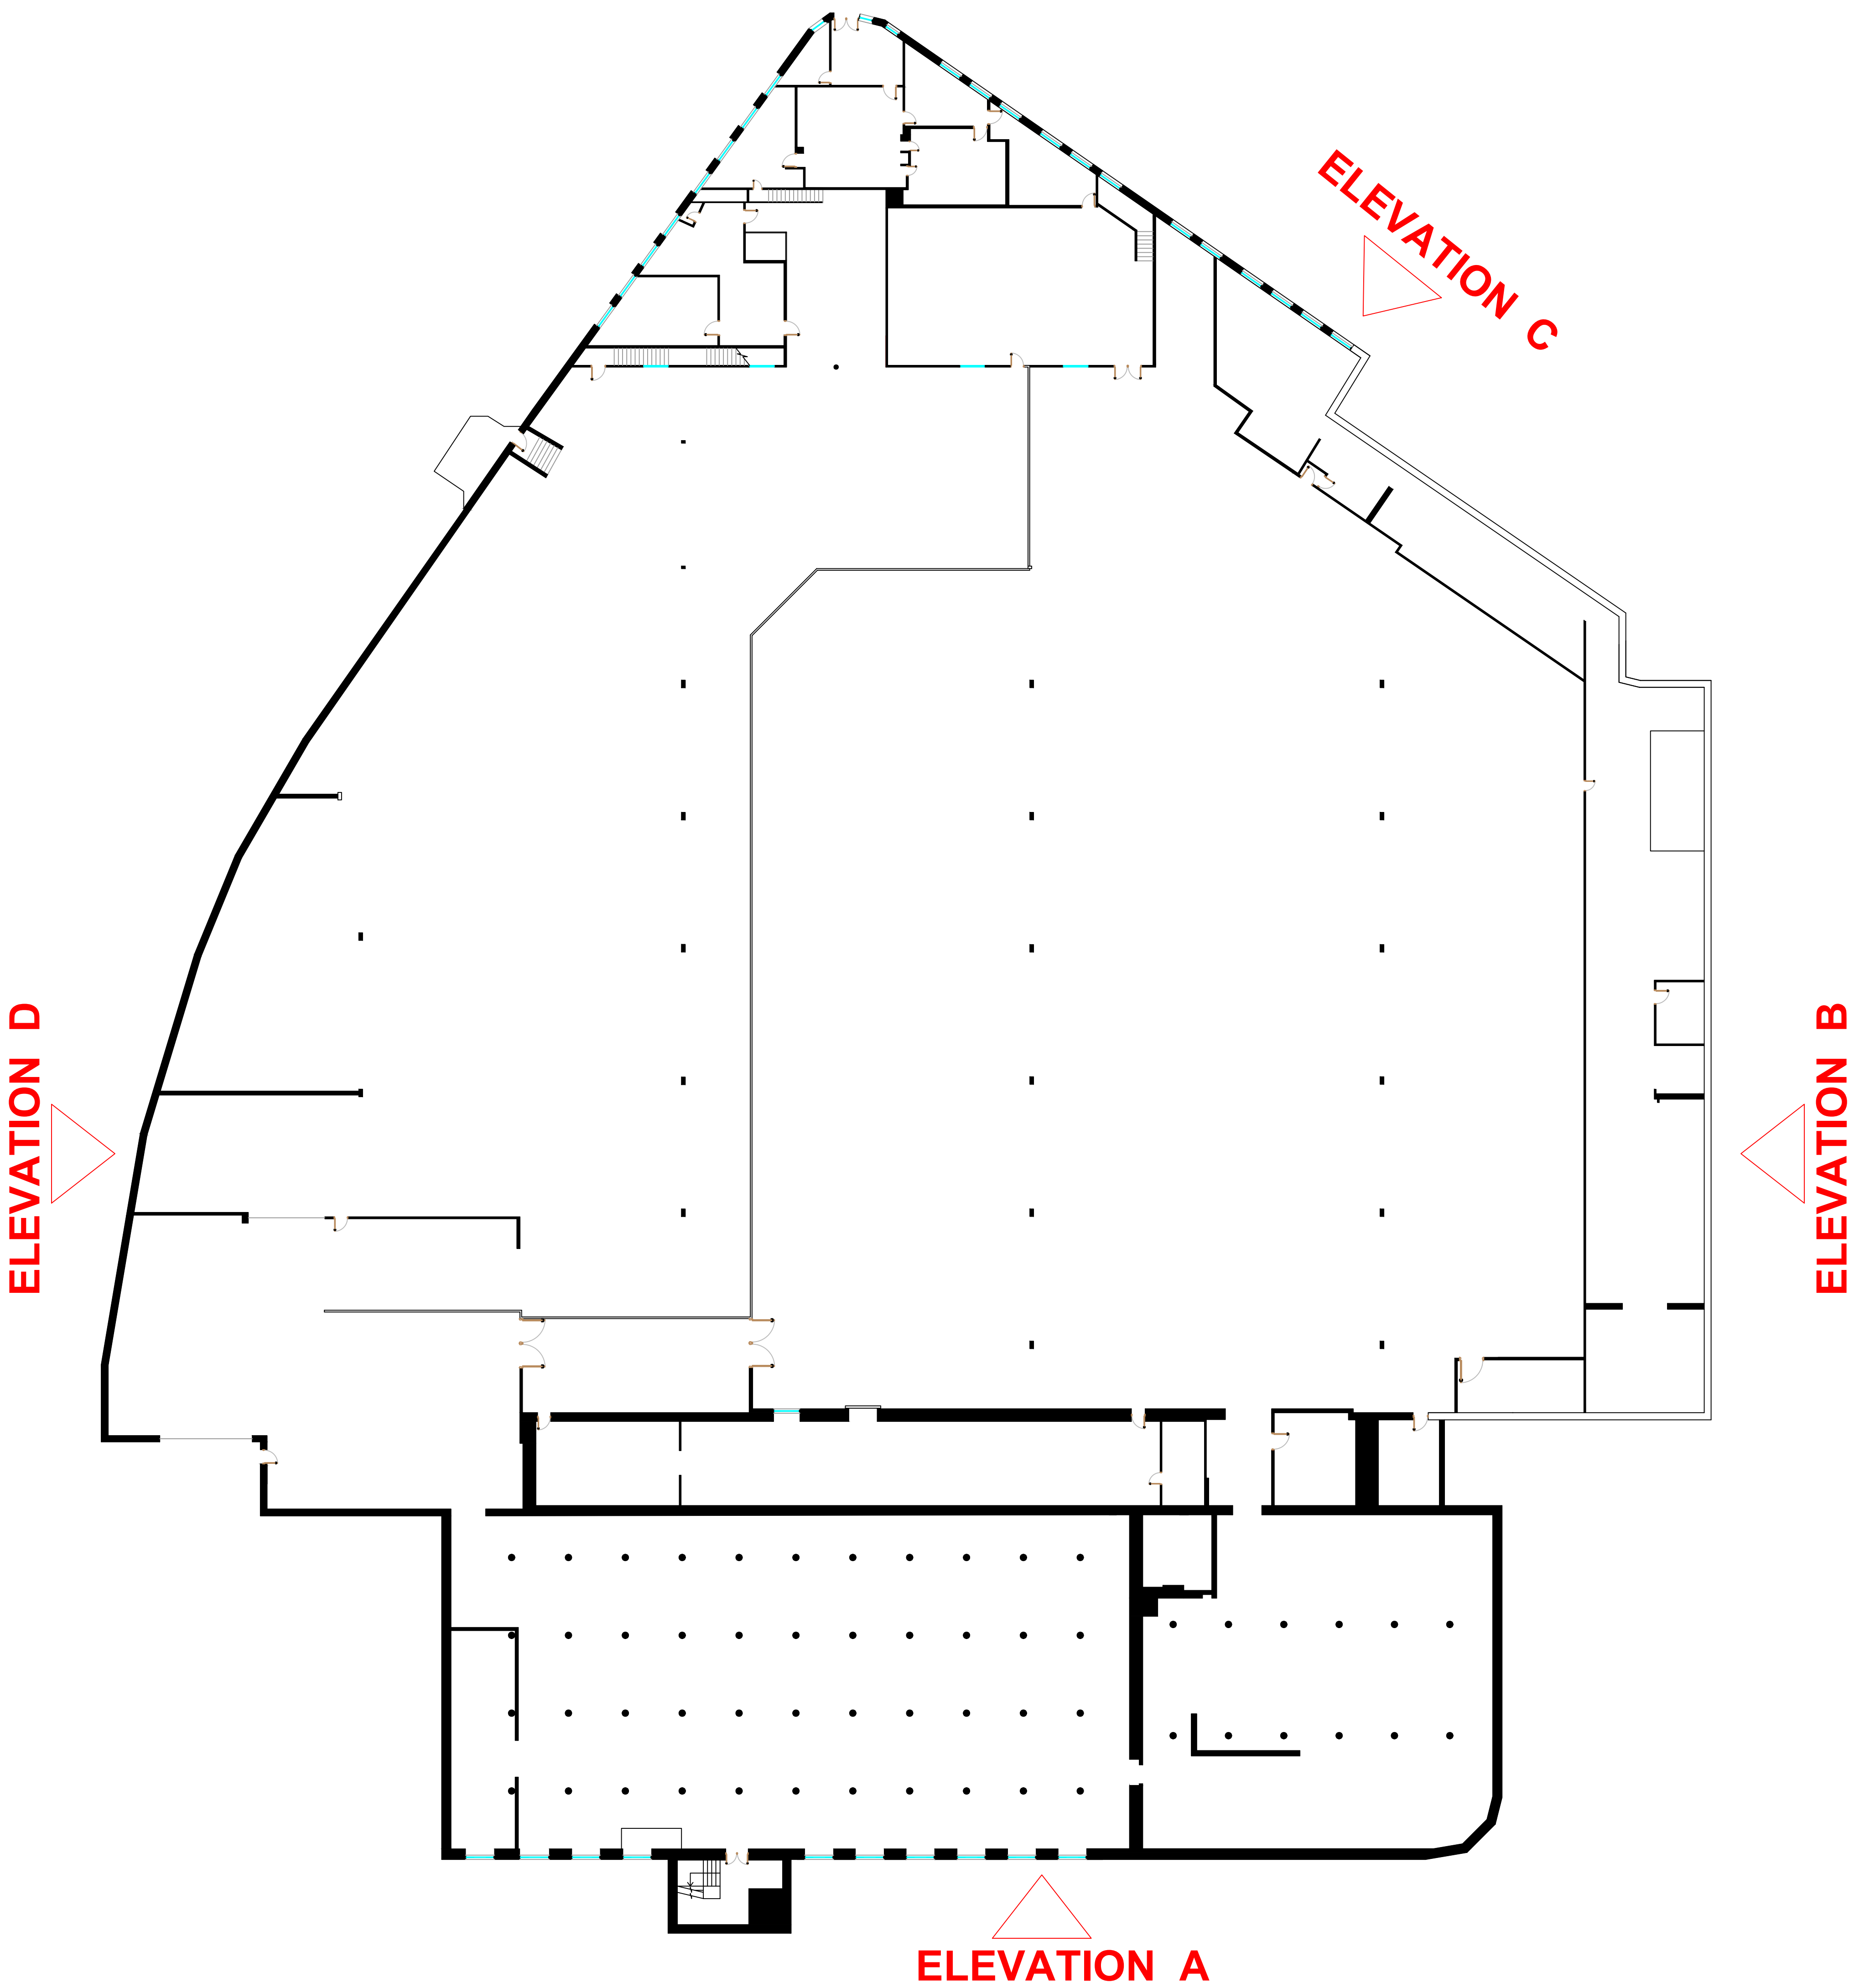

EXISTING LOWER GROUND FLOOR PLAN
1:500 @ A0

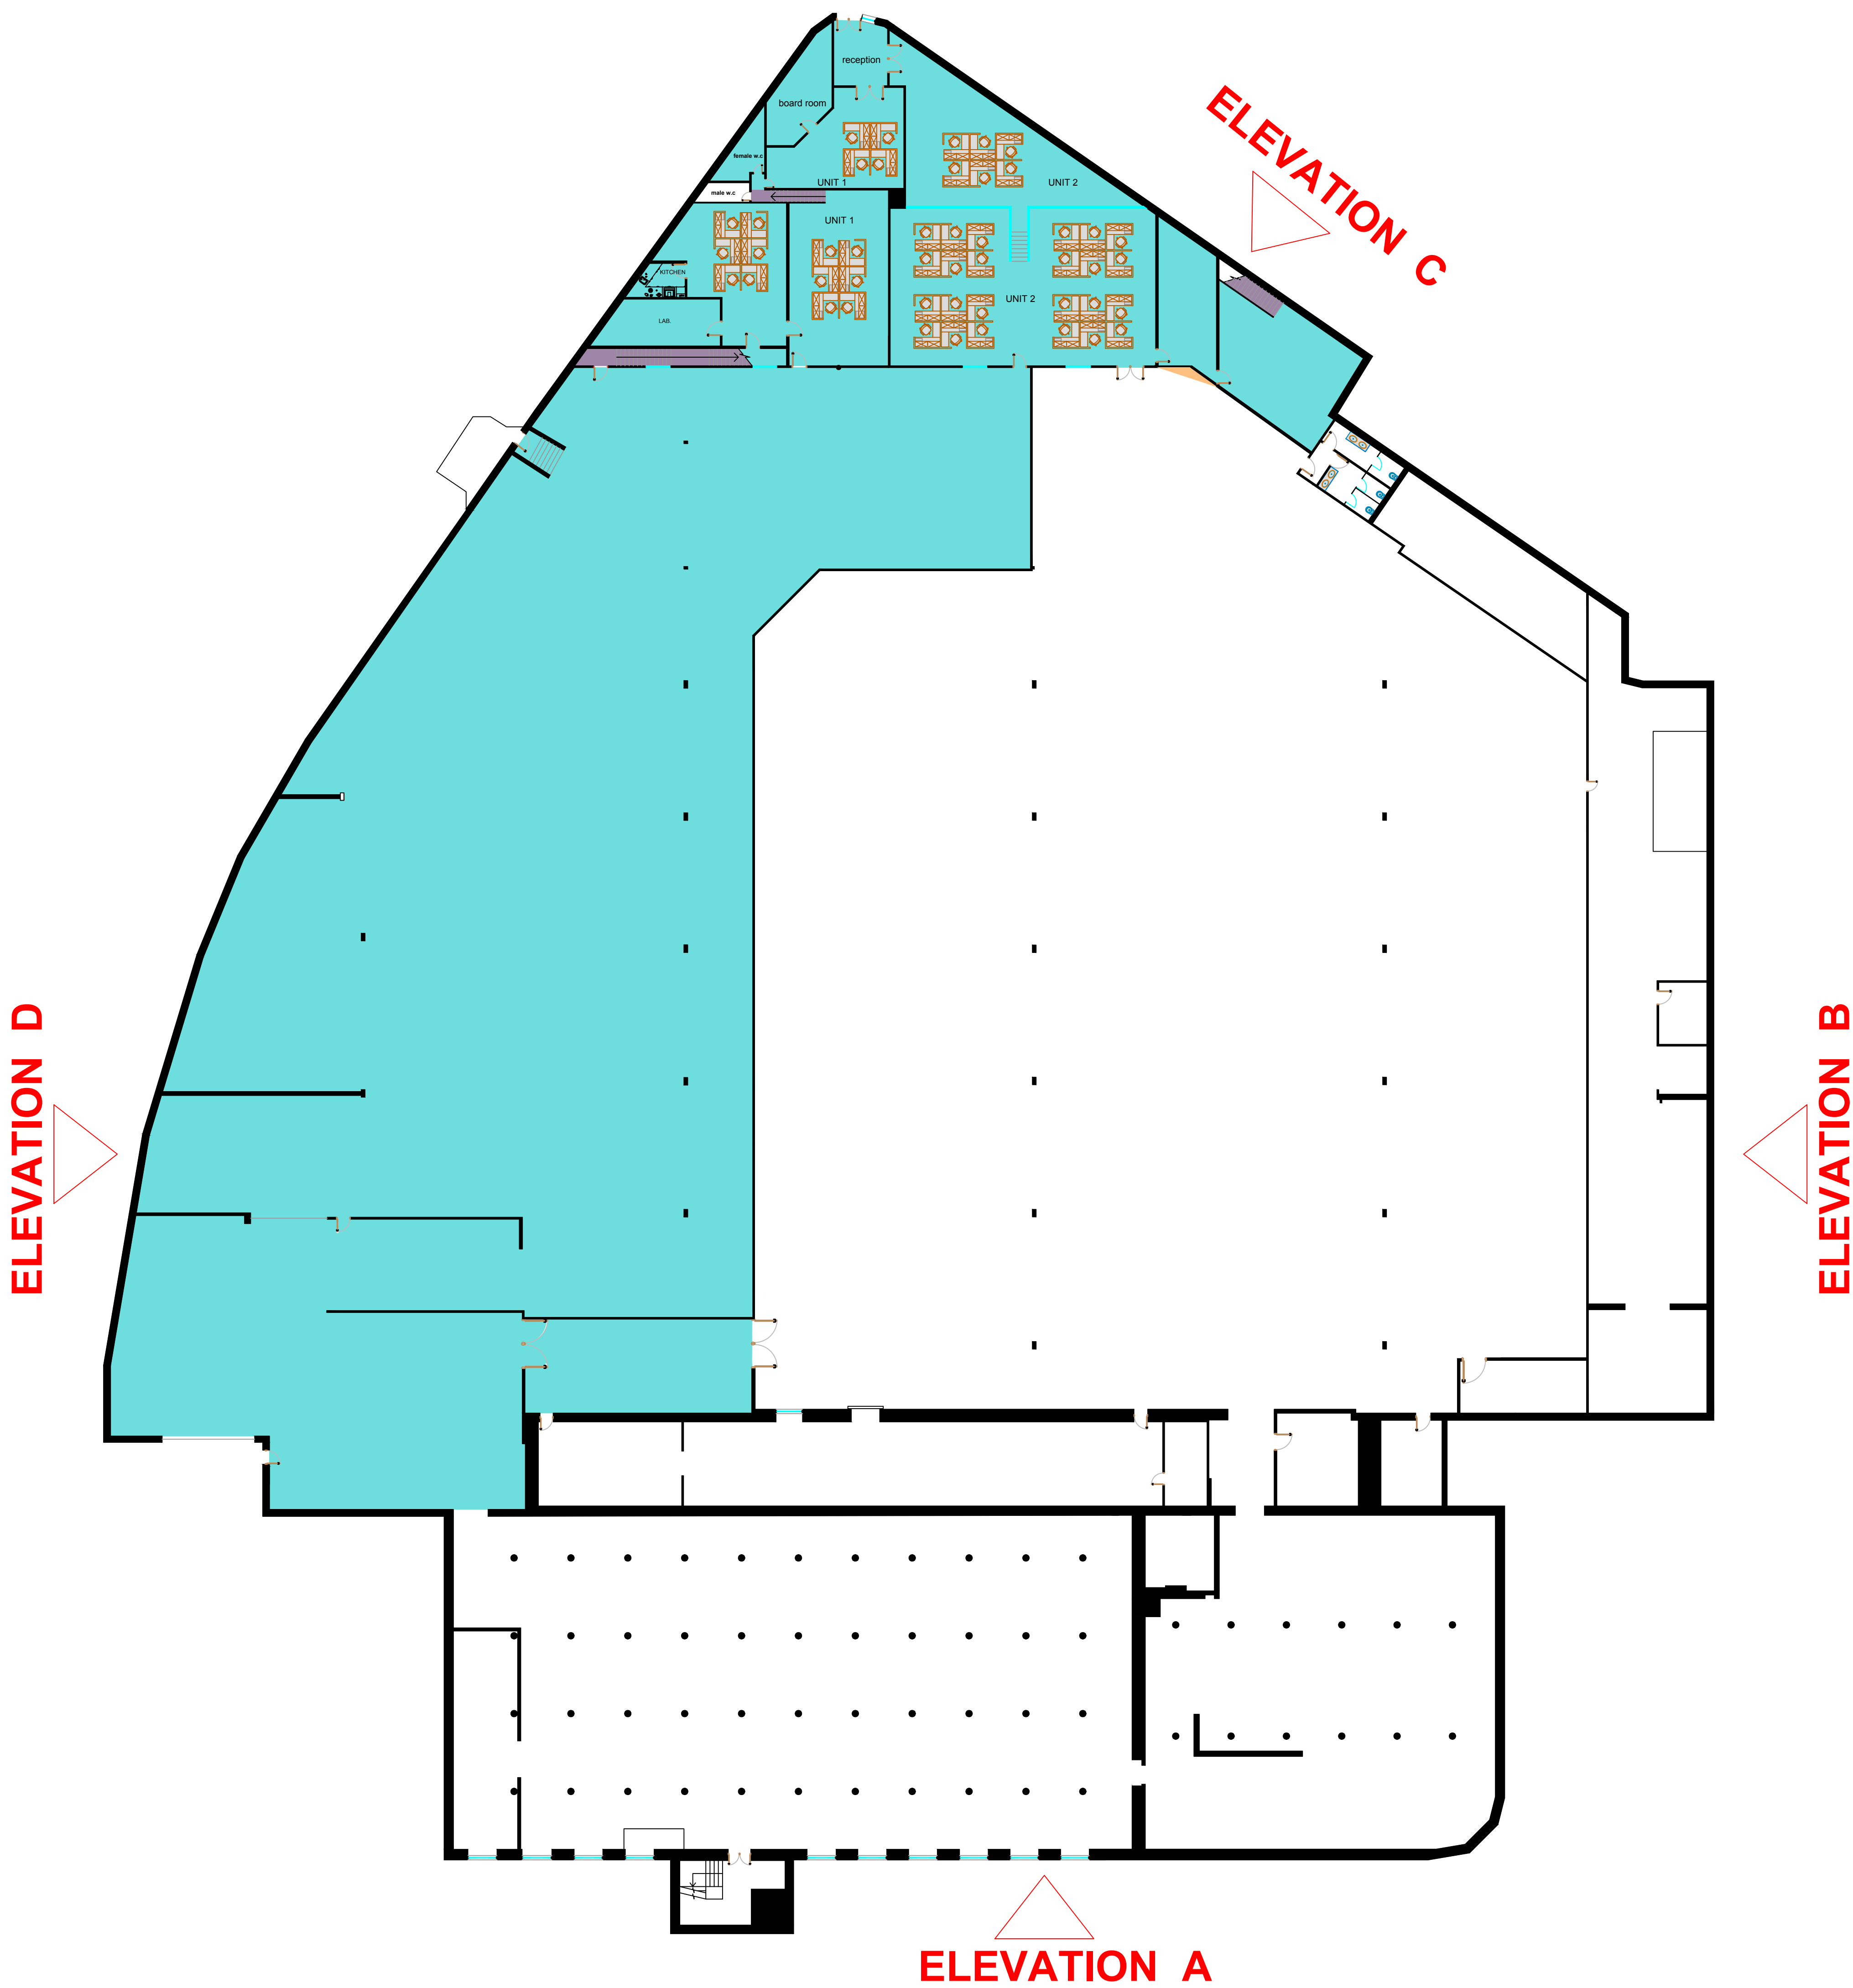

PROPOSED LOWER GROUND FLOOR PLAN
1:500 @ A0

KEY:

new light industrial / hazardous chemical production/storage only incl. office use.

RIBA STAGE 2	☐	RIBA STAGE 3	☐	RIBA STAGE 4	☐
ADDRESS					
mitchell hey mill, rochdale					
PROJECT					
proposed change of use					
REV.	REVISION DETAILS				