



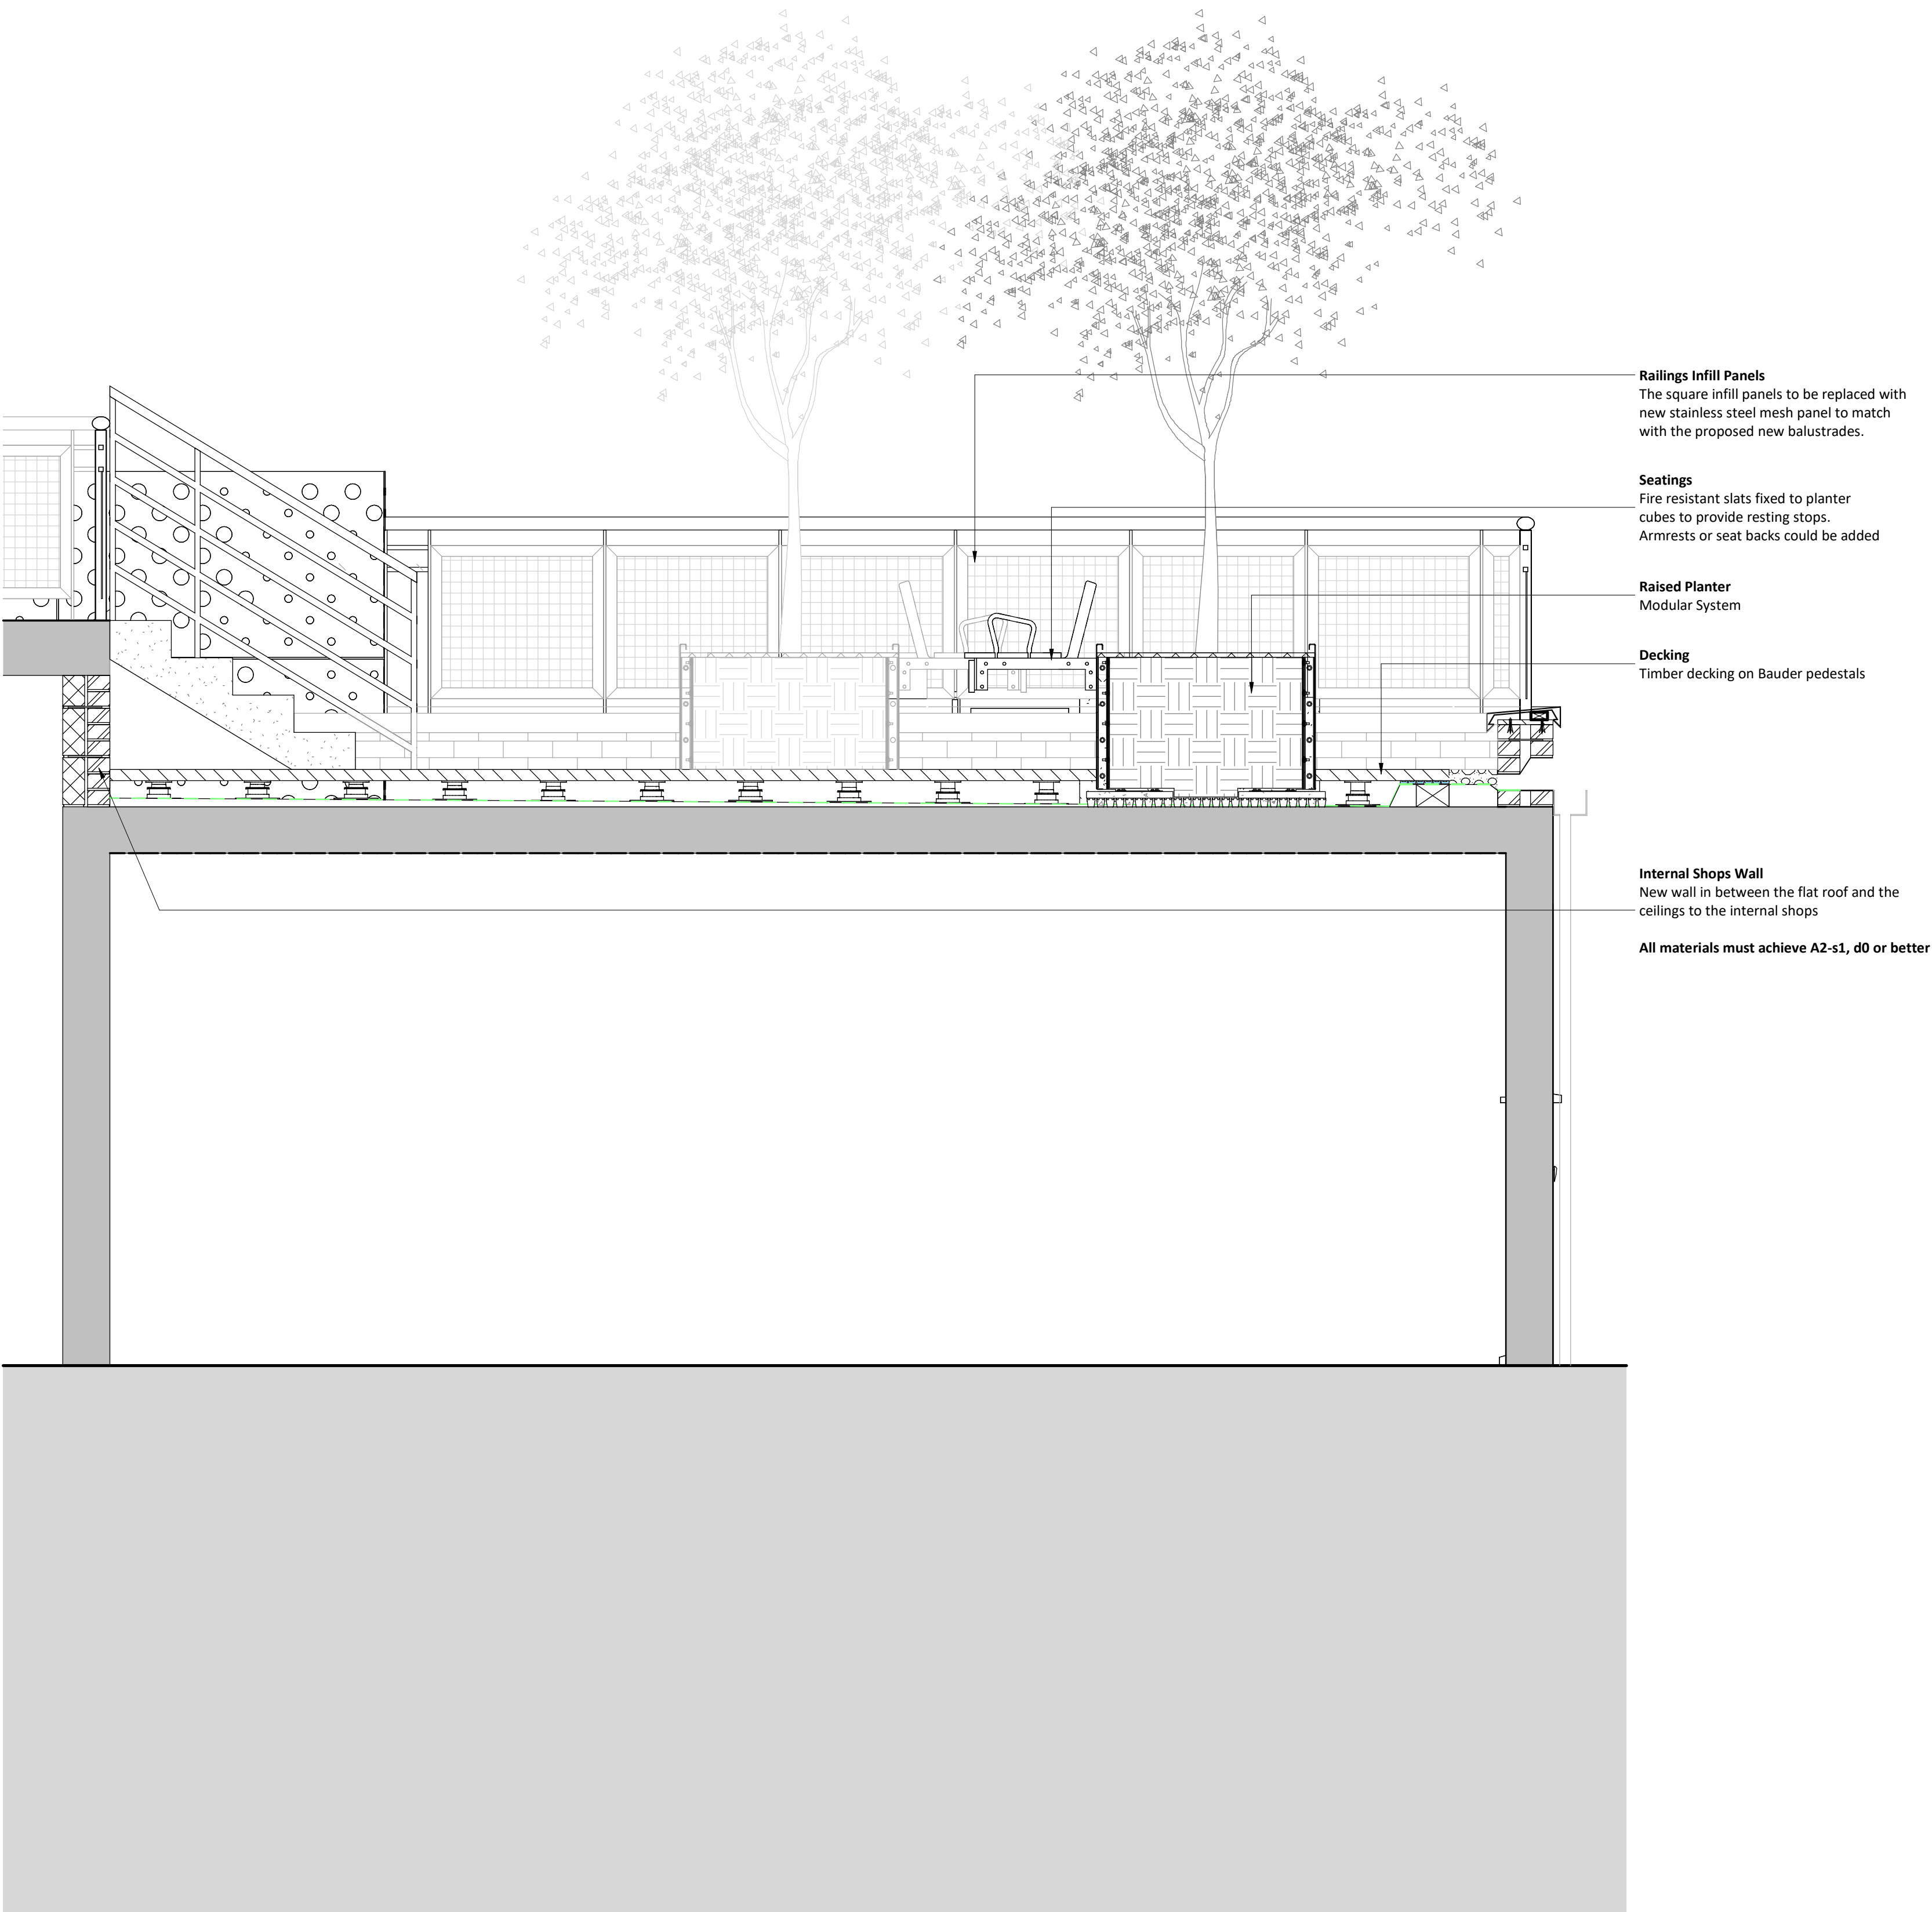

Roof Garden Section
1 : 20

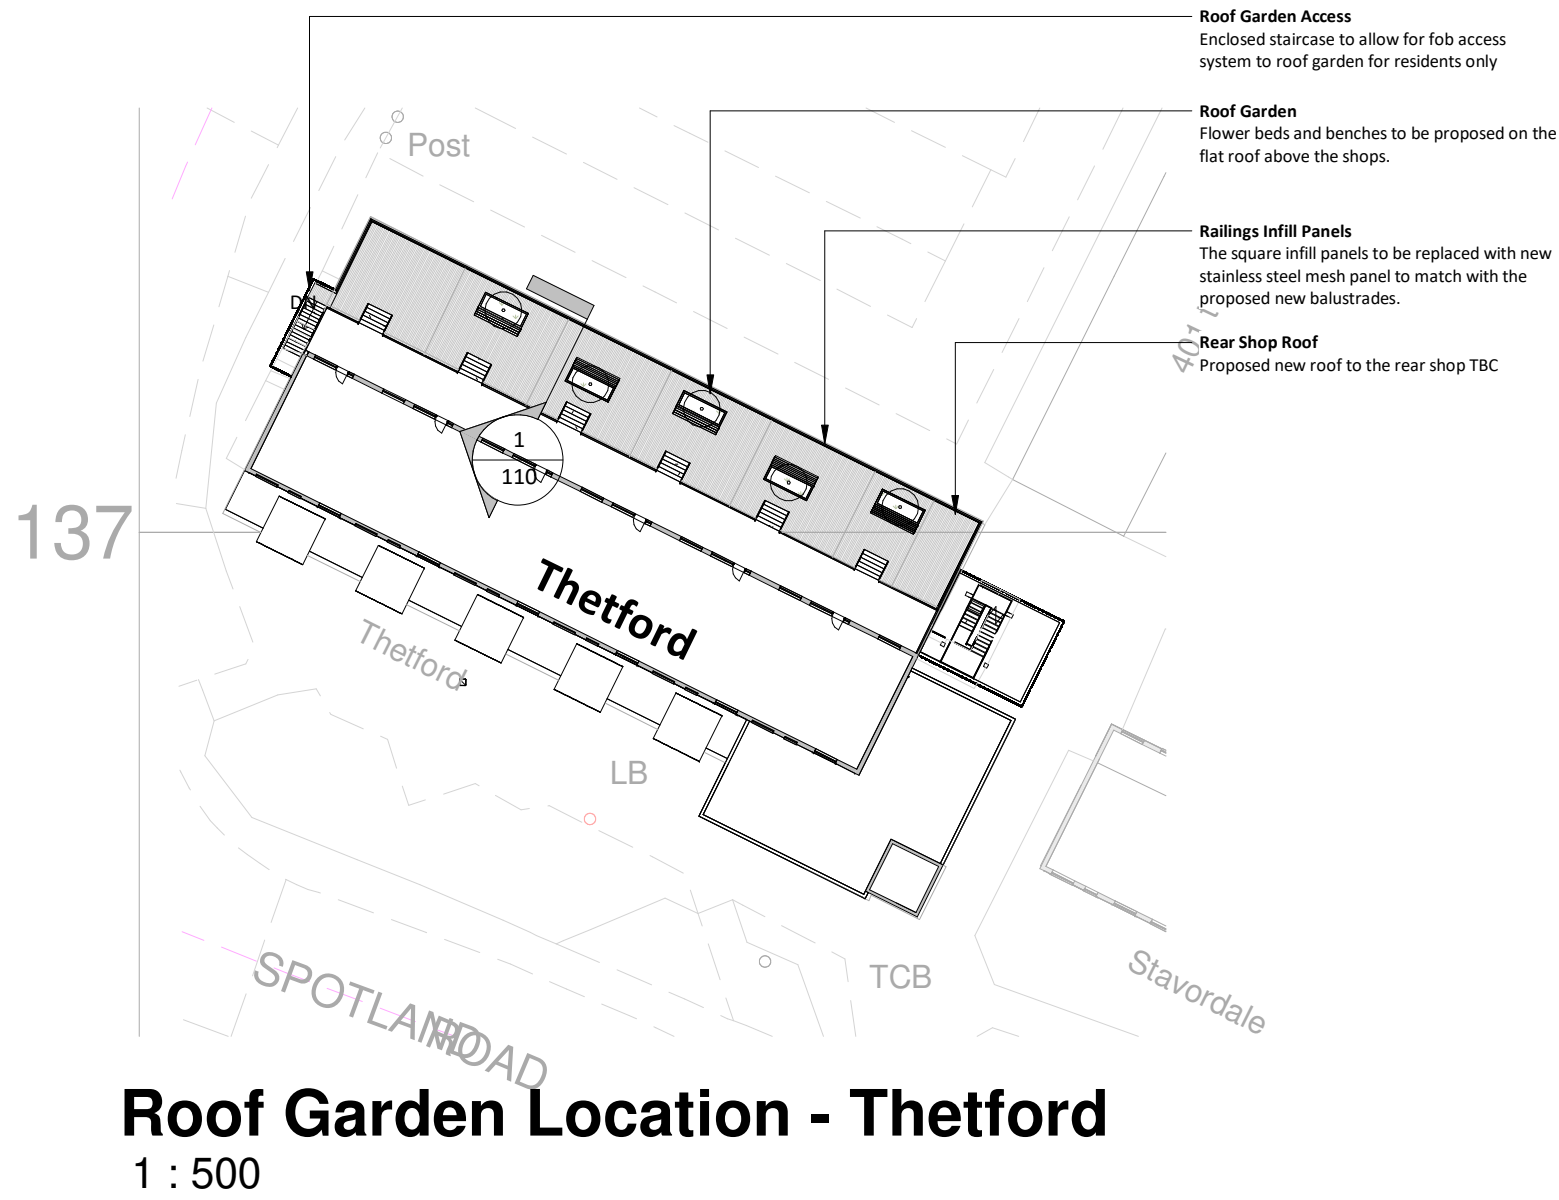

Roof Garden Location - Thetford
1 : 500

Rev	Date	Int	Description
btp ARCHITECTS			
RIBA  Chartered Practice			
CLIENT:			
Rochdale Borough Housing			
PROJECT:			
LOWER FALINGE			
DESCRIPTION:			
Roof Garden Section - Thetford Ph4			
PURPOSE OF ISSUE:			
Planning			
DRAWN BY:	CHECKED	DATE:	SCALE @ A1:
AP	VS	30/06/23	As indicated
JOB NO:	STATUS CODE:	DRAWING NO:	REV
3749	S2	110	
FILE IDENTIFIER:			
LF-BTP-00-S-DR-A-3749_110			
Elizabeth House 486 Didsbury Road Heaton Mersey Stockport SK4 3BS 0161 443 1221 info@bernardtaylor.co.uk www.btparchitects.co.uk			