


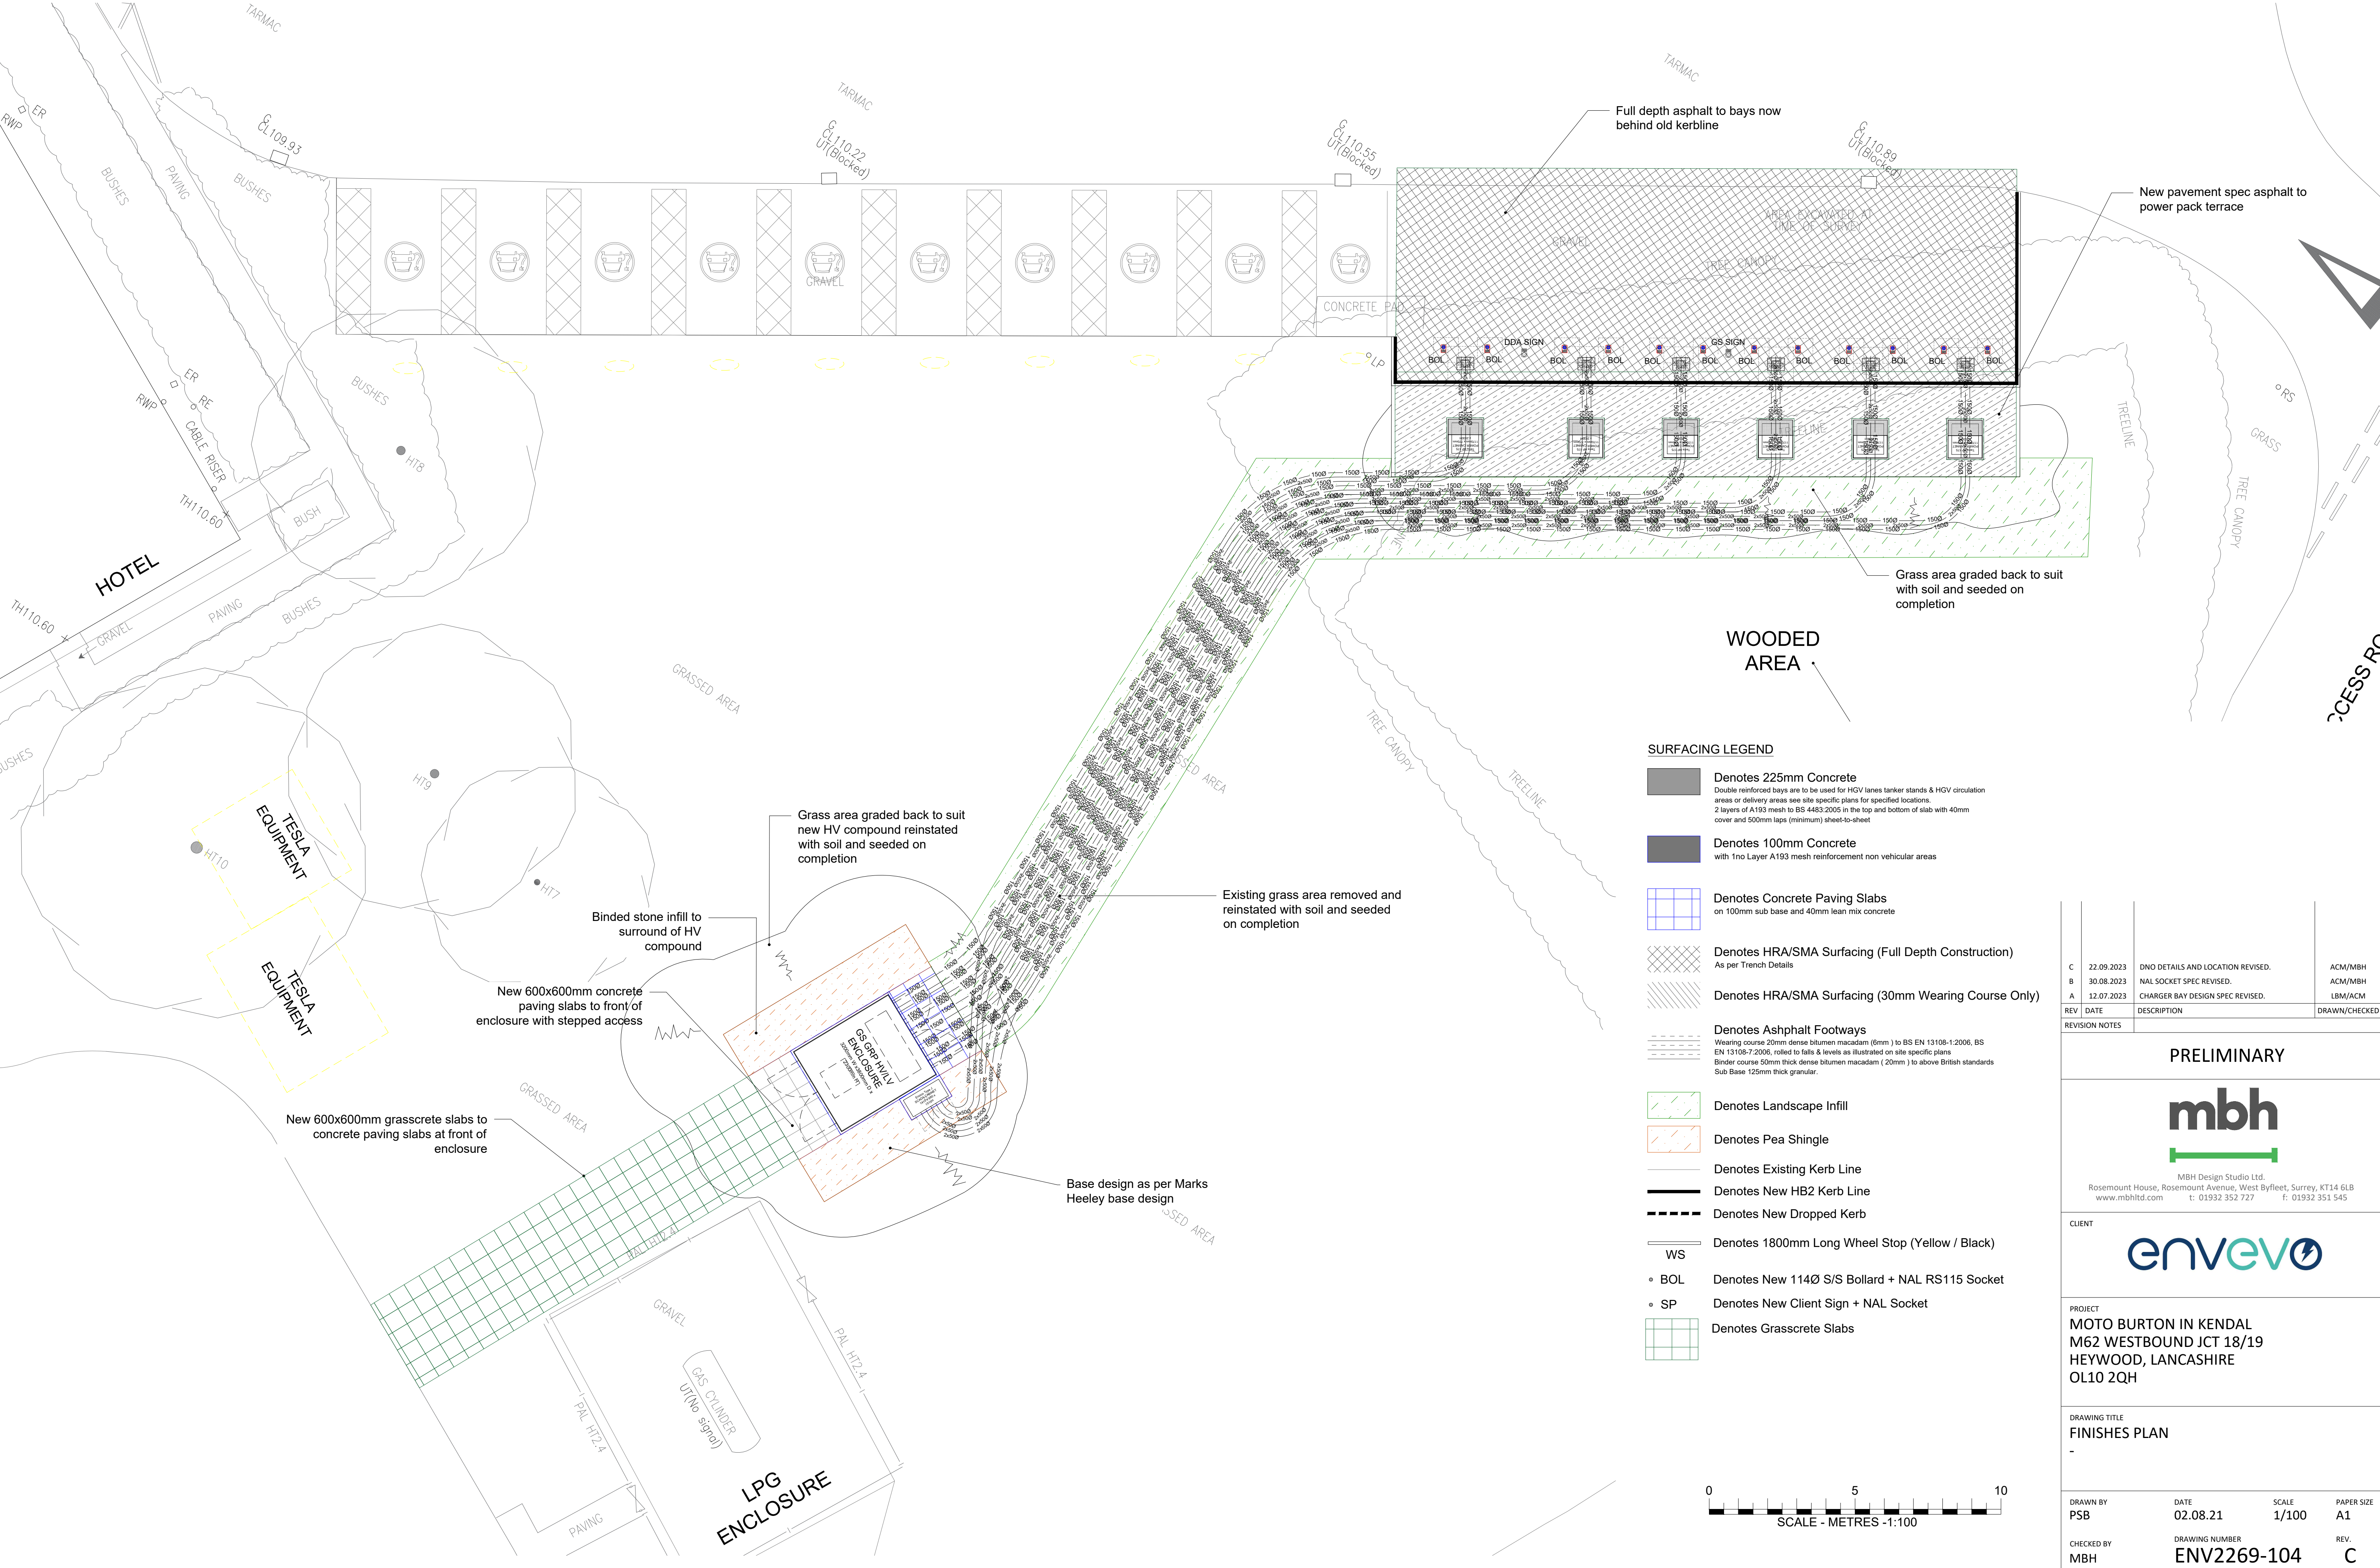

REV	DATE	DESCRIPTION	DRAWN/CHECKED
C	22.09.2023	DNO DETAILS AND LOCATION REVISED.	ACM/MBH
B	30.08.2023	NAL SOCKET SPEC REVISED.	ACM/MBH
A	12.07.2023	CHARGER BAY DESIGN SPEC REVISED.	LBM/ACM
REVISION NOTES			
PRELIMINARY			
mbh MBH Design Studio Ltd. Rosemount House, Rosemount Avenue, West Byfleet, Surrey, KT14 6LB www.mbhstd.com t: 01932 352 727 f: 01932 351 545			
CLIENT envevo			
PROJECT MOTO BURTON IN KENDAL M62 WESTBOUND JCT 18/19 HEYWOOD, LANCASHIRE OL10 2QH			
DRAWING TITLE FINISHES PLAN			
-			
DRAWN BY PSB	DATE 02.08.21	SCALE 1/100	PAPER SIZE A1
CHECKED BY MBH	DRAWING NUMBER ENV2269-104	REV. C	