

NOTES

THIS DRAWING IS TO BE READ IN CONJUNCTION WITH THE FOLLOWING DLA ARCHITECTURE DRAWING NUMBERS:

- 2022-052 20000 GROUND & FIRST FLOOR GA PLAN
- 2022-052 20002 ROOF PLAN
- 2022-052 20010 GA ELEVATIONS & SECTIONS

This Drawing is for planning only, it is not be used for any other purpose.


Note: This is a colour drawing, in order to ensure any subsequent reproduction is viewed correctly it is to be re-printed in full colour

INFORMATION CONTAINED IN THIS DRAWING IS THE SOLE COPYRIGHT OF DLA ARCHITECTURE LTD AND IS NOT TO BE REPRODUCED WITHOUT PERMISSION

DO NOT SCALE, REFER TO FIGURED DIMENSIONS ONLY

REVISIONS

P 01	PLANNING ISSUE	14/07/22
		BG
P 02	UPDATED FOR PLANNING SUBMISSION	18/08/22 CF
		PT

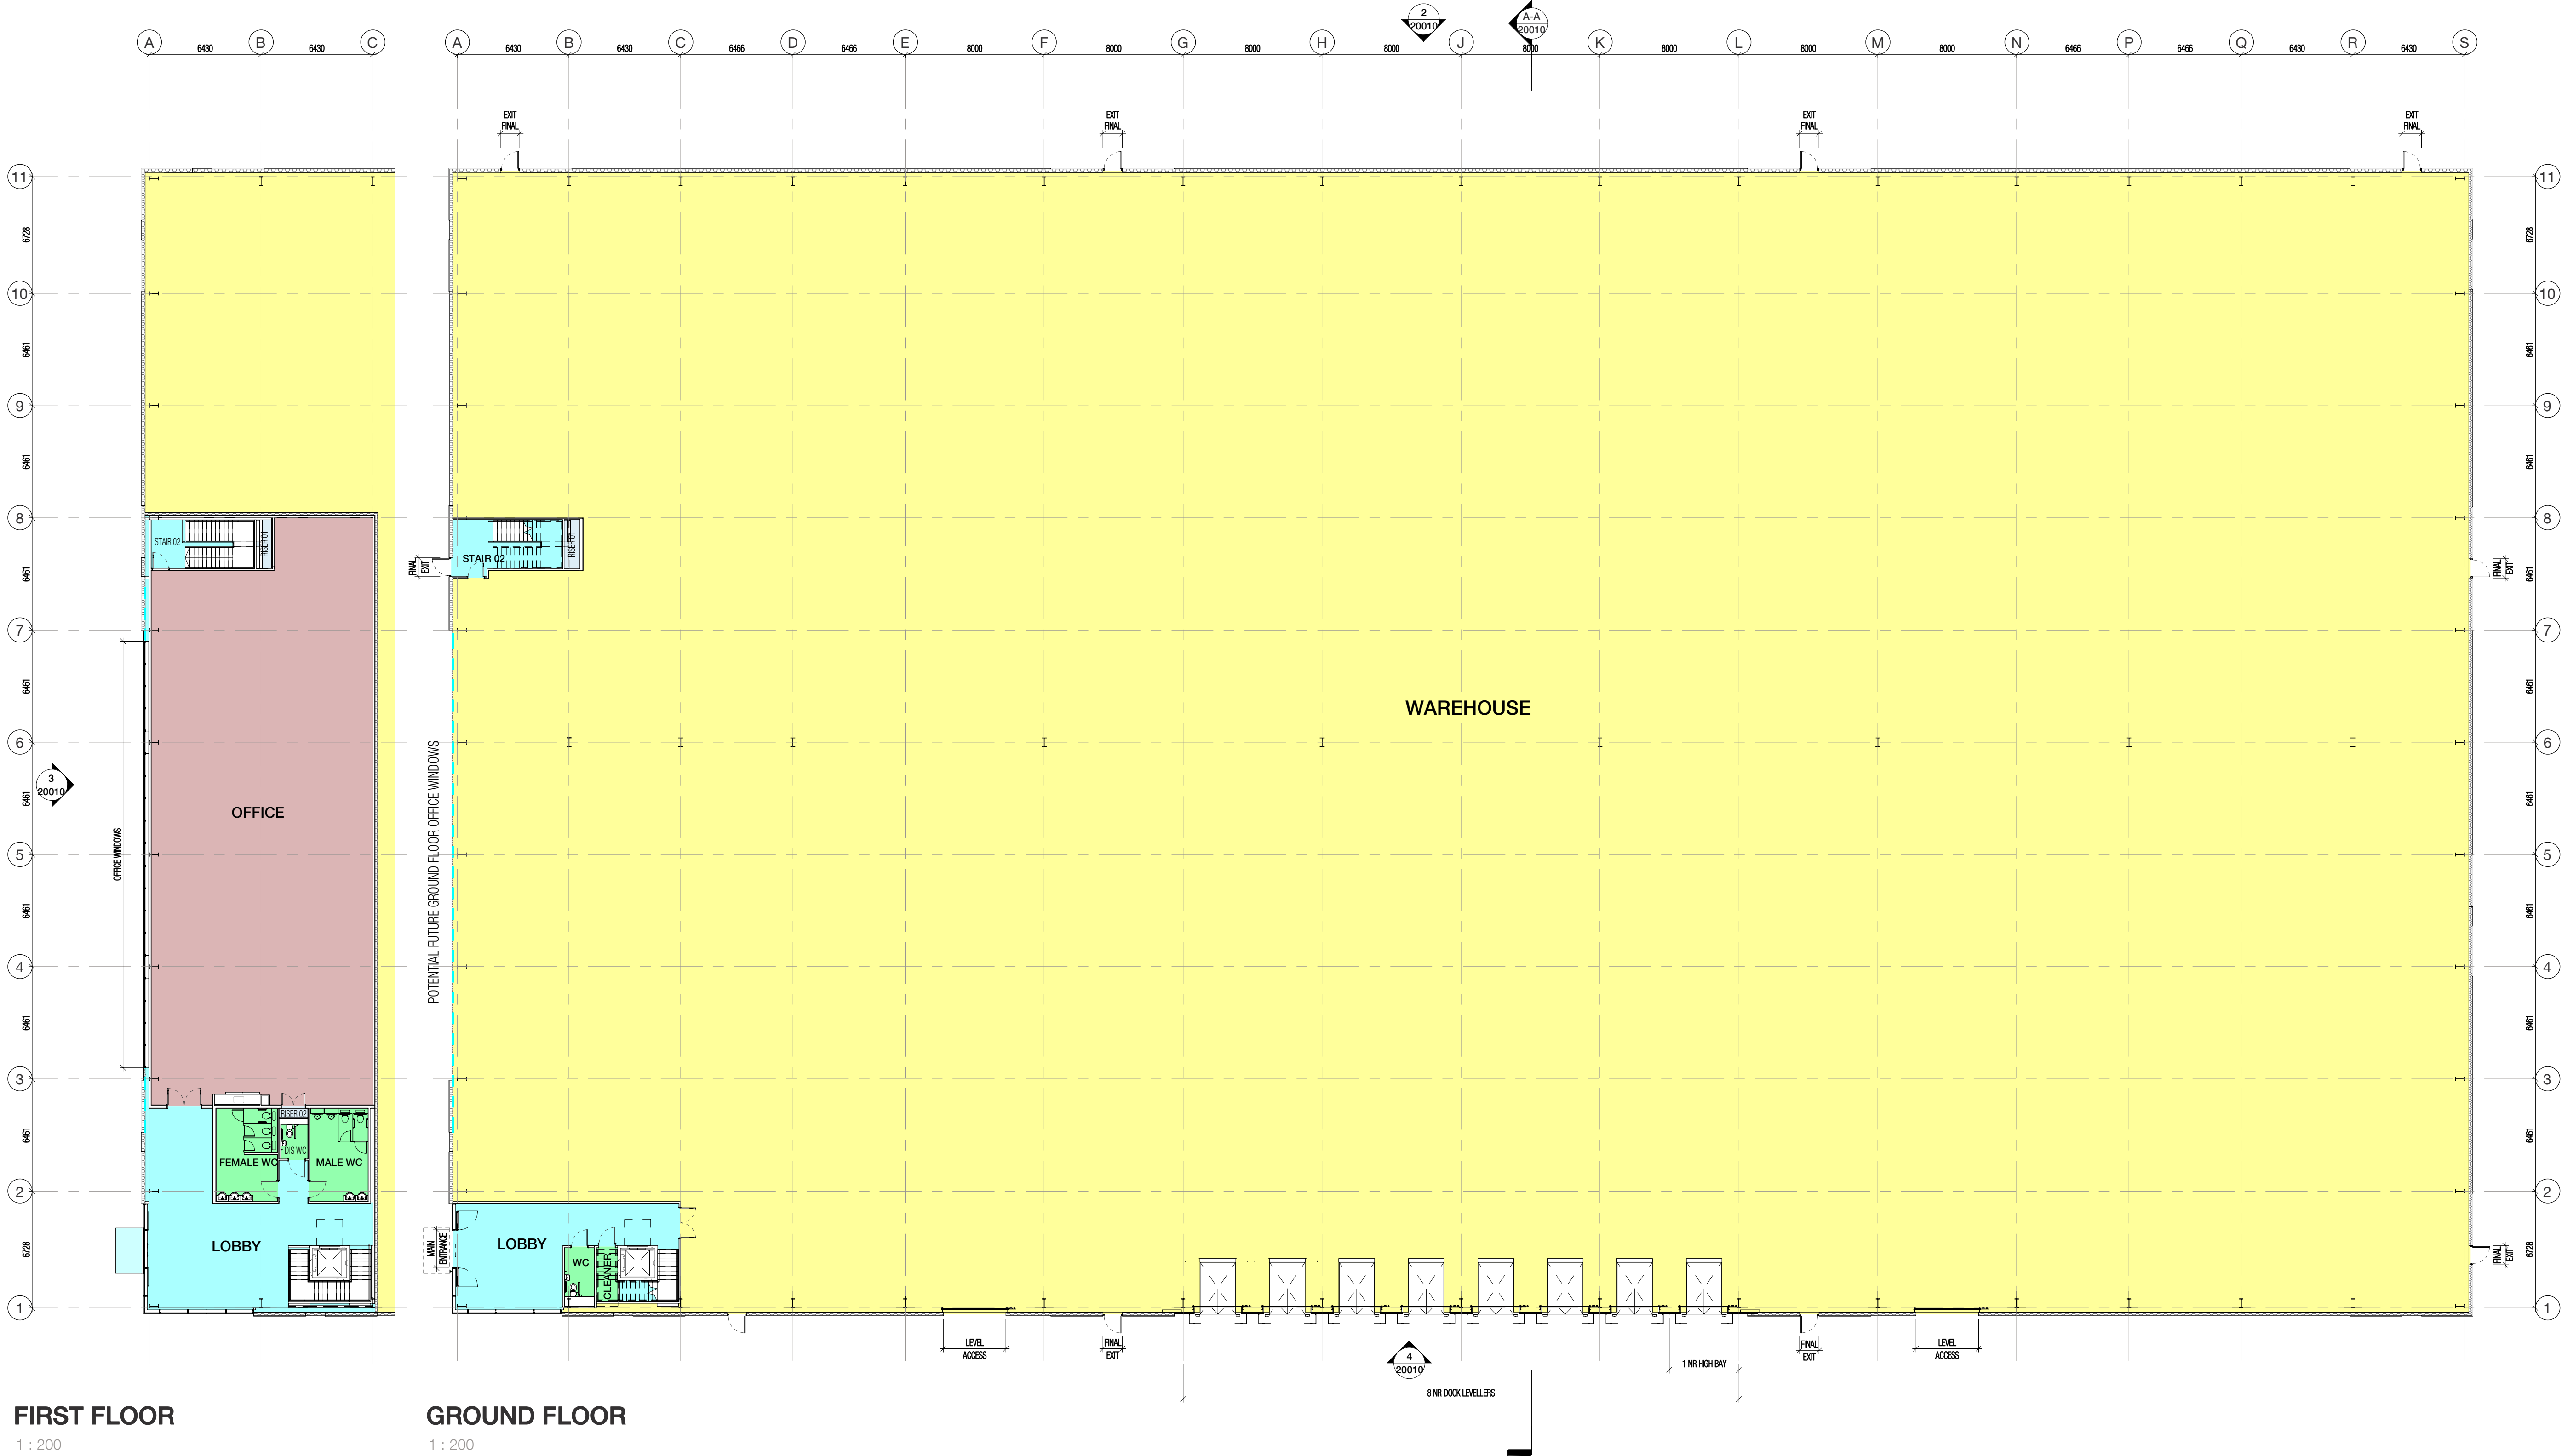

FIRST FLOOR

1 : 200

GROUND FLOOR

1 : 200



dla
ARCHITECTURE

55 St Pauls Street | Leeds | LS1 2TE
0113 887 3100
www.dla-architecture.co.uk

PROJECT
KINGSWAY PLOT J

TITLE
**UNIT J2 GROUND &
FIRST FLOOR GA**

SCALE
1 : 200 @ A1

DATE
18/05/22

DLA REF
2022-052

DRAWN
PT

REVIEWED
BLG

PROJECT ORIGIN#R ZONE LEVEL TYPE ROLE NUMBER
KPJ DLA J2 XX DR A 20000

STATUS
PLANNING

REVISION
P 02

