


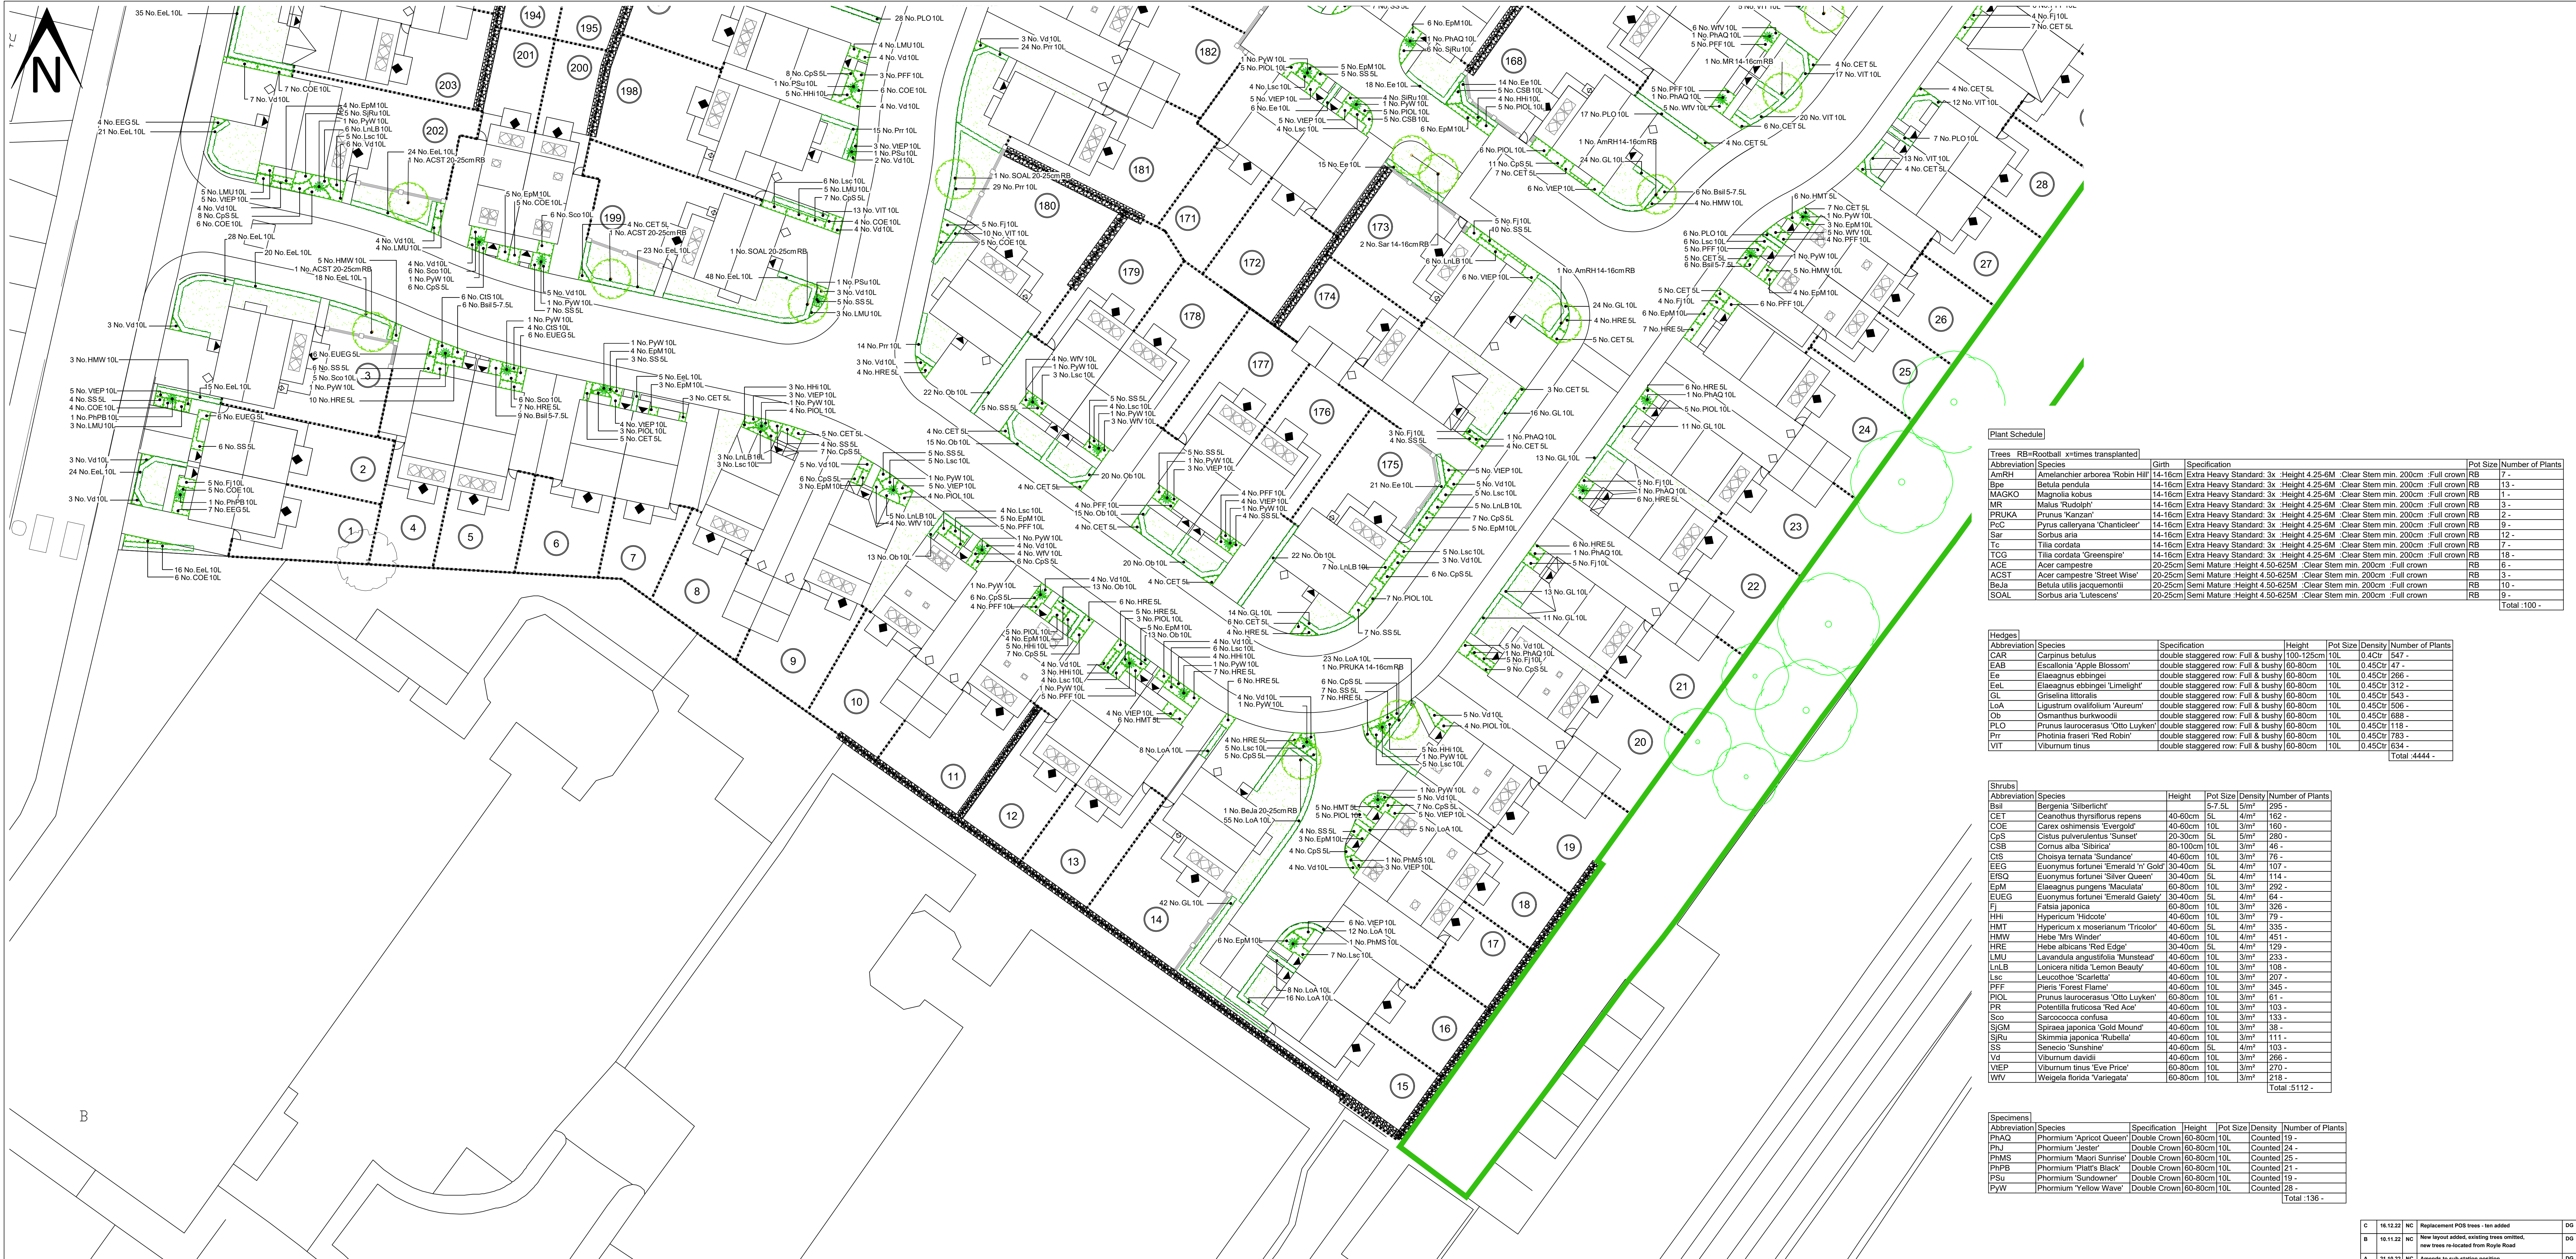

Plant Schedule											
Trees RB=Roofball x-times transplanted		Girth		Specification				Pot Size			
Total :100 -											

Hedges		Abbreviation		Species		Specification		Height		Pot Size		Density		Number of Plants	
Total :4444 -															

Shrubs		Abbreviation		Species		Height		Pot Size		Density		Number of Plants	
Total :5112 -													

Specimens															
Abbreviation	Species	Specification	Height	Pot Size	Density	Number of Plants									
PhAQ	Phormium 'Apricot Queen'	Double Crown	60-80cm	10L	Counted	19 -									
PhJ	Phormium 'Jester'	Double Crown	60-80cm	10L	Counted	24 -									
PhMS	Phormium 'Maori Sunrise'	Double Crown	60-80cm	10L	Counted	25 -									
PhPB	Phormium 'Platt's Black'	Double Crown	60-80cm	10L	Counted	21 -									
PYW	Phormium 'Yellow Wave'	Double Crown	60-80cm	10L	Counted	28 -									
Total :136 -															

- KEY**
- Shrub / Specimen / Hedge planting (Min. 450mm deep, prepared topsoil to BS 3882:2015).
 - All hedging to be evened up / clipped on planting (apart from Lavender if due to flower).
 - Area to be turfed (Min. 150mm deep, prepared topsoil to BS 3882:2015).
 - Area to be turfed/seeded (Rear gardens / POS) (Min. 150mm deep, prepared topsoil to BS 3882:2015).
 - Proposed standard tree type in soft landscape.

NOTES:

For details of species refer to Plant Schedule, on sheet 02.

All soft landscaping to strictly conform to Countryside Properties Plc Performance Specification for Soft Landscape Works.

All Street Trees to be minimum 2m clear stems.

No species, centre, size etc.... is to be amended without the prior approval of the landscape architect.

Shrub Bed Topsoil:
The level of shrub bed topsoil is to be finished 50mm below the adjacent paving and grass so that when bark mulch is applied it does not spill over.

The use of pesticides and other non-organic garden chemicals are to be kept a minimum to prevent any cumulative effects within the food chain.

Good horticultural practices shall be implemented within the planting scheme e.g. use of peat-free composts and mulches and application of non-residual pesticides.

All trees / shrubs to be checked by a structural engineer in compliance of NHBC requirements for design of foundations.

For tree planting details refer to final sheet Typical Tree Pit Detail Semi Mature Tree In Soft Landscape Areas and Typical Tree Pit Detail Extra Heavy Standard Tree In Soft Landscape Areas.

Do not scale.



C

16.12.22

NC


DG

B

10.11.22

NC

New layout added, existing trees omitted, new trees re-located from Royle Road

DG

A

21.10.22

NC

Amends to sub-station position

DG

Rev

Date

By

Description

CHK'd

tba

Landscape Architecture
Arbiculture

Trevor Bridge Associates Ltd
Arbiculture
Stamford Street West
Lancs OL6 7FW

Tel: 0161-804 2099
E-mail: info@trevorbridge.co.uk

COUNTRYSIDE

Places People Love

Countryside Properties (UK) Limited
www.countryside-properties.com

Site: Royle Road
Rochdale

Site: Landscape Detail


Scale: 1:200
Date: April 2022

Drawn by: NC
Checked: DG

Drawing no: 5904.02

Sheet no: 1 of 5

Project: C

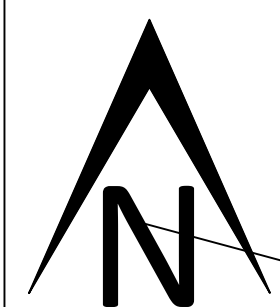

KEY

- Shrub / Specimen / Hedge planting (Min. 450mm deep, prepared topsoil to BS 3882:2015).
- All hedging to be evened up / clipped on planting (apart from Lavender if due to flower).
- Area to be turfed (Min. 150mm deep, prepared topsoil to BS 3882:2015).
- Area to be turfed/seeded (Rear gardens / POS) (Min. 150mm deep, prepared topsoil to BS 3882:2015).
- Proposed standard tree type in soft landscape.

NOTES:

For details of species refer to Plant Schedule, on sheet 02.

All soft landscaping to strictly conform to Countryside Properties Plc Performance Specification for Soft Landscape Works.

All Street Trees to be minimum 2m clear stems.

No species, centre, size etc.... is to be amended without the prior approval of the landscape architect.

Shrub Bed Topsoil:
The level of shrub bed topsoil is to be finished 50mm below the adjacent paving and grass so that when bark mulch is applied it does not spill over.

The use of pesticides and other non-organic garden chemicals are to be kept a minimum to prevent any cumulative effects within the food chain.

Good horticultural practices shall be implemented within the planting scheme e.g. use of peat-free composts and mulches and application of non-residual pesticides.

All trees / shrubs to be checked by a structural engineer in compliance of NHBC requirements for design of foundations.

For tree planting details refer to final sheet Typical Tree Pit Detail Semi Mature Tree In Soft Landscape Areas and Typical Tree Pit Detail Extra Heavy Standard Tree In Soft Landscape Areas.

Do not scale.

A	10.11.22	NC	New layout added, existing trees omitted.	DG
	10.11.22	NC	new trees re-located from Royle Road	DG
B	21.10.22	NC	Amended to sub-station position	DG
Rev	Date	By	Description	CHK'd



Landscape Architecture
Trevor Bridge Associates Ltd
Ashport Oak Barns
Stamford Street West
Aston-under-Lyne
Lancs OL6 7FW
Tel: 0161-804 2099
E-mail: info@trevorbridge.co.uk



COUNTRYSIDE
Places People Love



Countryside Properties (UK) Limited
www.countrysideproperties.com



site:	Royle Road Rochdale
site:	Landscape Detail

scale:	1:200	drawn by:	NC
date:	April 2022	checked:	DG

drawing no:	5904.03
sheet no:	2 of 5

revision:	B
-----------	---

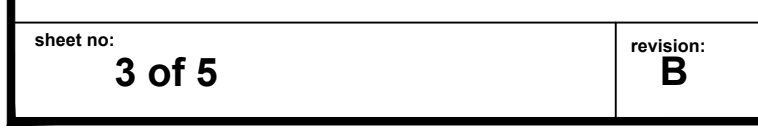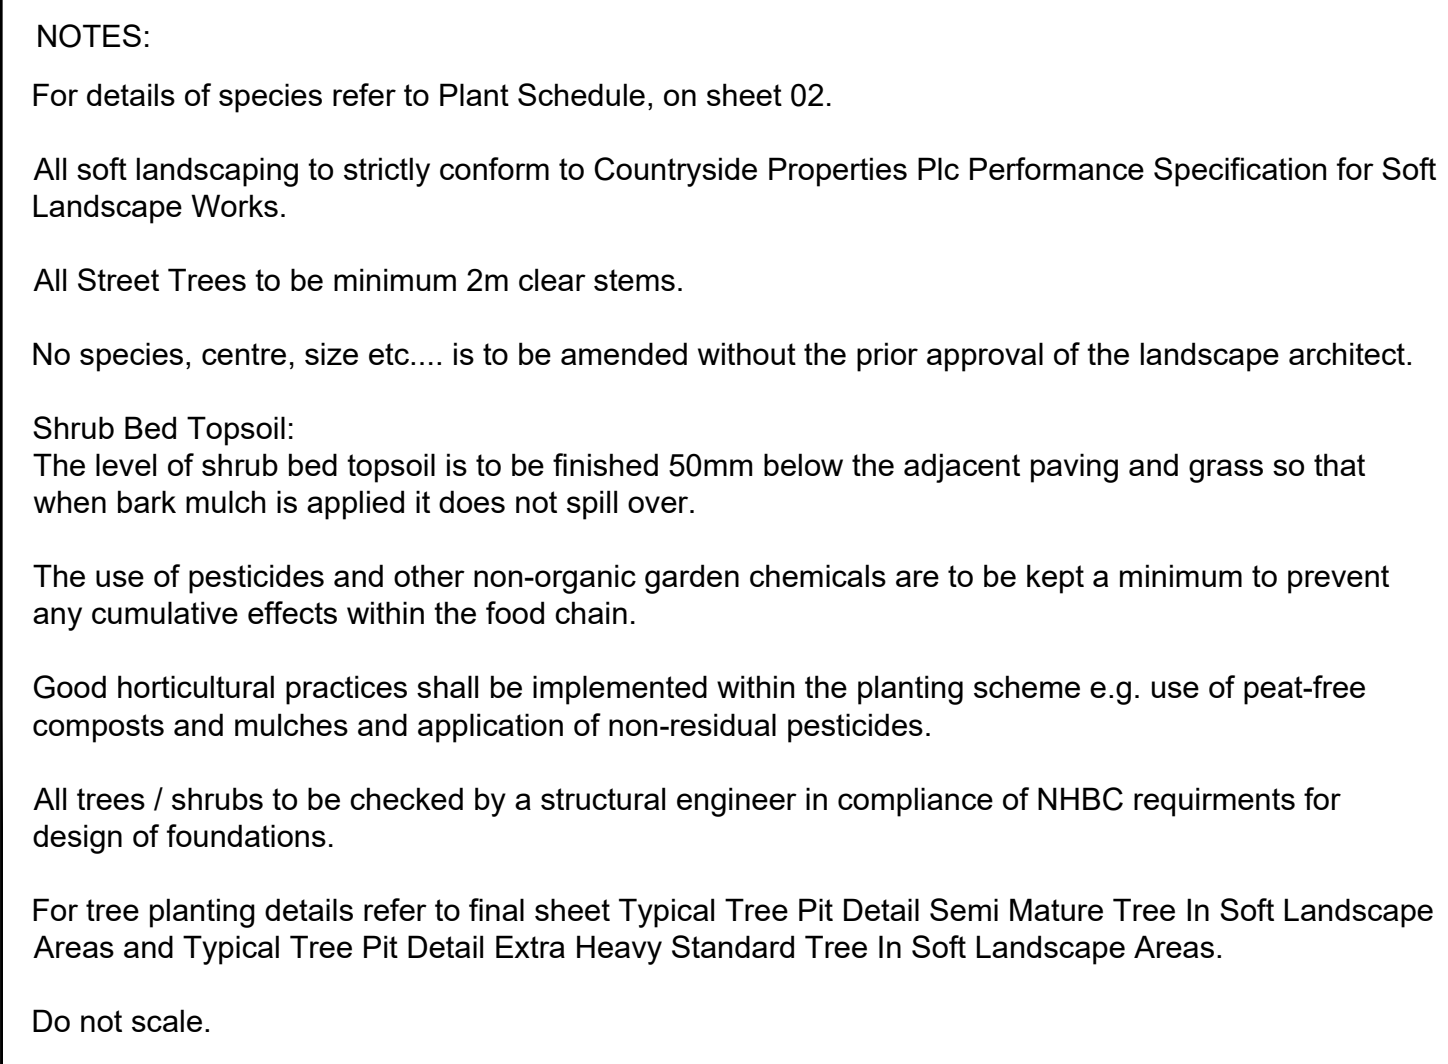

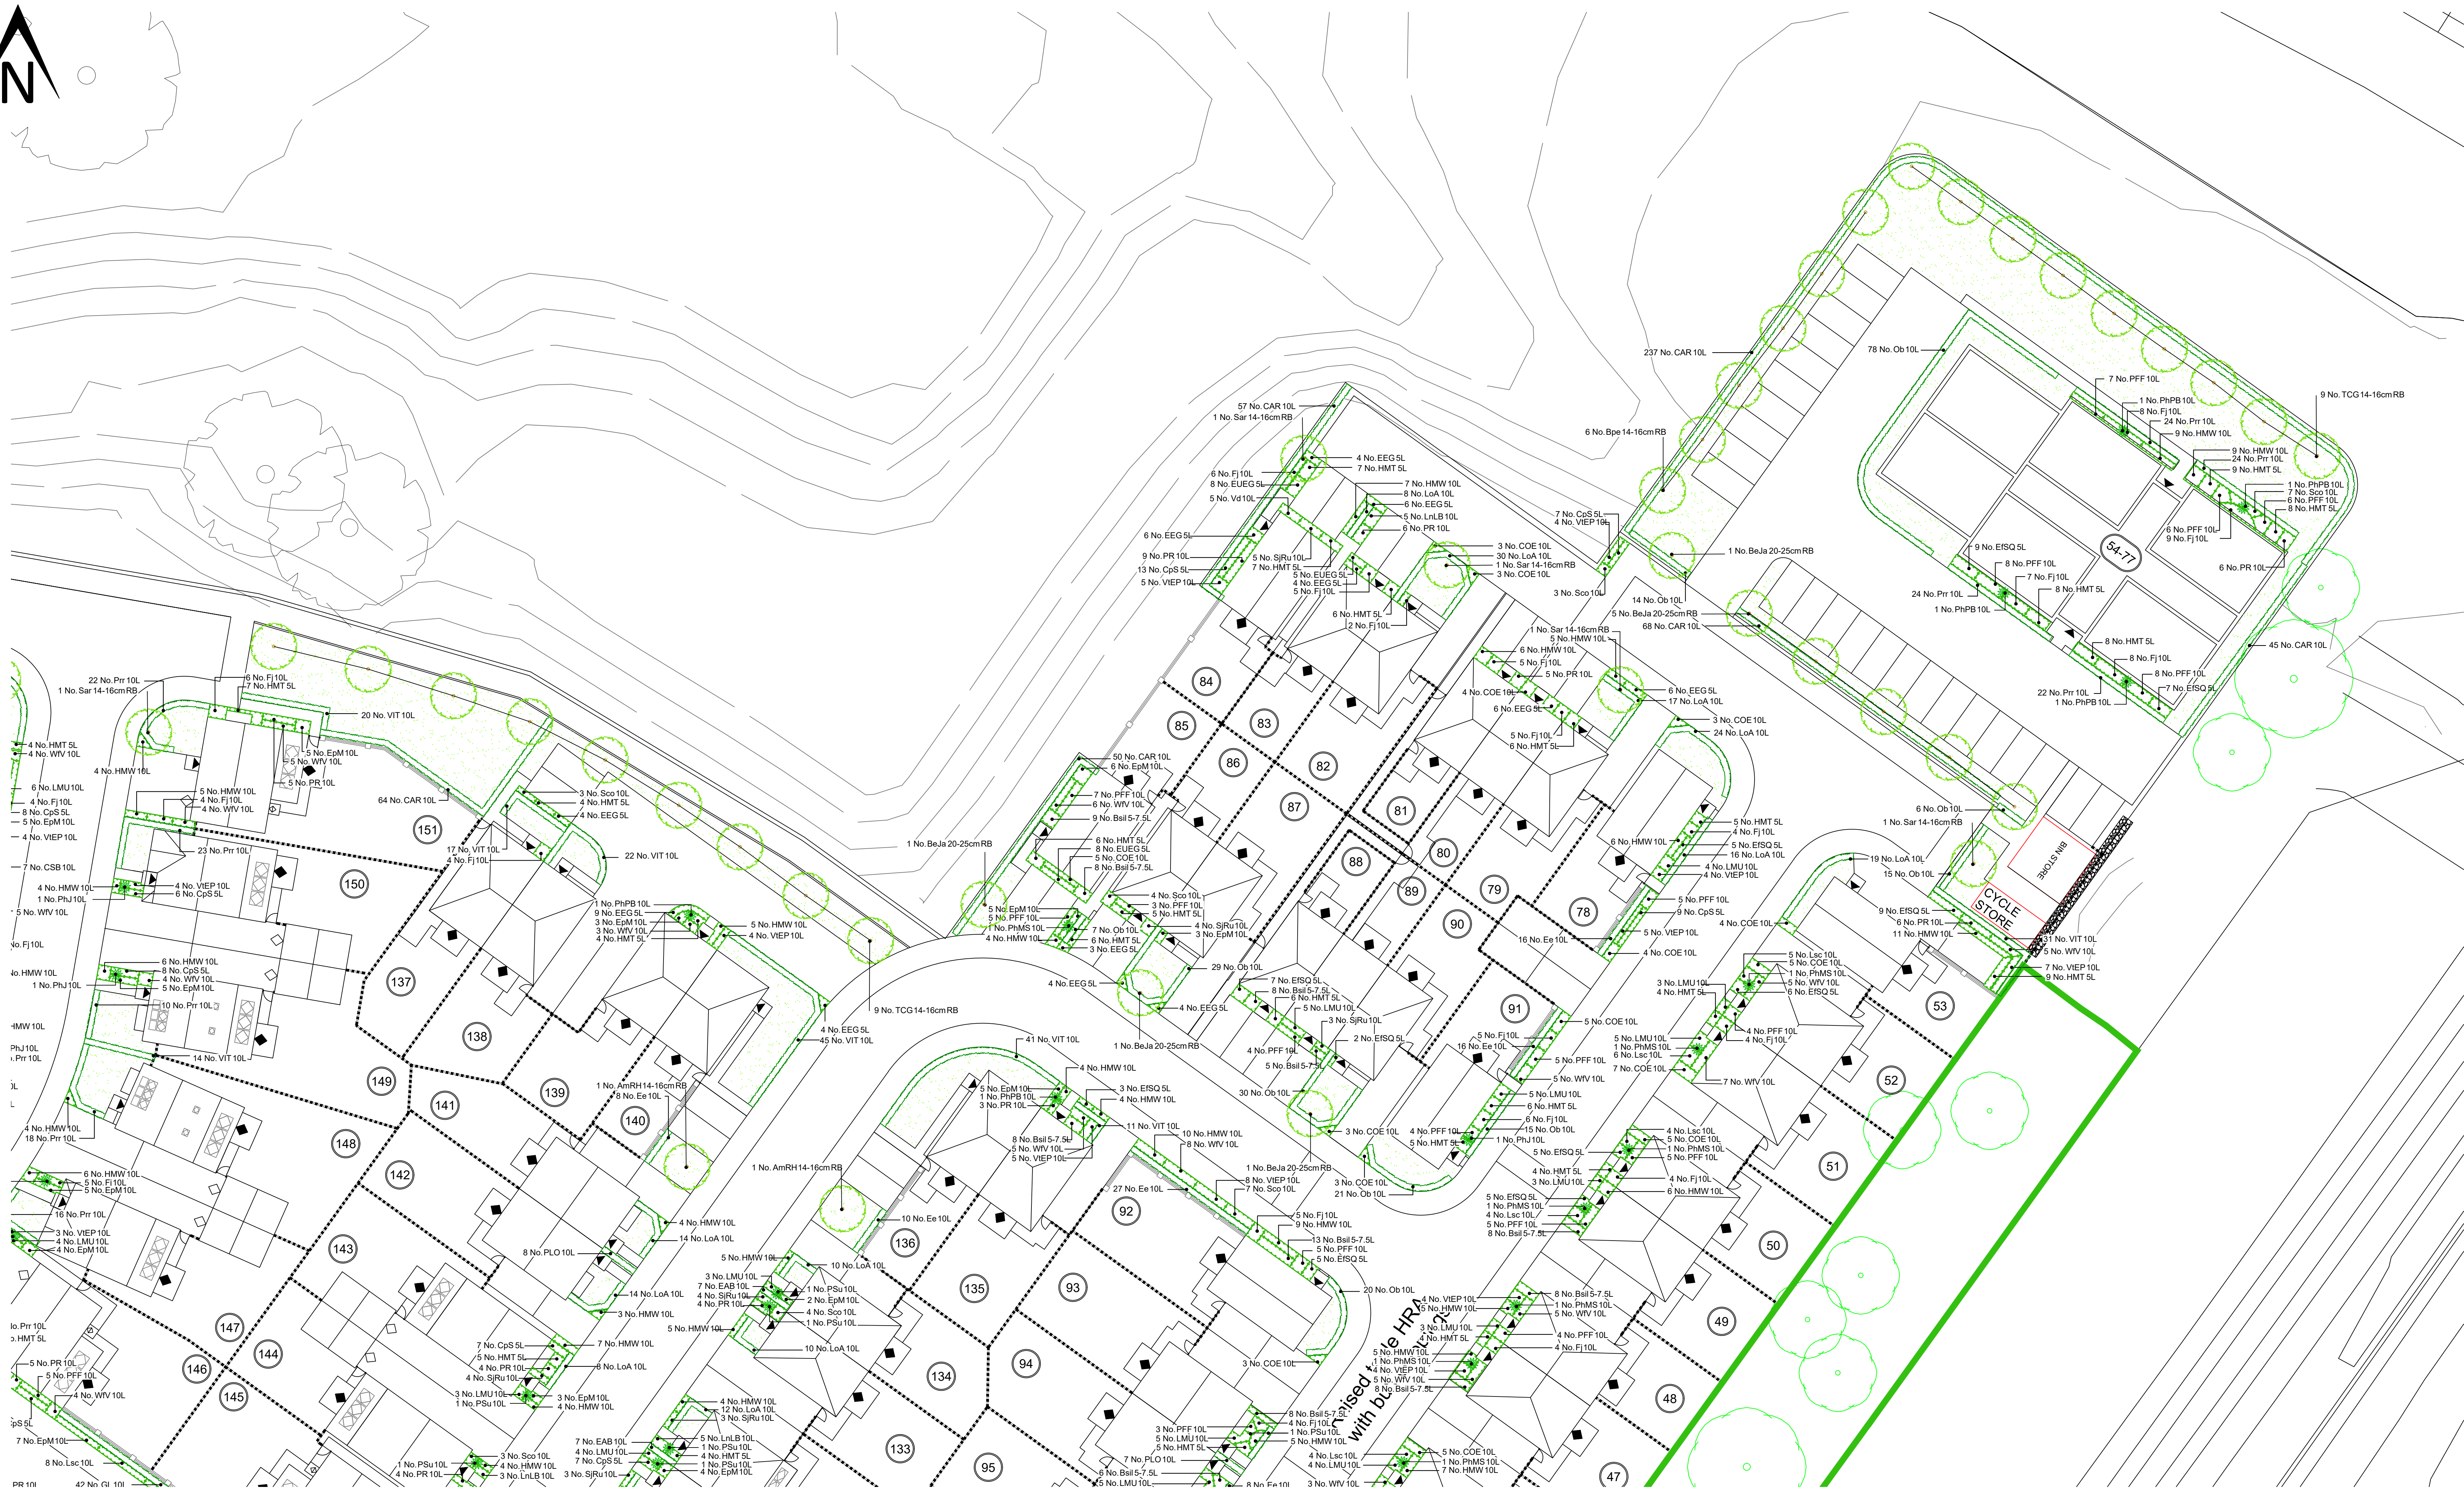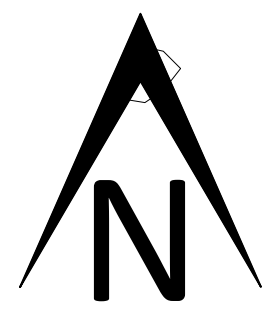

KEY

Shrub / Specimen / Hedge planting (Min. 450mm deep, prepared topsoil to BS 3882:2015).

All hedging to be evened up / clipped on planting (apart from Lavender if due to flower).

Area to be turfed (Min. 150mm deep, prepared topsoil to BS 3882:2015).

Area to be turfed/seeded (Rear gardens / POS) (Min. 150mm deep, prepared topsoil to BS 3882:2015).

Proposed standard tree type in soft landscape.

NOTES:

For details of species refer to Plant Schedule, on sheet 02.

All soft landscaping to strictly conform to Countryside Properties Plc Performance Specification for Soft Landscape Works.

All Street Trees to be minimum 2m clear stems.

No species, centre, size etc.... is to be amended without the prior approval of the landscape architect.

Shrub Bed Topsoil:
The level of shrub bed topsoil is to be finished 50mm below the adjacent paving and grass so that when bark mulch is applied it does not spill over.

The use of pesticides and other non-organic garden chemicals are to be kept a minimum to prevent any cumulative effects within the food chain.

Good horticultural practices shall be implemented within the planting scheme e.g. use of peat-free composts and mulches and application of non-residual pesticides.

All trees / shrubs to be checked by a structural engineer in compliance of NHBC requirements for design of foundations.

For tree planting details refer to final sheet Typical Tree Pit Detail Semi Mature Tree In Soft Landscape Areas and Typical Tree Pit Detail Extra Heavy Standard Tree In Soft Landscape Areas.

Do not scale.



B	10.11.22	NC	New layout added, existing trees omitted, new trees re-located from Royle Road	DG
A	21.10.22	NC	Amends to sub-station position	DG
Rev	Date	By	Description	CHK'd



Landscape Architecture
Arbiculture
Trevor Bridge Associates Ltd
Addict Oak Barns
Stamford Street West
Alderton-under-Lyme
Lancs OL6 7FW
Tel: 0161-804 2099
E-mail: info@trevorbridge.co.uk

COUNTRYSIDE
Places People Love
Countryside Properties (UK) Limited
Paragon House
381 Bridgewater Place
Bridgewater Park, Birkbeck
Warrington, Cheshire, WA5 6GS
Tel: 01928 248000 Fax: 01928 248001
www.countrysideproperties.com

Site:	Royle Road Rochdale
Site:	Landscape Detail

Scale:	1:200	drawn by:	NC
Date:	April 2022	checked:	DG

drawing no:	5904.05		
Sheet no:	4 of 5	Project:	B

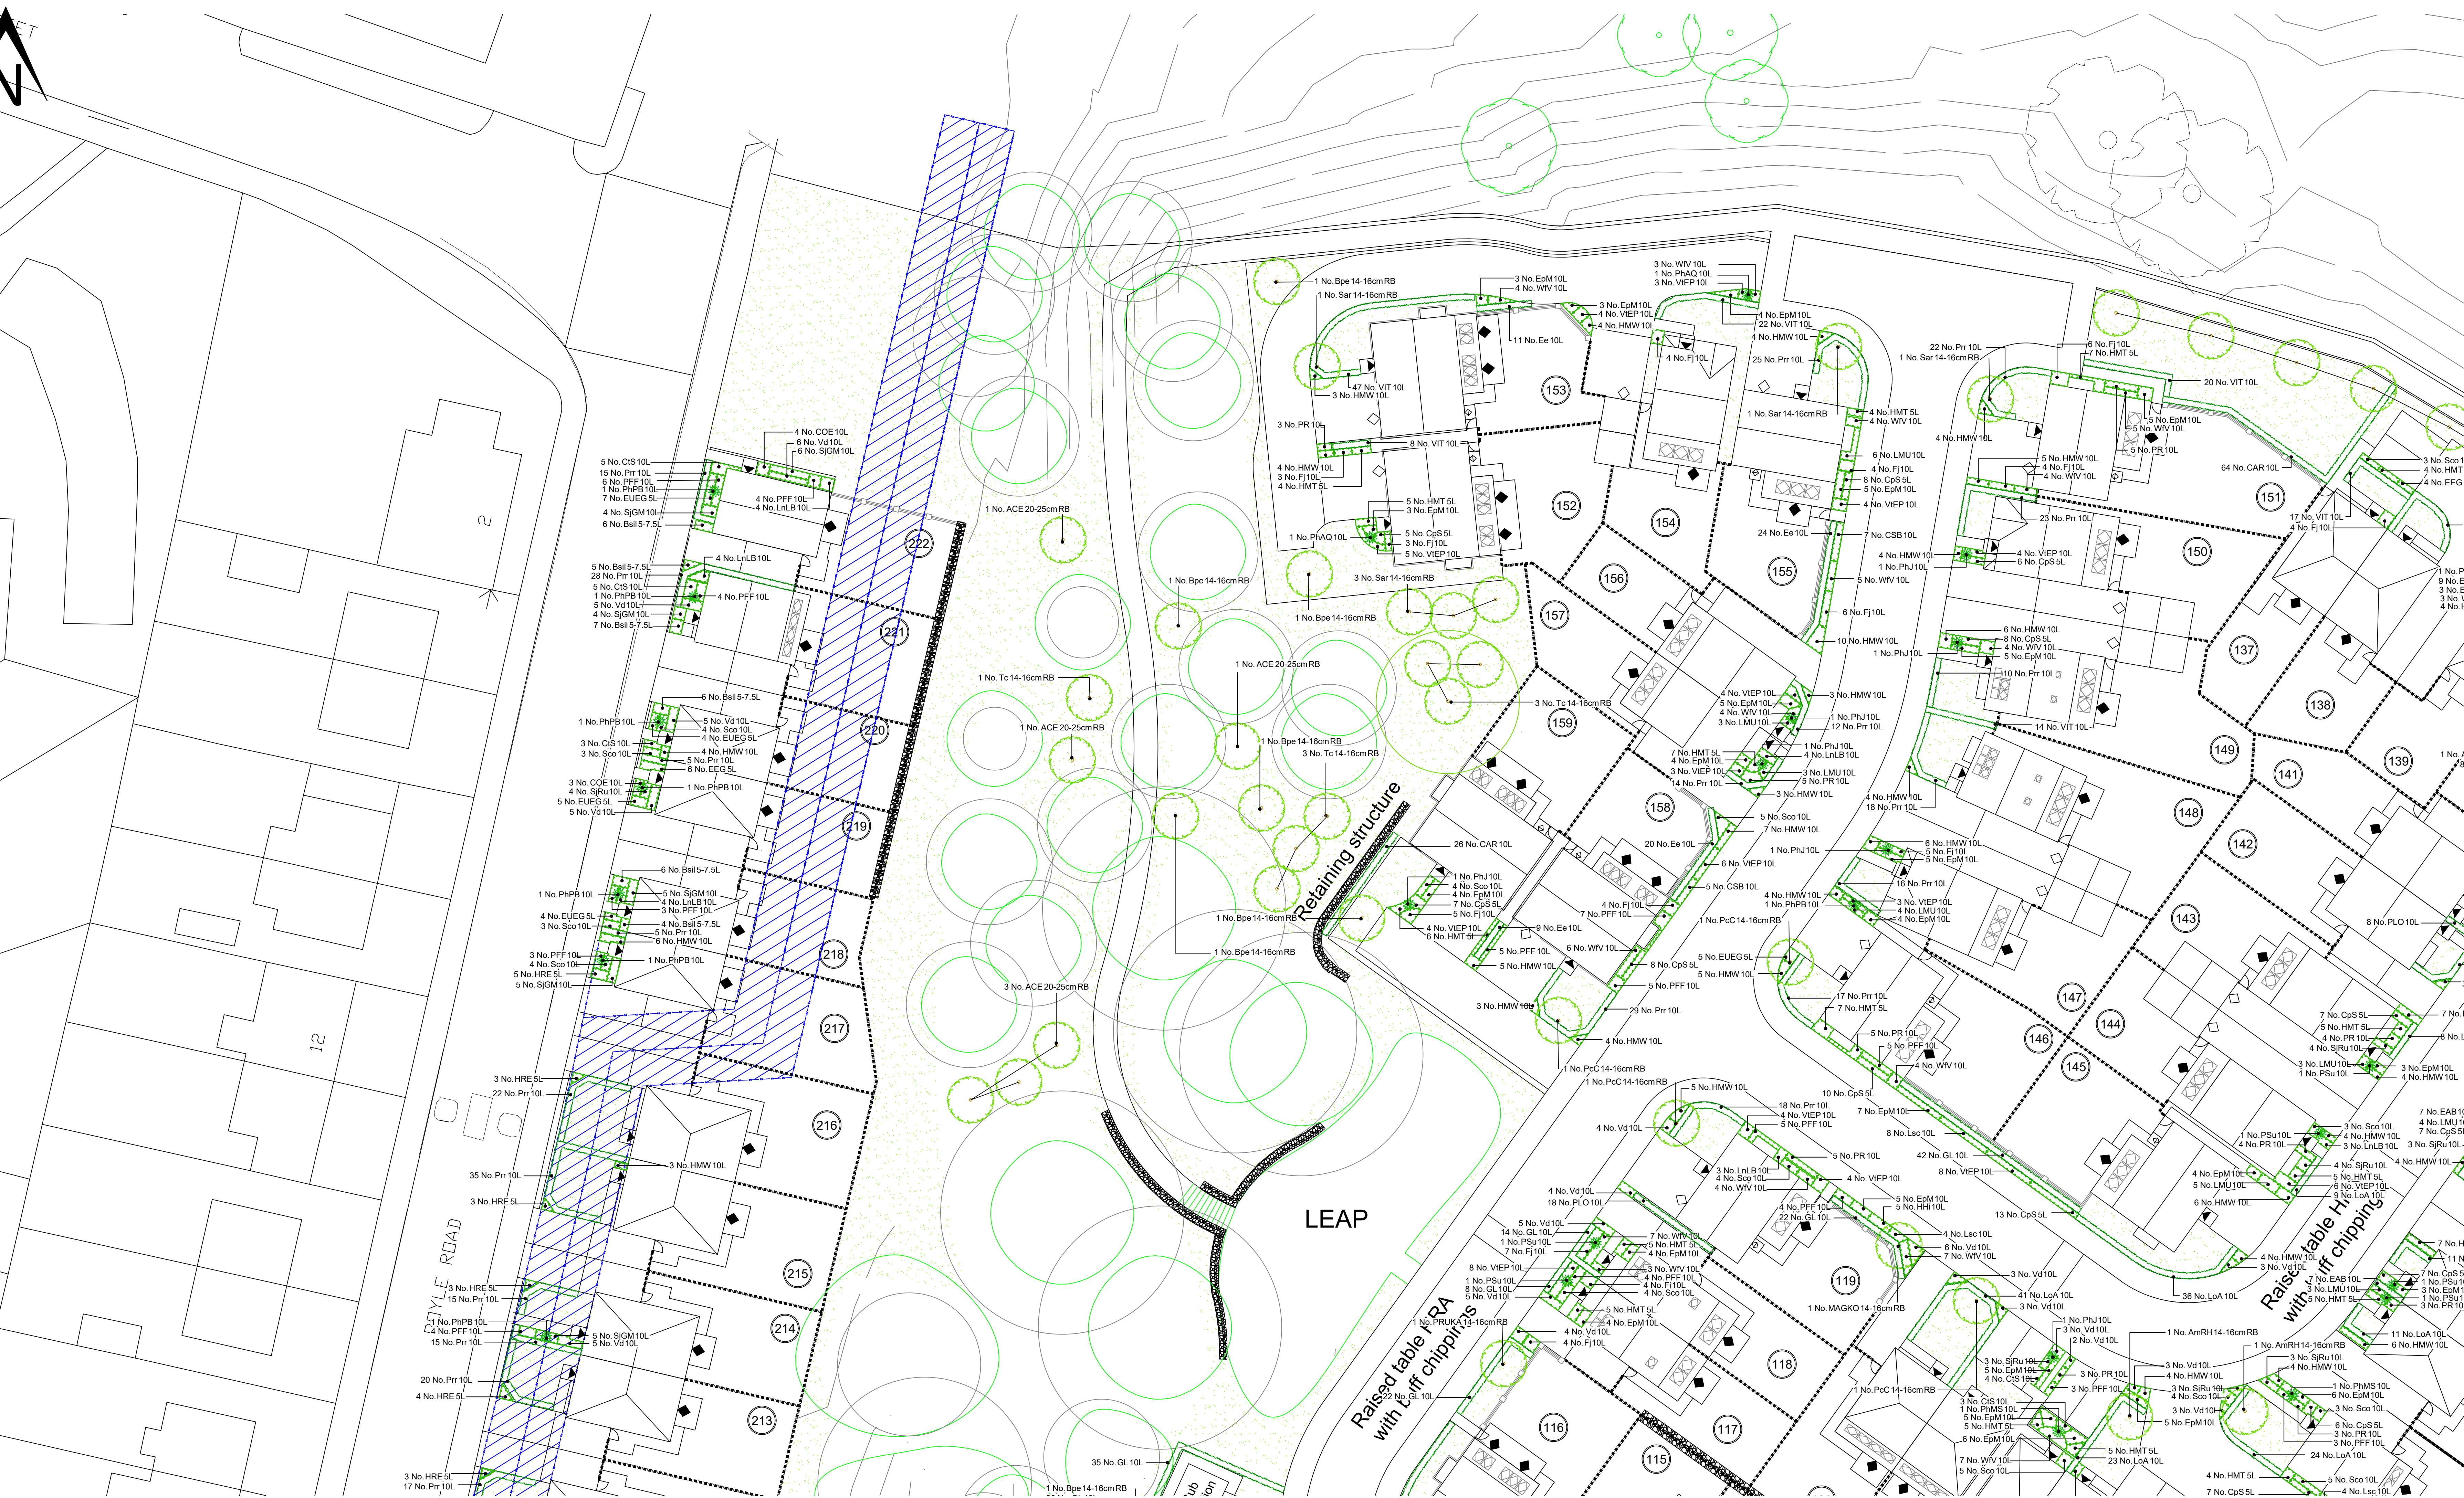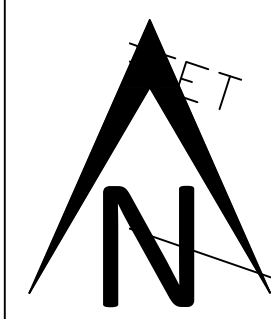

- KEY**
- Shrub / Specimen / Hedge planting (Min. 450mm deep, prepared topsoil to BS 3882:2015).
 - All hedging to be evened up / clipped on planting (apart from Lavender if due to flower).
 - Area to be turfed (Min. 150mm deep, prepared topsoil to BS 3882:2015).
 - Area to be turfed/seeded (Rear gardens / POS) (Min. 150mm deep, prepared topsoil to BS 3882:2015).
 - Proposed standard tree type in soft landscape.

NOTES:

For details of species refer to Plant Schedule, on sheet 02.

All soft landscaping to strictly conform to Countryside Properties Plc Performance Specification for Soft Landscape Works.

All Street Trees to be minimum 2m clear stems.

No species, centre, size etc.... is to be amended without the prior approval of the landscape architect.

Shrub Bed Topsoil:
The level of shrub bed topsoil is to be finished 50mm below the adjacent paving and grass so that when bark mulch is applied it does not spill over.

The use of pesticides and other non-organic garden chemicals are to be kept a minimum to prevent any cumulative effects within the food chain.

Good horticultural practices shall be implemented within the planting scheme e.g. use of peat-free composts and mulches and application of non-residual pesticides.

All trees / shrubs to be checked by a structural engineer in compliance of NHBC requirements for design of foundations.

For tree planting details refer to final sheet Typical Tree Pit Detail Semi Mature Tree In Soft Landscape Areas and Typical Tree Pit Detail Extra Heavy Standard Tree In Soft Landscape Areas.

Do not scale.



C	16.12.22	NC	Replacement POS trees - 1m added	DG
B	10.11.22	NC	New layout added, existing trees omitted, new trees re-located from Royle Road	DG
A	21.10.22	NC	Amends to sub-station position	DG
Rev	Date	By	Description	CHKD

Landscape Architecture
Trevor Bridge Associates Ltd
Addison Old Batts
Stamford Street West
Addison-under-Lyme
Lancs OL6 7FW
Tel: 0161-804 2099
E-mail: info@trevorbridge.co.uk

COUNTRYSIDE
Places People Love

Countryside Properties (UK) Limited
Purcell House, 3rd Floor
301 Bridge Street, Warrington, Cheshire, WA6 4EQ
Tel: 01925 248800 Fax: 01925 248801
www.countryside-properties.com

site:	Royle Road Rochdale		
title:	Landscape Detail		
scale:	1:200	drawn by:	NC
date:	April 2022	checked:	DG
drawing no:	5904.06		
sheet no:	5 of 5	revision:	C