


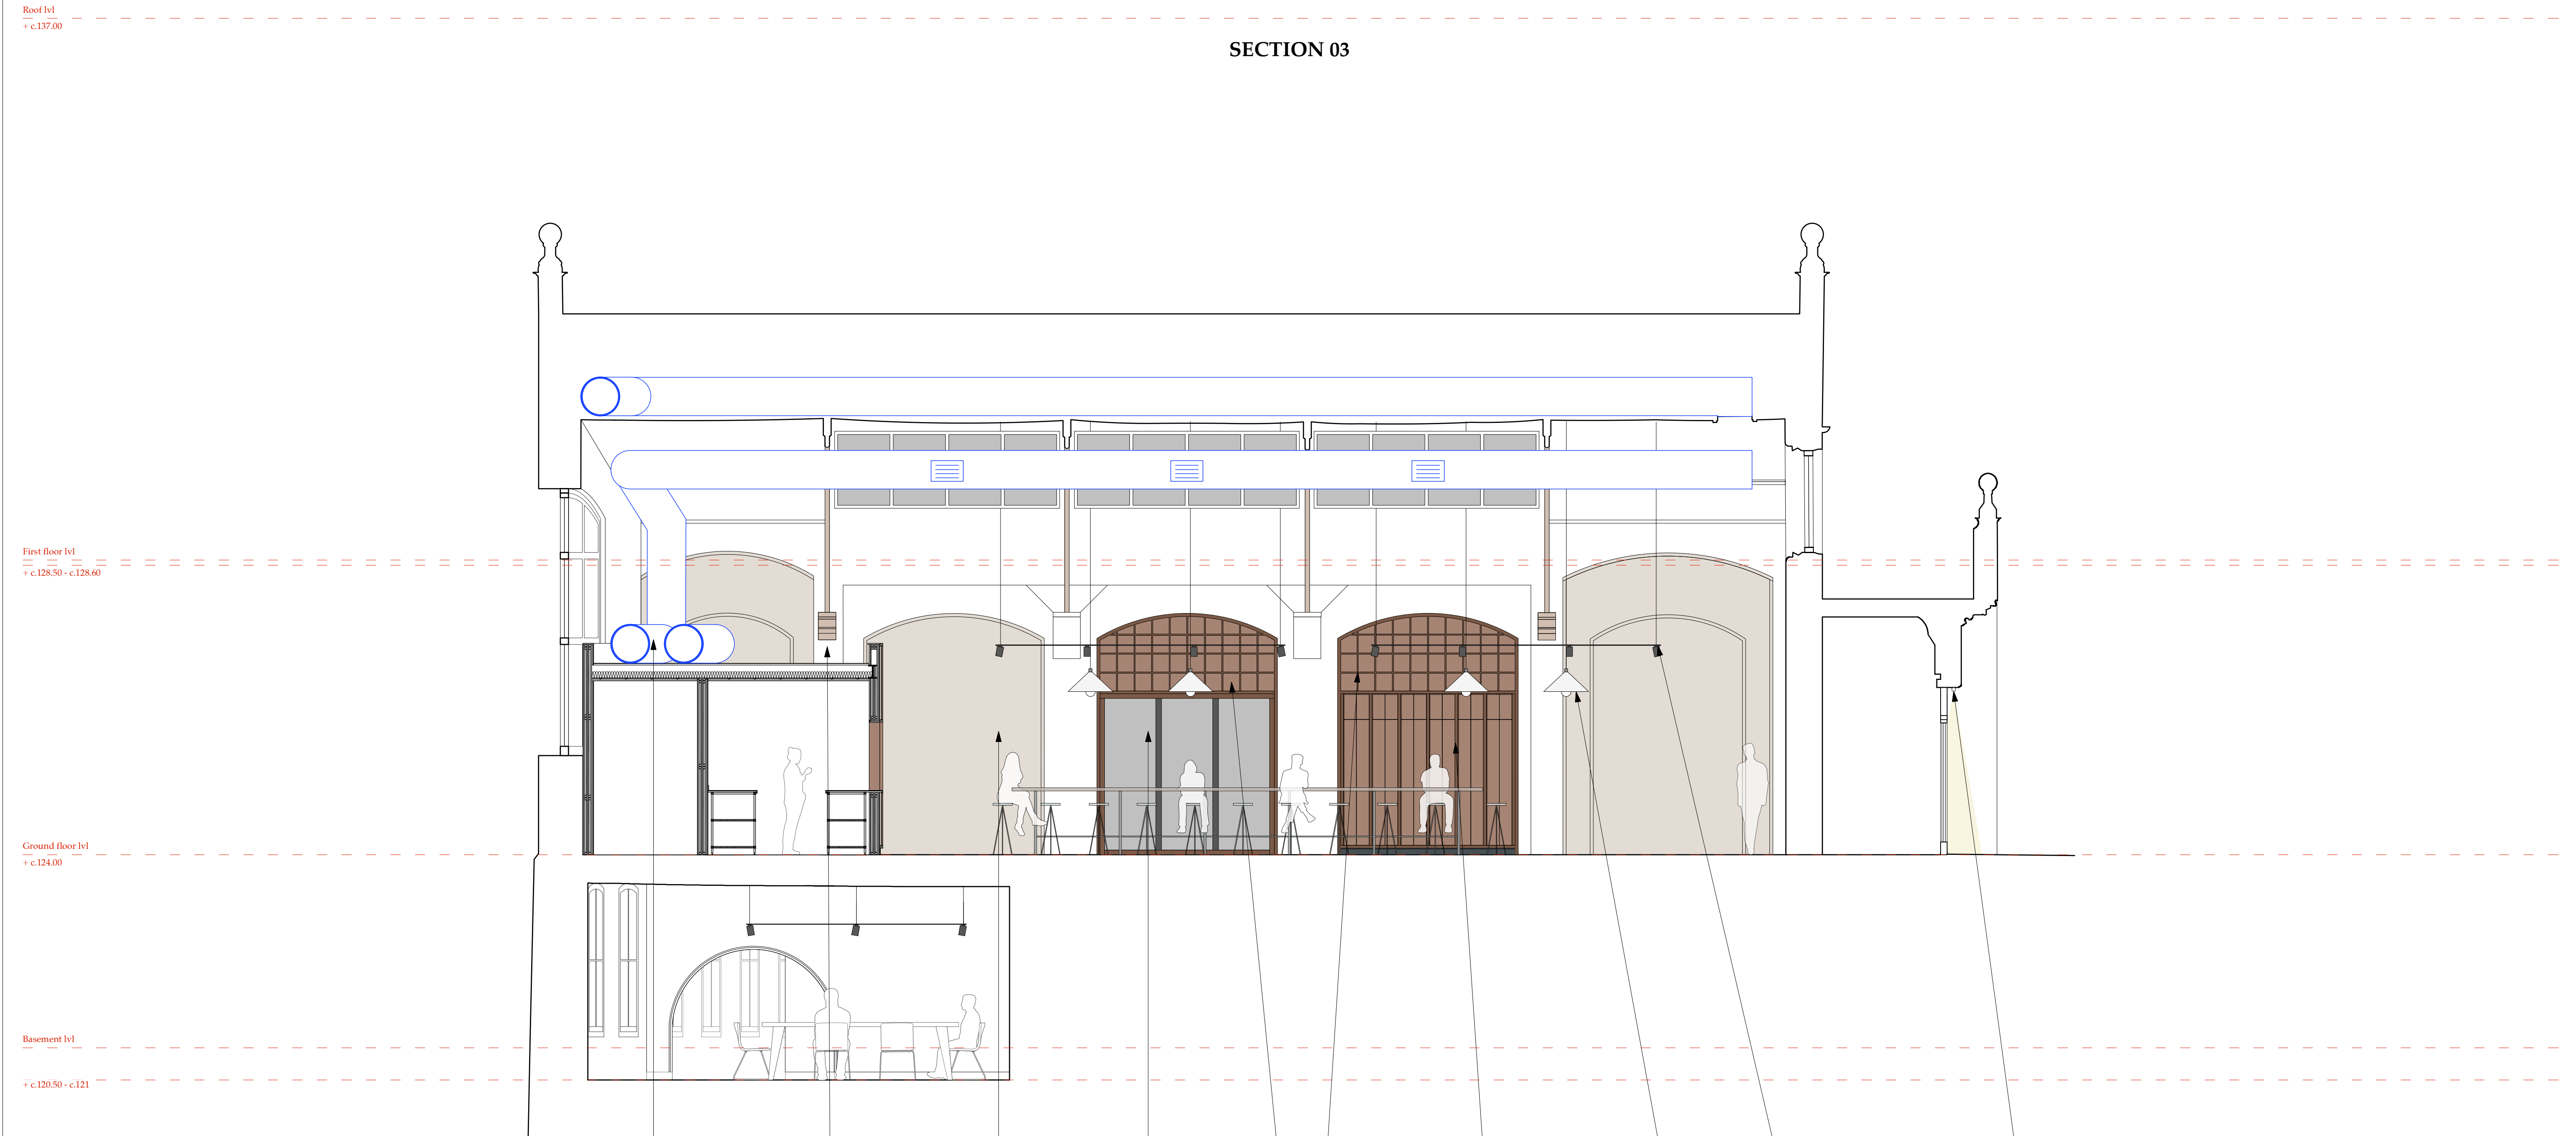

TOUCHSTONES 547

ARCHITECTURAL EMPORIUM Ltd
EMAIL: mail@architectural-emporium.co.uk
WEB: www.architectural-emporium.co.uk
ADDRESS: 13 Hope St, Liverpool, L1 9BQ
PHONE: +44 (0)151 565 0000

Key Plan:

0 1 2 4

Fresh air supply and extract distributed above new kitchen and servery then at high level in apex of arch

Current paint to be removed from existing timber structure if possible. Structure to be sanded and retreated to restore to original colour

Detail added and painted (colour TBC) to reinstate original archway

Metal glazed screen in same proportions as original openings

Timber panels above with timber frames in same proportions as original openings

New timber sound lobby between CDR and performance studio. Panels of same proportion of original opening

New pendants in style of original library lights

Track lighting to increase flexibility in exhibition space

Emergency lighting mounted on soffit

Rev A:06.10.23
Revised Planning Issue

FOR: PLANNING	
CHECKED BY: LC	DRAWN BY: SE
SCALE: 1:50	
PAPER SIZE: A1	
JOB: TOUCHSTONES 547	
2.320_RevA	
FIRST ISSUE: 31.05.23	
PROPOSED SECTION 03	