


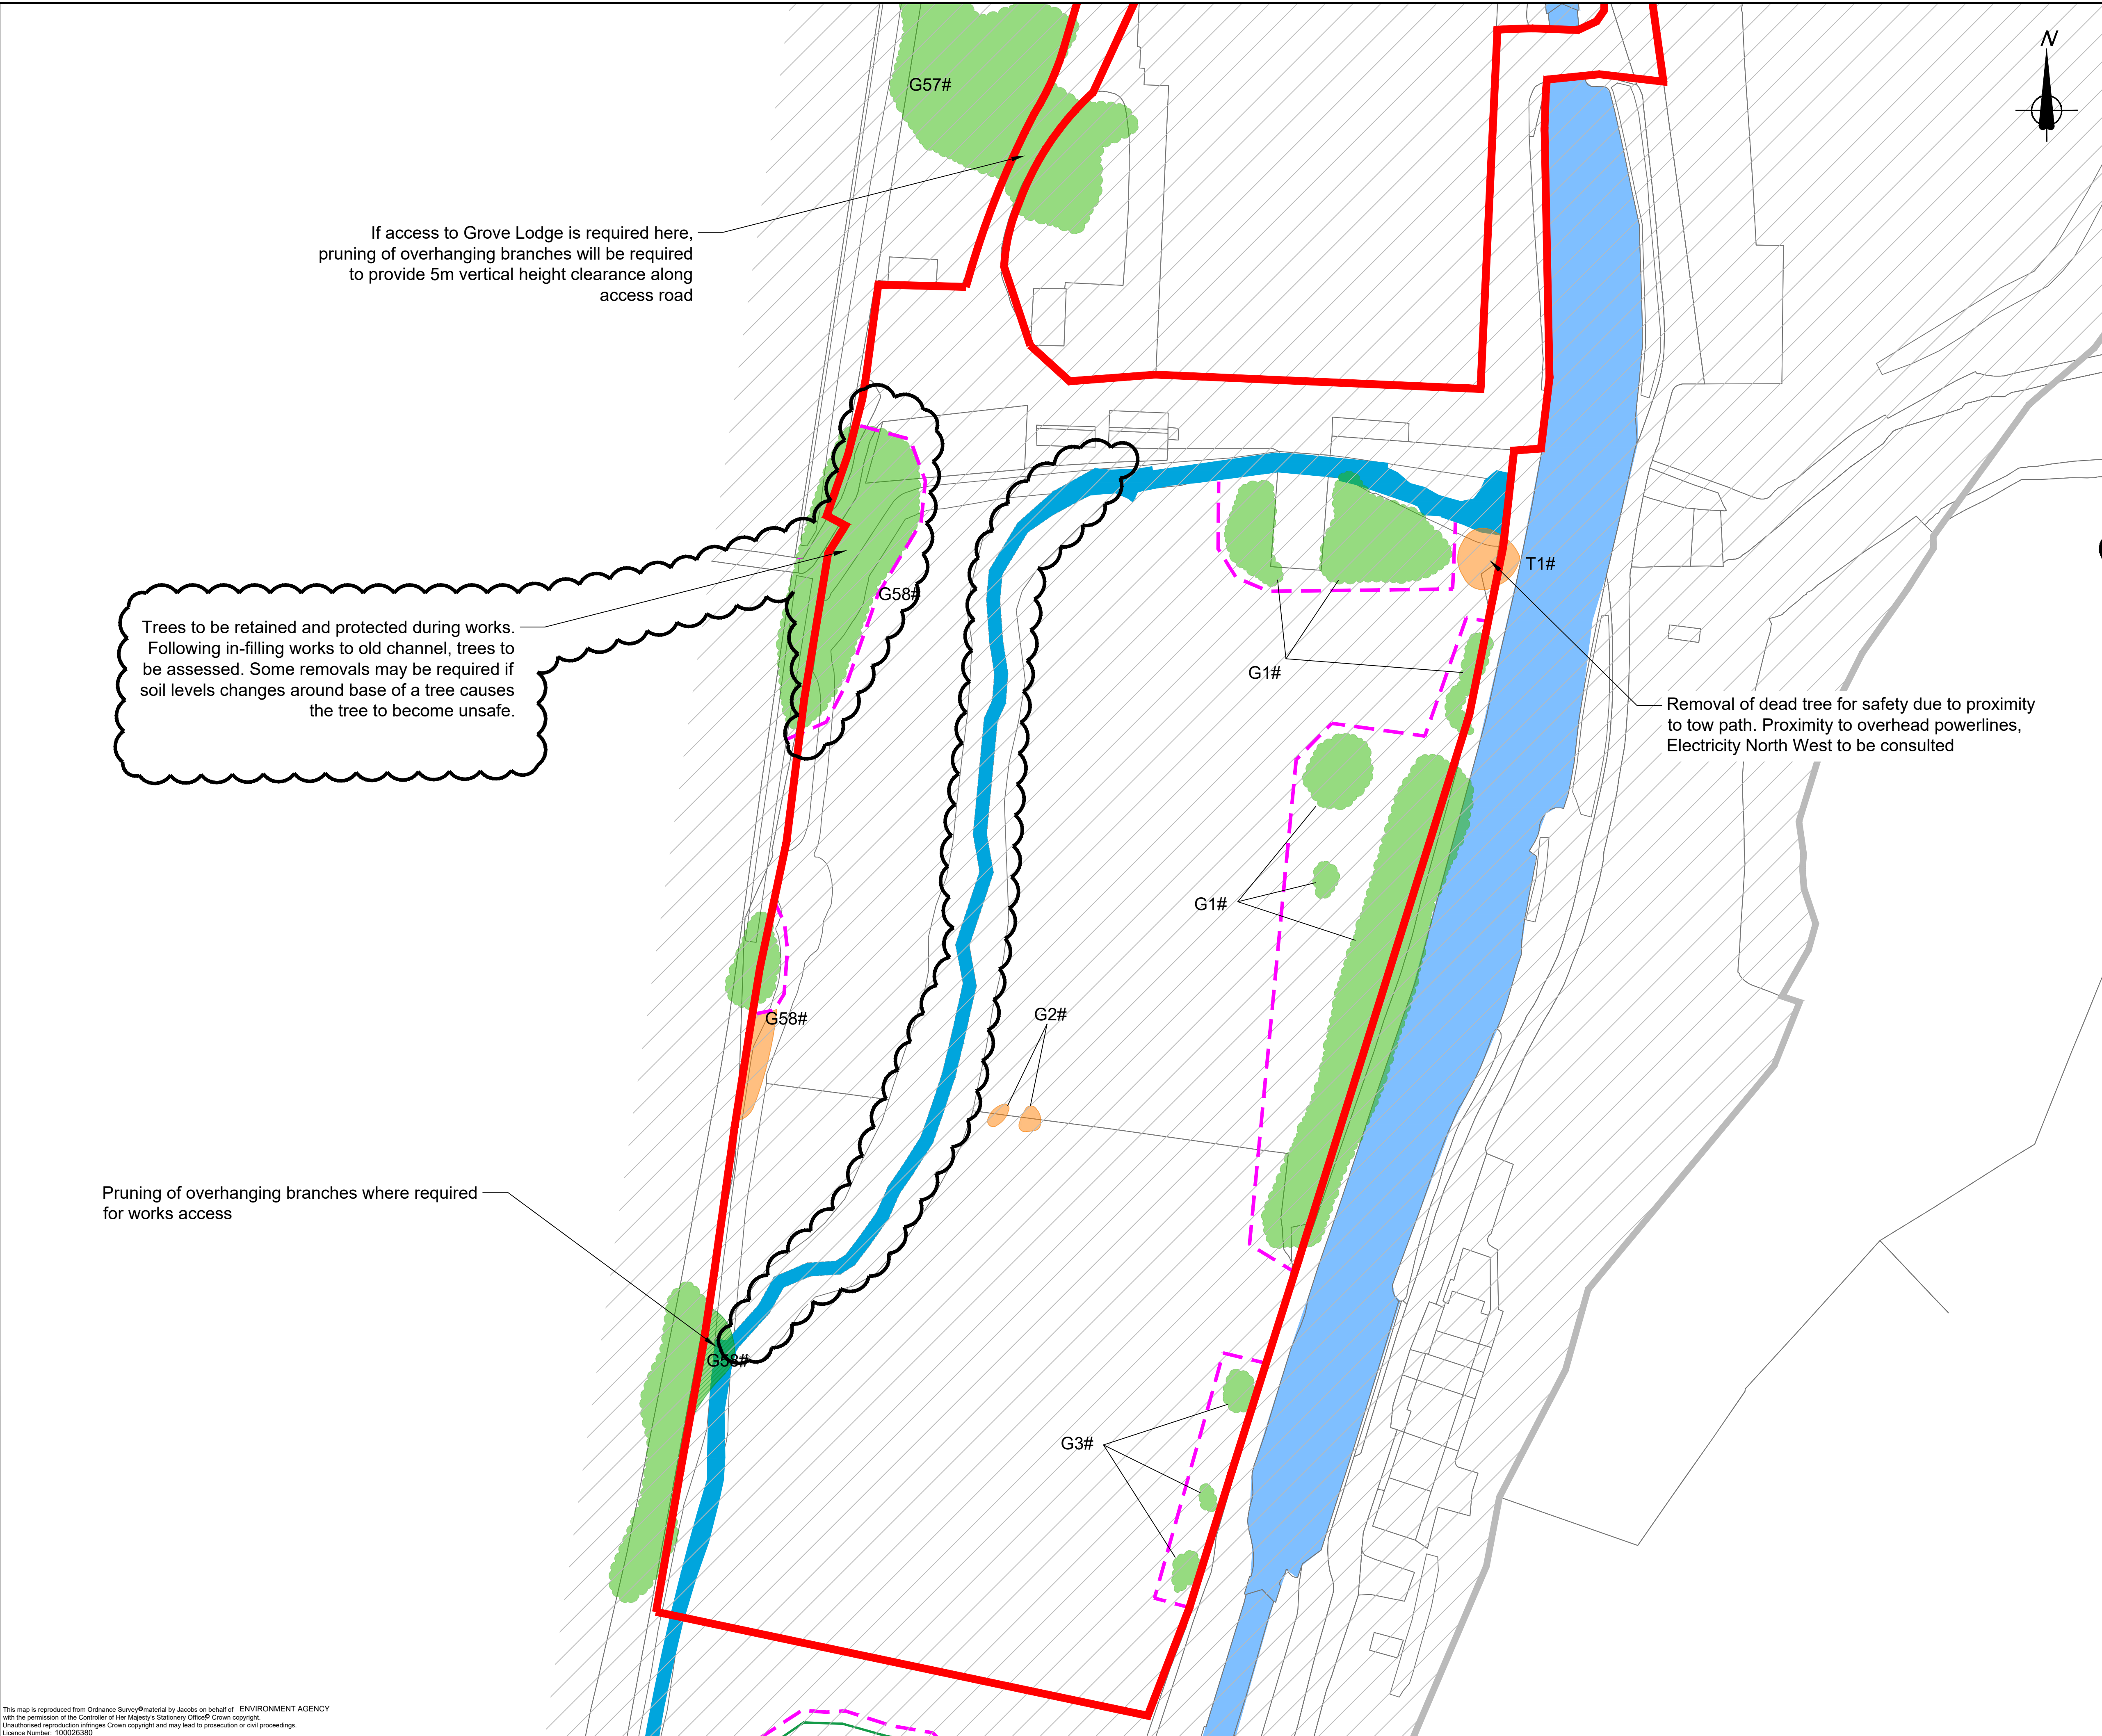


If access to Grove Lodge is required here, pruning of overhanging branches will be required to provide 5m vertical height clearance along access road

Trees to be retained and protected during works. Following in-filling works to old channel, trees to be assessed. Some removals may be required if soil levels changes around base of a tree causes the tree to become unsafe.


Removal of dead tree for safety due to proximity to tow path. Proximity to overhead powerlines, Electricity North West to be consulted

Pruning of overhanging branches where required for works access

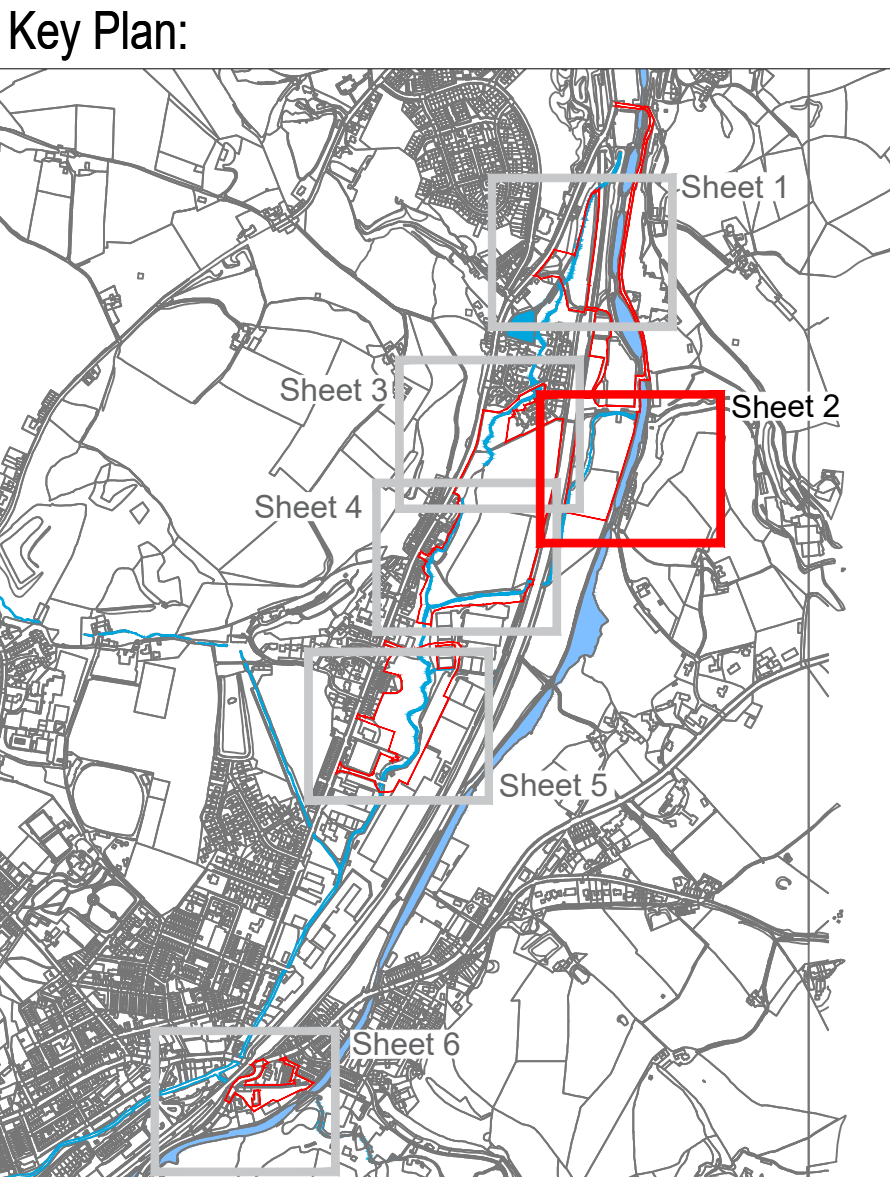

- KEY**
- Application boundary
 - Rock Nook Conservation Area
 - Trees - retained
 - Trees - removed
 - Trees - selective pruning for works access. To be directed by the Arboriculturist
 - T31 Tree reference number; for details of reference numbers, see AIA report IMNV000100-JAC-ZZ-4B0-RP-EN-0021
 - G97 Group reference number
 - H1 Hedge reference number
 - # Tree or group whose location is estimated
 - Tree protection fencing. To be maintained in situ for the duration of the works as an Environmental Exclusion Zone. Fencing to be to BS 5837:2012
 - Trees in relation to design, demolition & construction unless otherwise agreed with the Local Planning Authority

All existing trees around the periphery of the site but external to it are to remain. If overhanging branches will need to be pruned back, secure permission of the tree owner before commencing work.

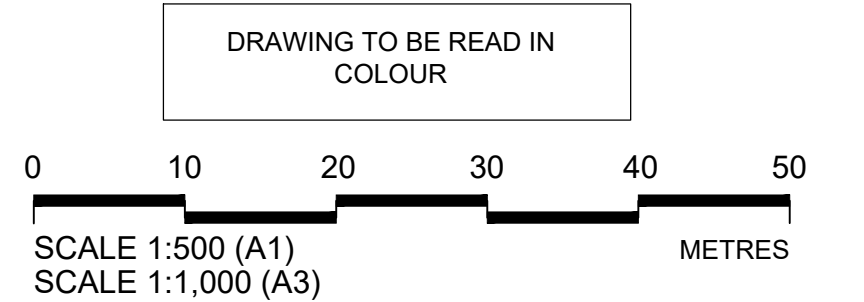

Rev	Rev. Date	Purpose of revision	Drawn	Checked	Rev'd	Appr'd
C03	25/05/23	For DoC 18	NG	PS	LM	PT
C02	29/03/22	For planning issue	NG	AR	MB	PT
P01	01/03/22	For review and comment	NG	AR	MB	PT

5 First Street, Manchester, M15 4GU
Tel: +44 (0) 161 235 6000 Fax: +44(0)161 235 6001
www.jacobs.com

Client

Project

ROCHDALE & LITTLEBOROUGH FRMS
PHASE 1B - LITTLEBOROUGH

Drawing title

Tree Removals, Retentions
and Protection Plan
Sheet 2 of 6
Gale East

Drawing status

A4

Scale	1: 500 @ A1, 1:1000 @ A3	DO NOT SCALE
Jacobs No.	B228P008	Rev
Client no.	IMNW000100	C03
Drawing number	IMNW000100-JAC-ZZ-4B0-DR-PL-0151	

© Copyright 2023 Jacobs U.K. Limited. The concepts and information contained in this document are the property of Jacobs. Use or copying of this document in whole or in part without the written permission of Jacobs constitutes an infringement of copyright. Limitation: This drawing has been prepared on behalf of, and for the exclusive use of Jacobs' Client, and is subject to, and issued in accordance with, the provisions of the contract between Jacobs and the Client. Jacobs accepts no liability or responsibility whatsoever for, or in respect of, any use of, or reliance upon, this drawing by any third party.