



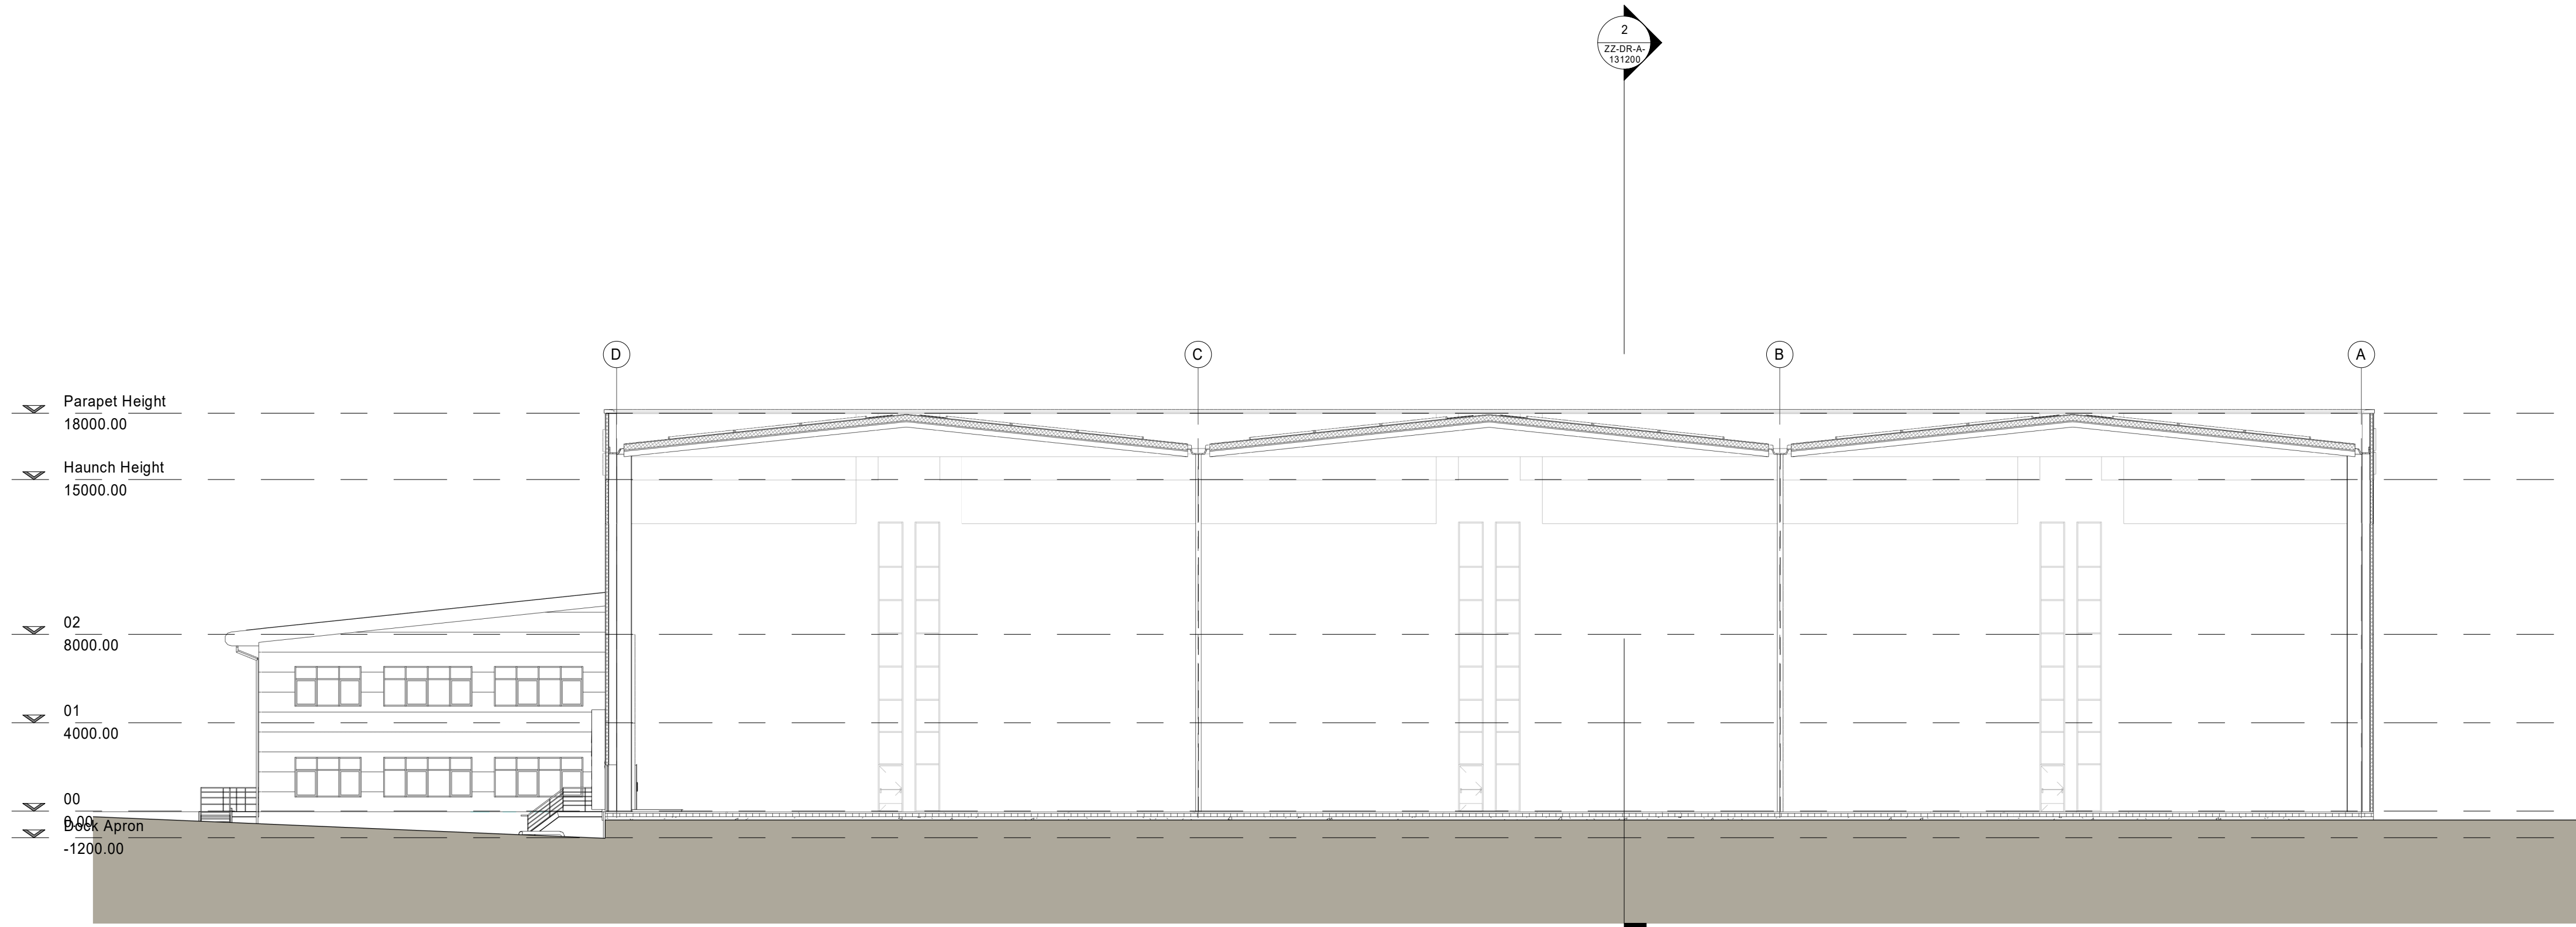

Planning Warehouse Section AA
1 : 200

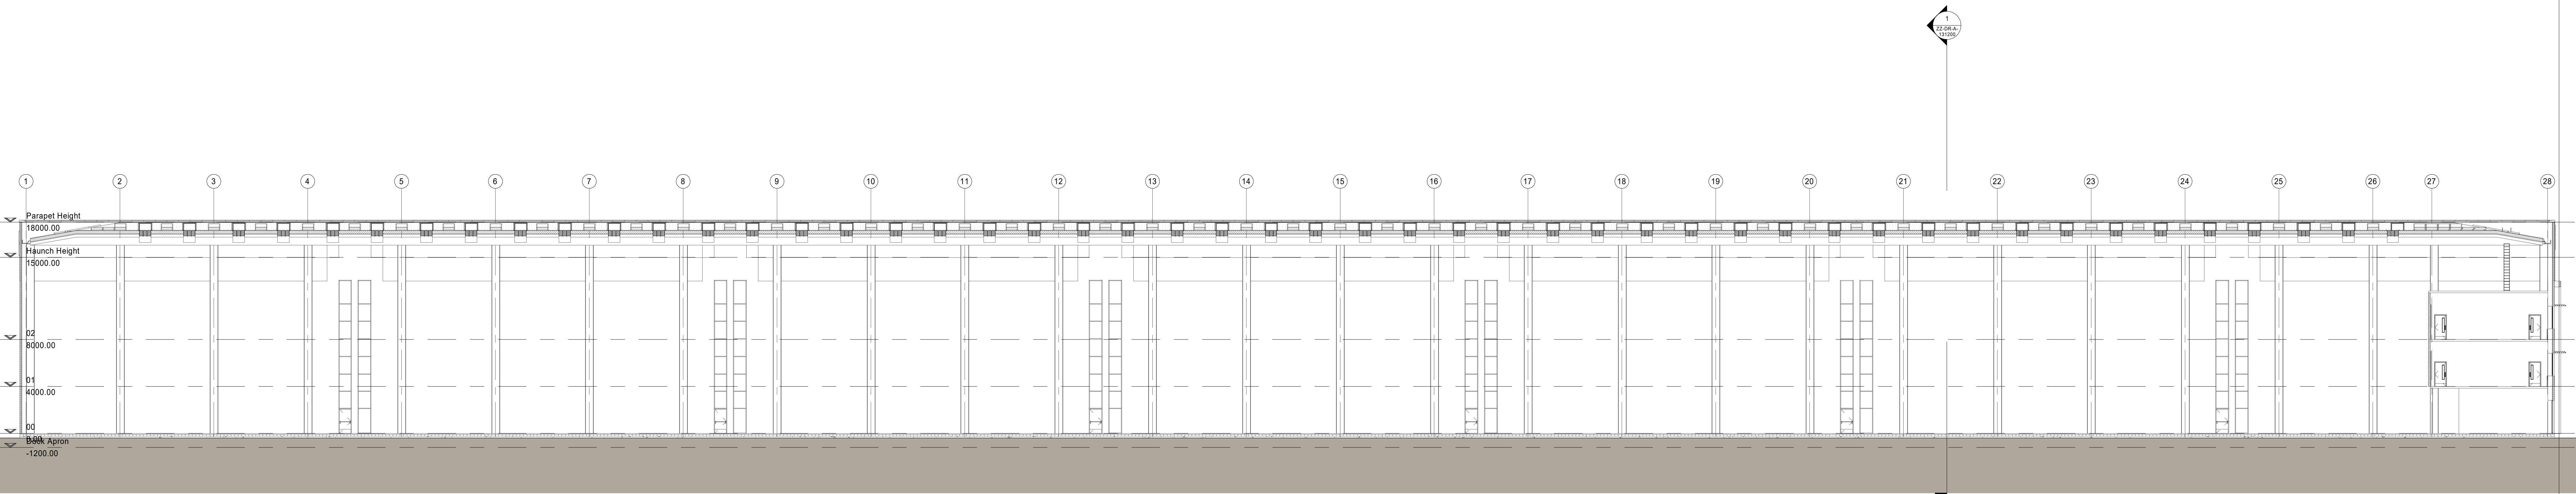

Planning Warehouse Section BB
1 : 200



SGP

Architects + Masterplanners

Waterfront House
2a Smith Way
Grove Park
Enderby
Leicester LE19 1SX

t: +44 (0)116 247 0557

www.stephengeorge.co.uk

Waterfold Business Park,
Bury

Drawing Name:

Sections

Drawing Stage: Planning

Status: 50

SGP File Ref: 2-244-SGP-ZZ-ZZ-M3-A-0001-Building

22-244 15/08/20 Author MMS 1:200 @ A5 P2

SGP Project No. Date Drawn Date Issued

Drawing Number: 22-244-SGP-ZZ-ZZ-DR-A-131200

Project Code: 22-244-SGP-ZZ-ZZ-M3-A-0001-Building