




Elevation A

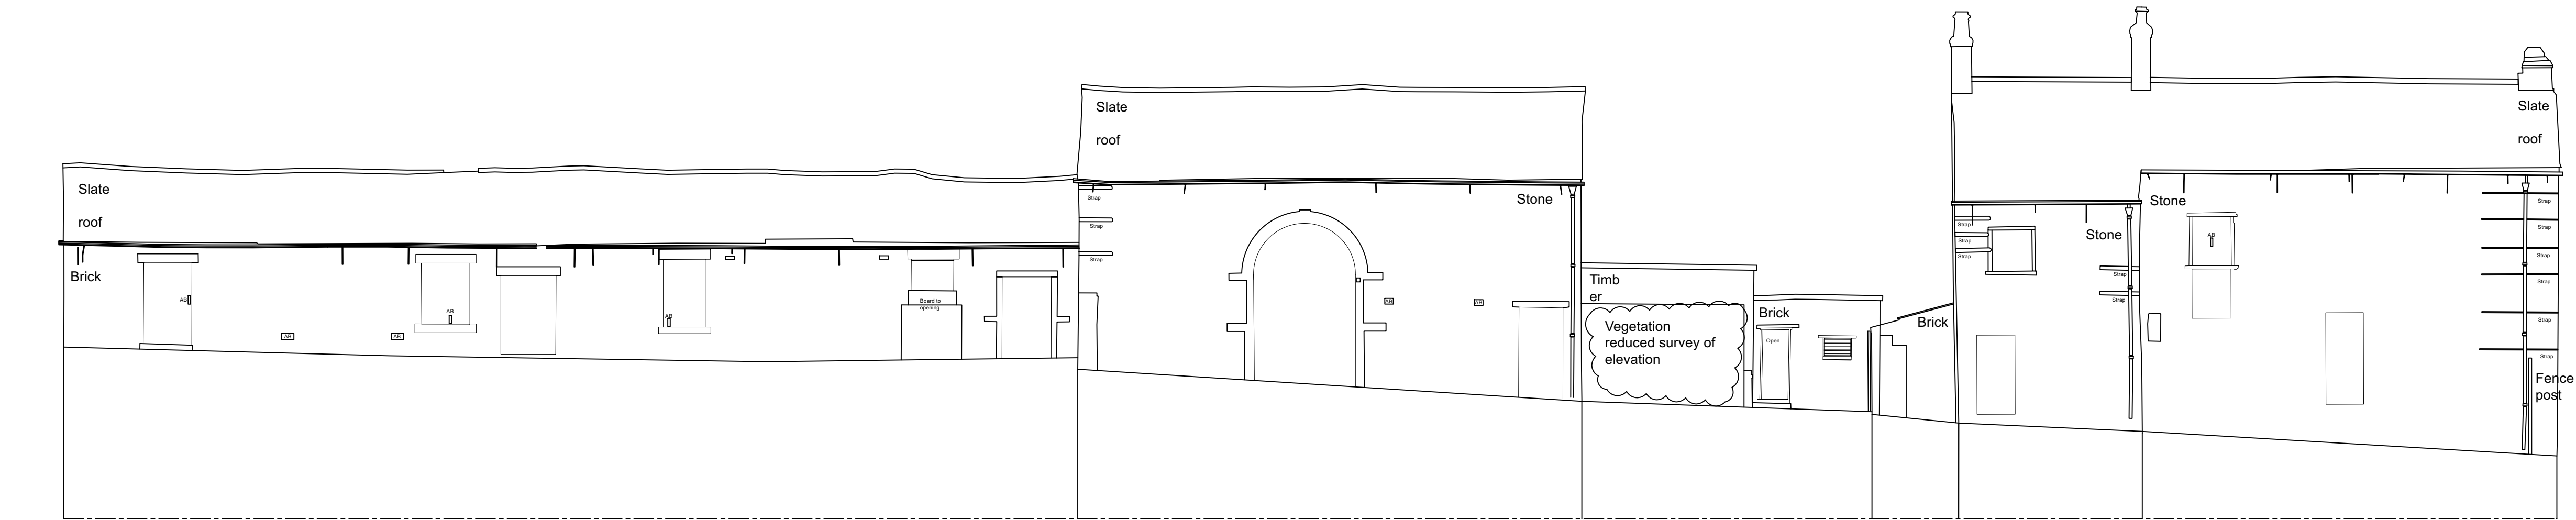


Elevation B

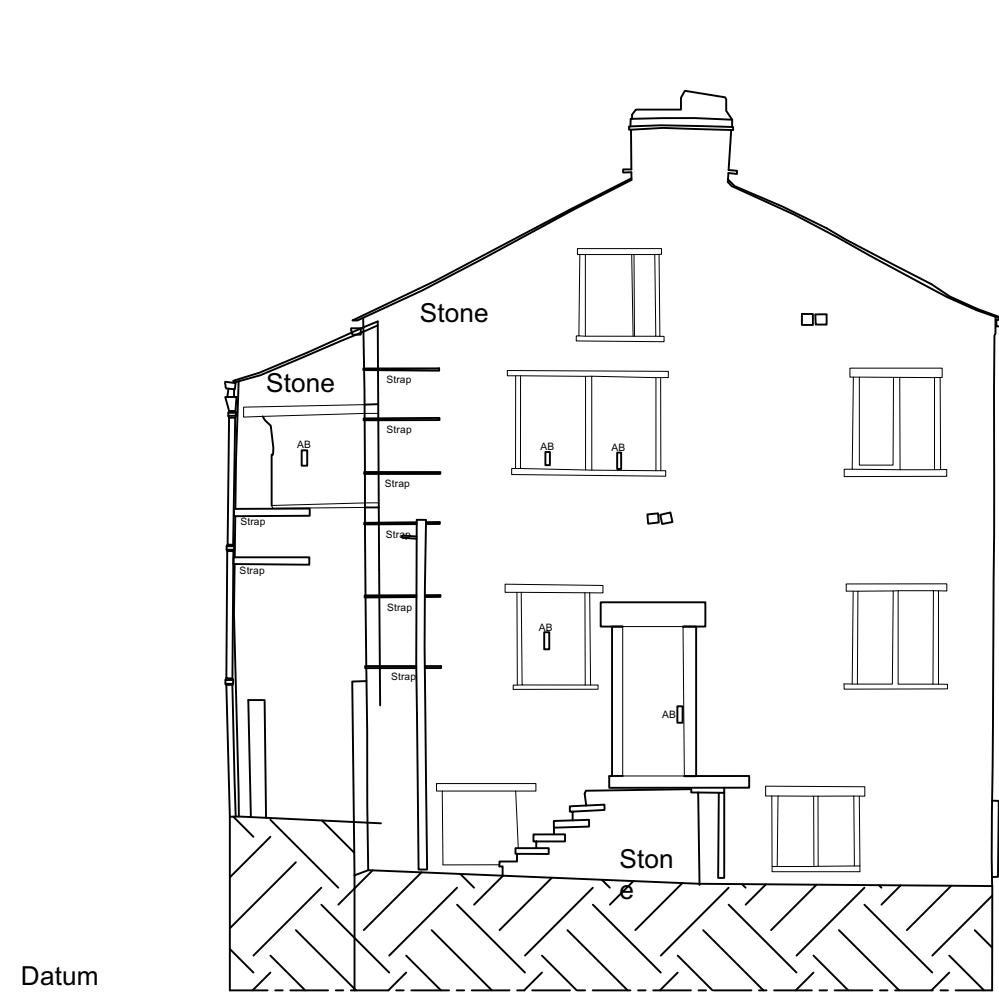


Elevation C

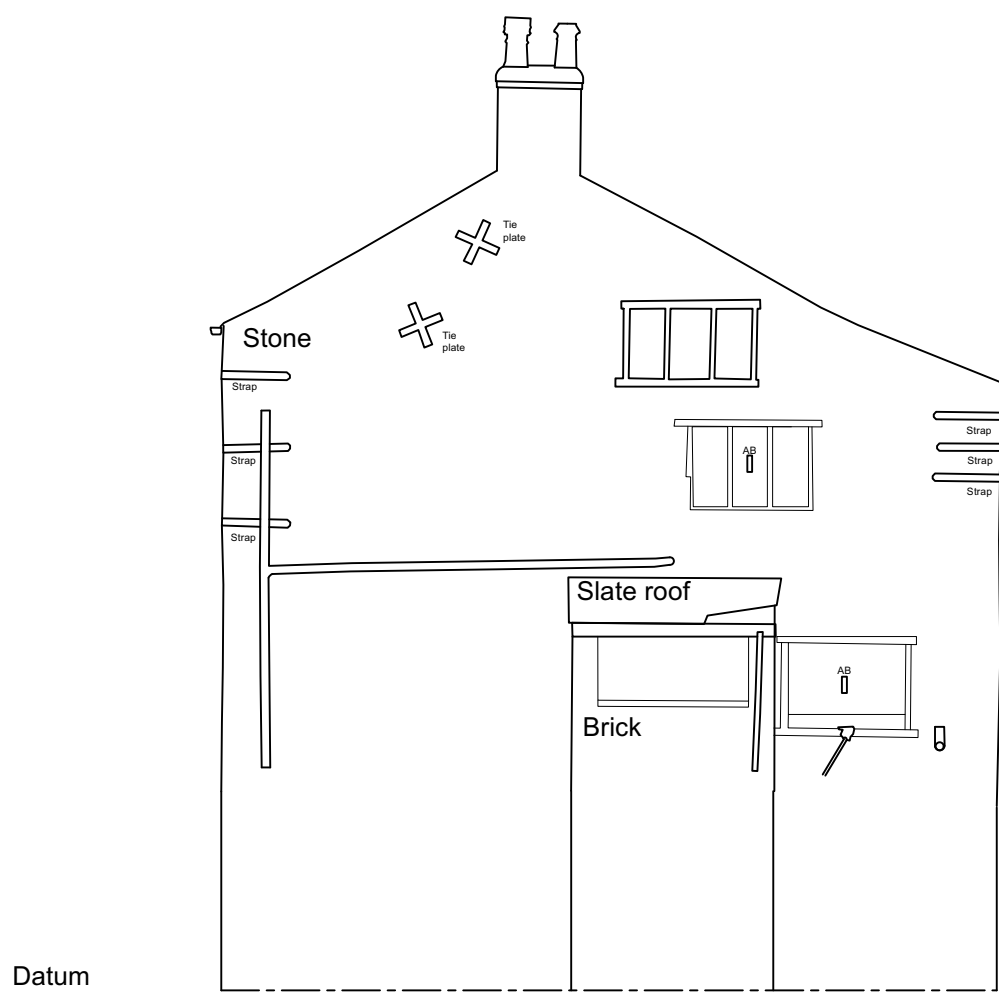

Elevation D

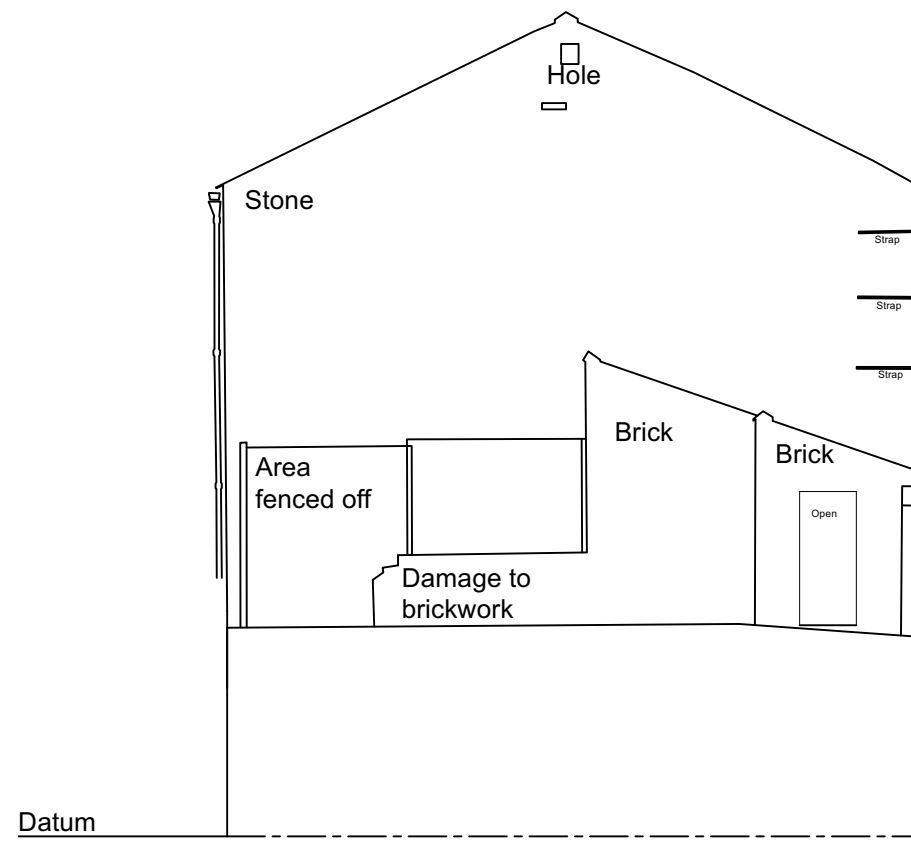

Elevation E

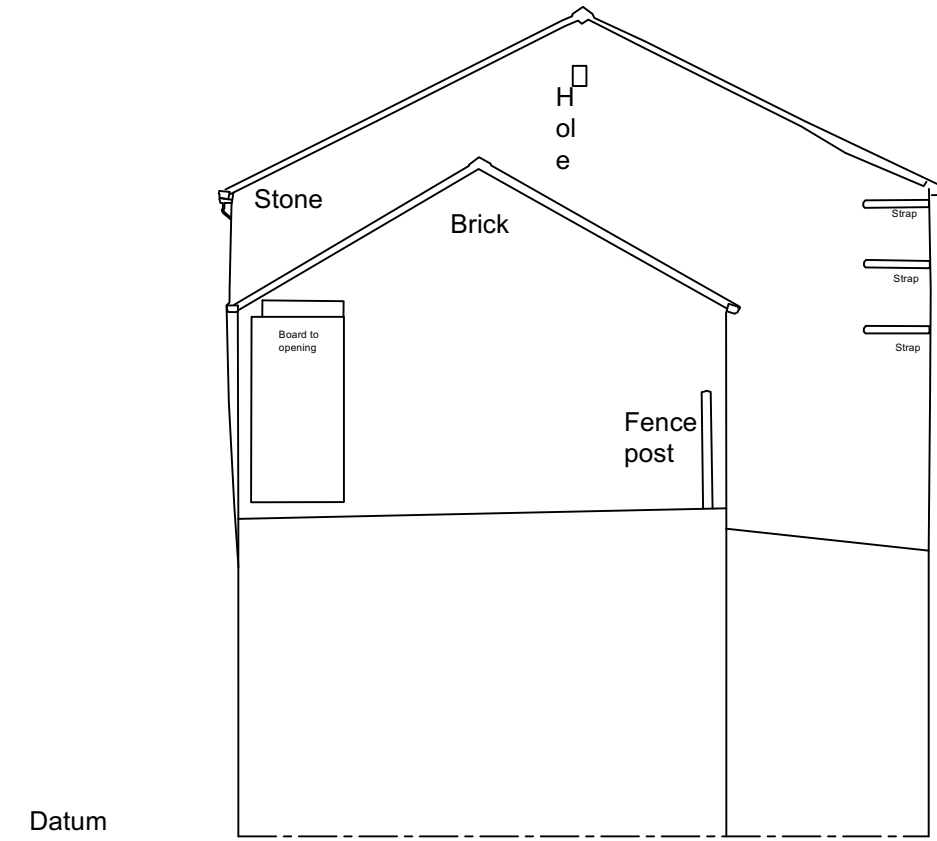

Elevation F

Revision
Project
Proposed Redevelopment
Address
**Silver Hill Farm
Rochdale**
Client
**Barratt & David Wilson Homes
North West**
Drawing
Existing Elevations