




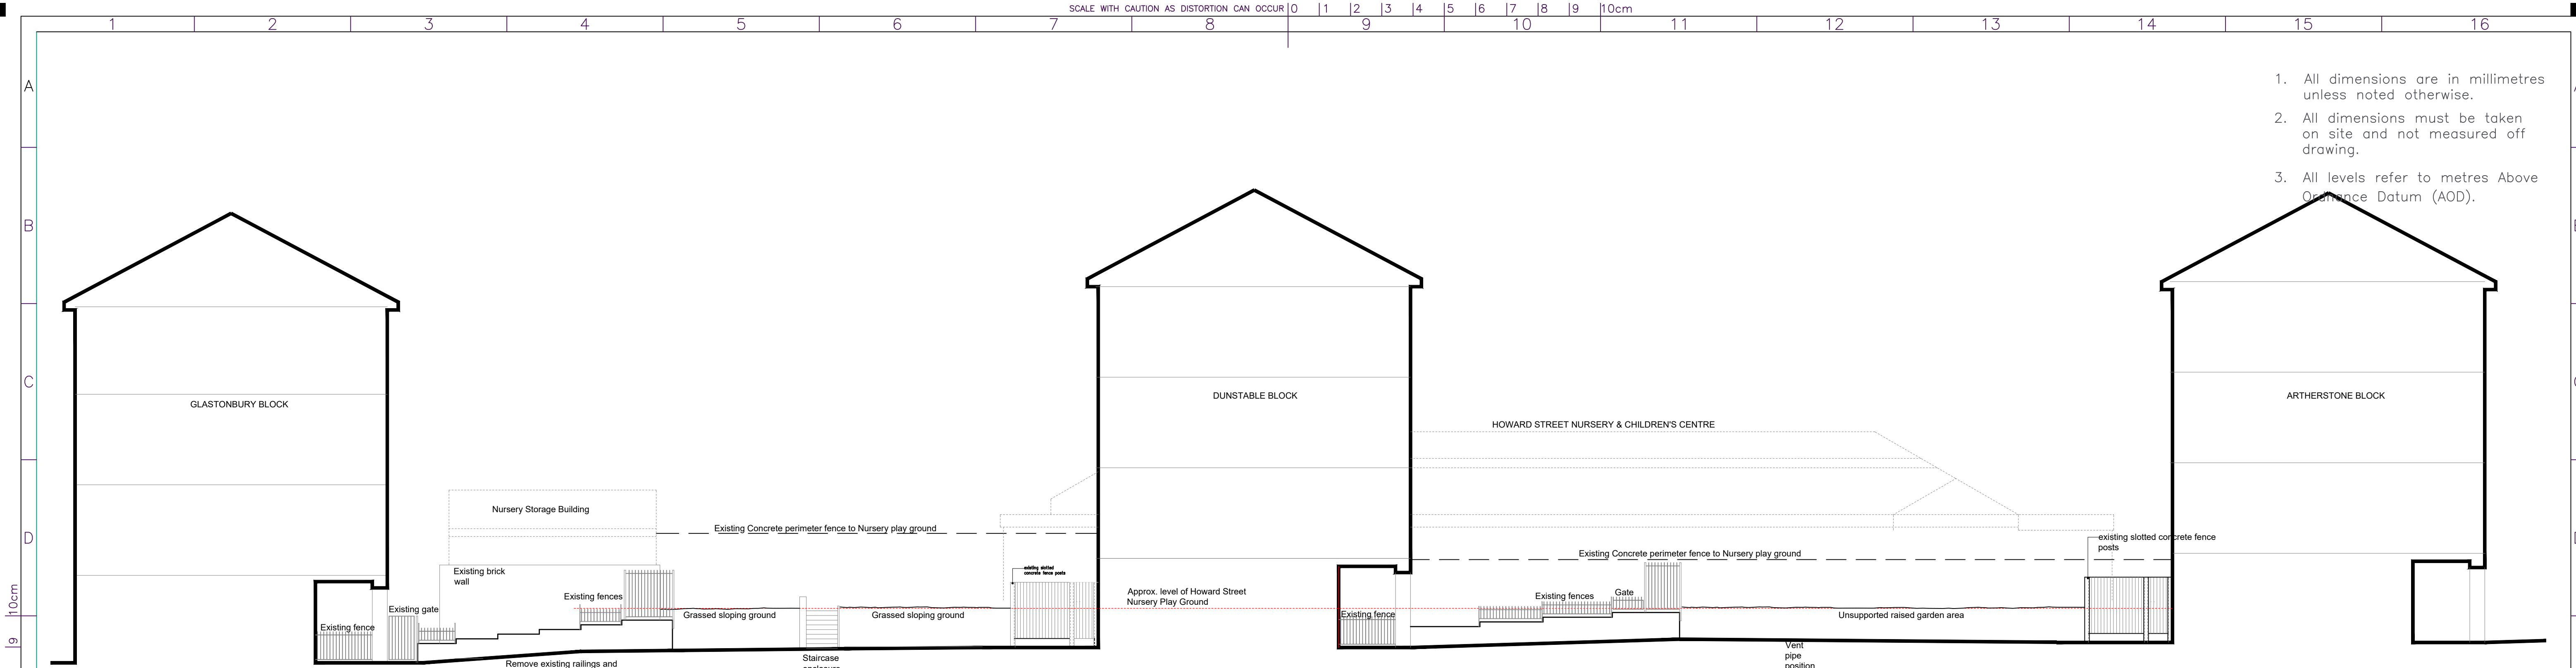

OVERALL EXISTING ELEVATION

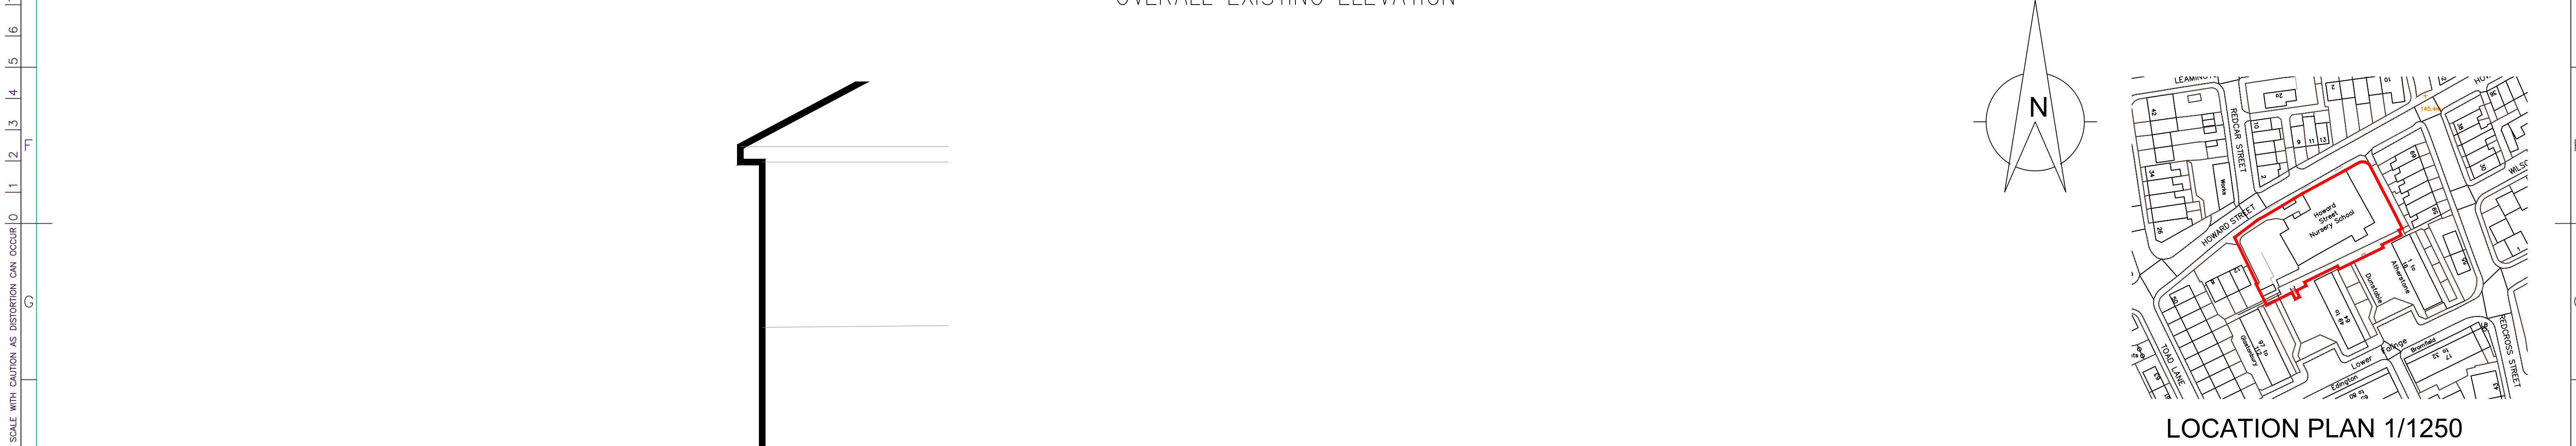

TYPICAL EXISTING SECTIONS

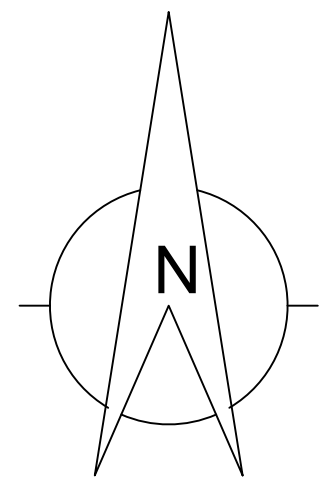

LOCATION PLAN 1/1250

Rev	Details of revision		By	Chkd	Date
 ROCHDALE BOROUGH COUNCIL					
NEIGHBOURHOODS Director: M. Widdup					
HIGHWAYS & PROPERTY Assistant Director: D. Bowler					
Project Howard Street Nursery & Children's Centre Rochdale OL12 0PP					
Title Existing Elevations and Sections					
Drawn IRD	Checked and Approved *			Safety Audit Check *	
Scale 1/100 at A1				Date 24/05/23	
Dwg No. A1/2004958/05					