


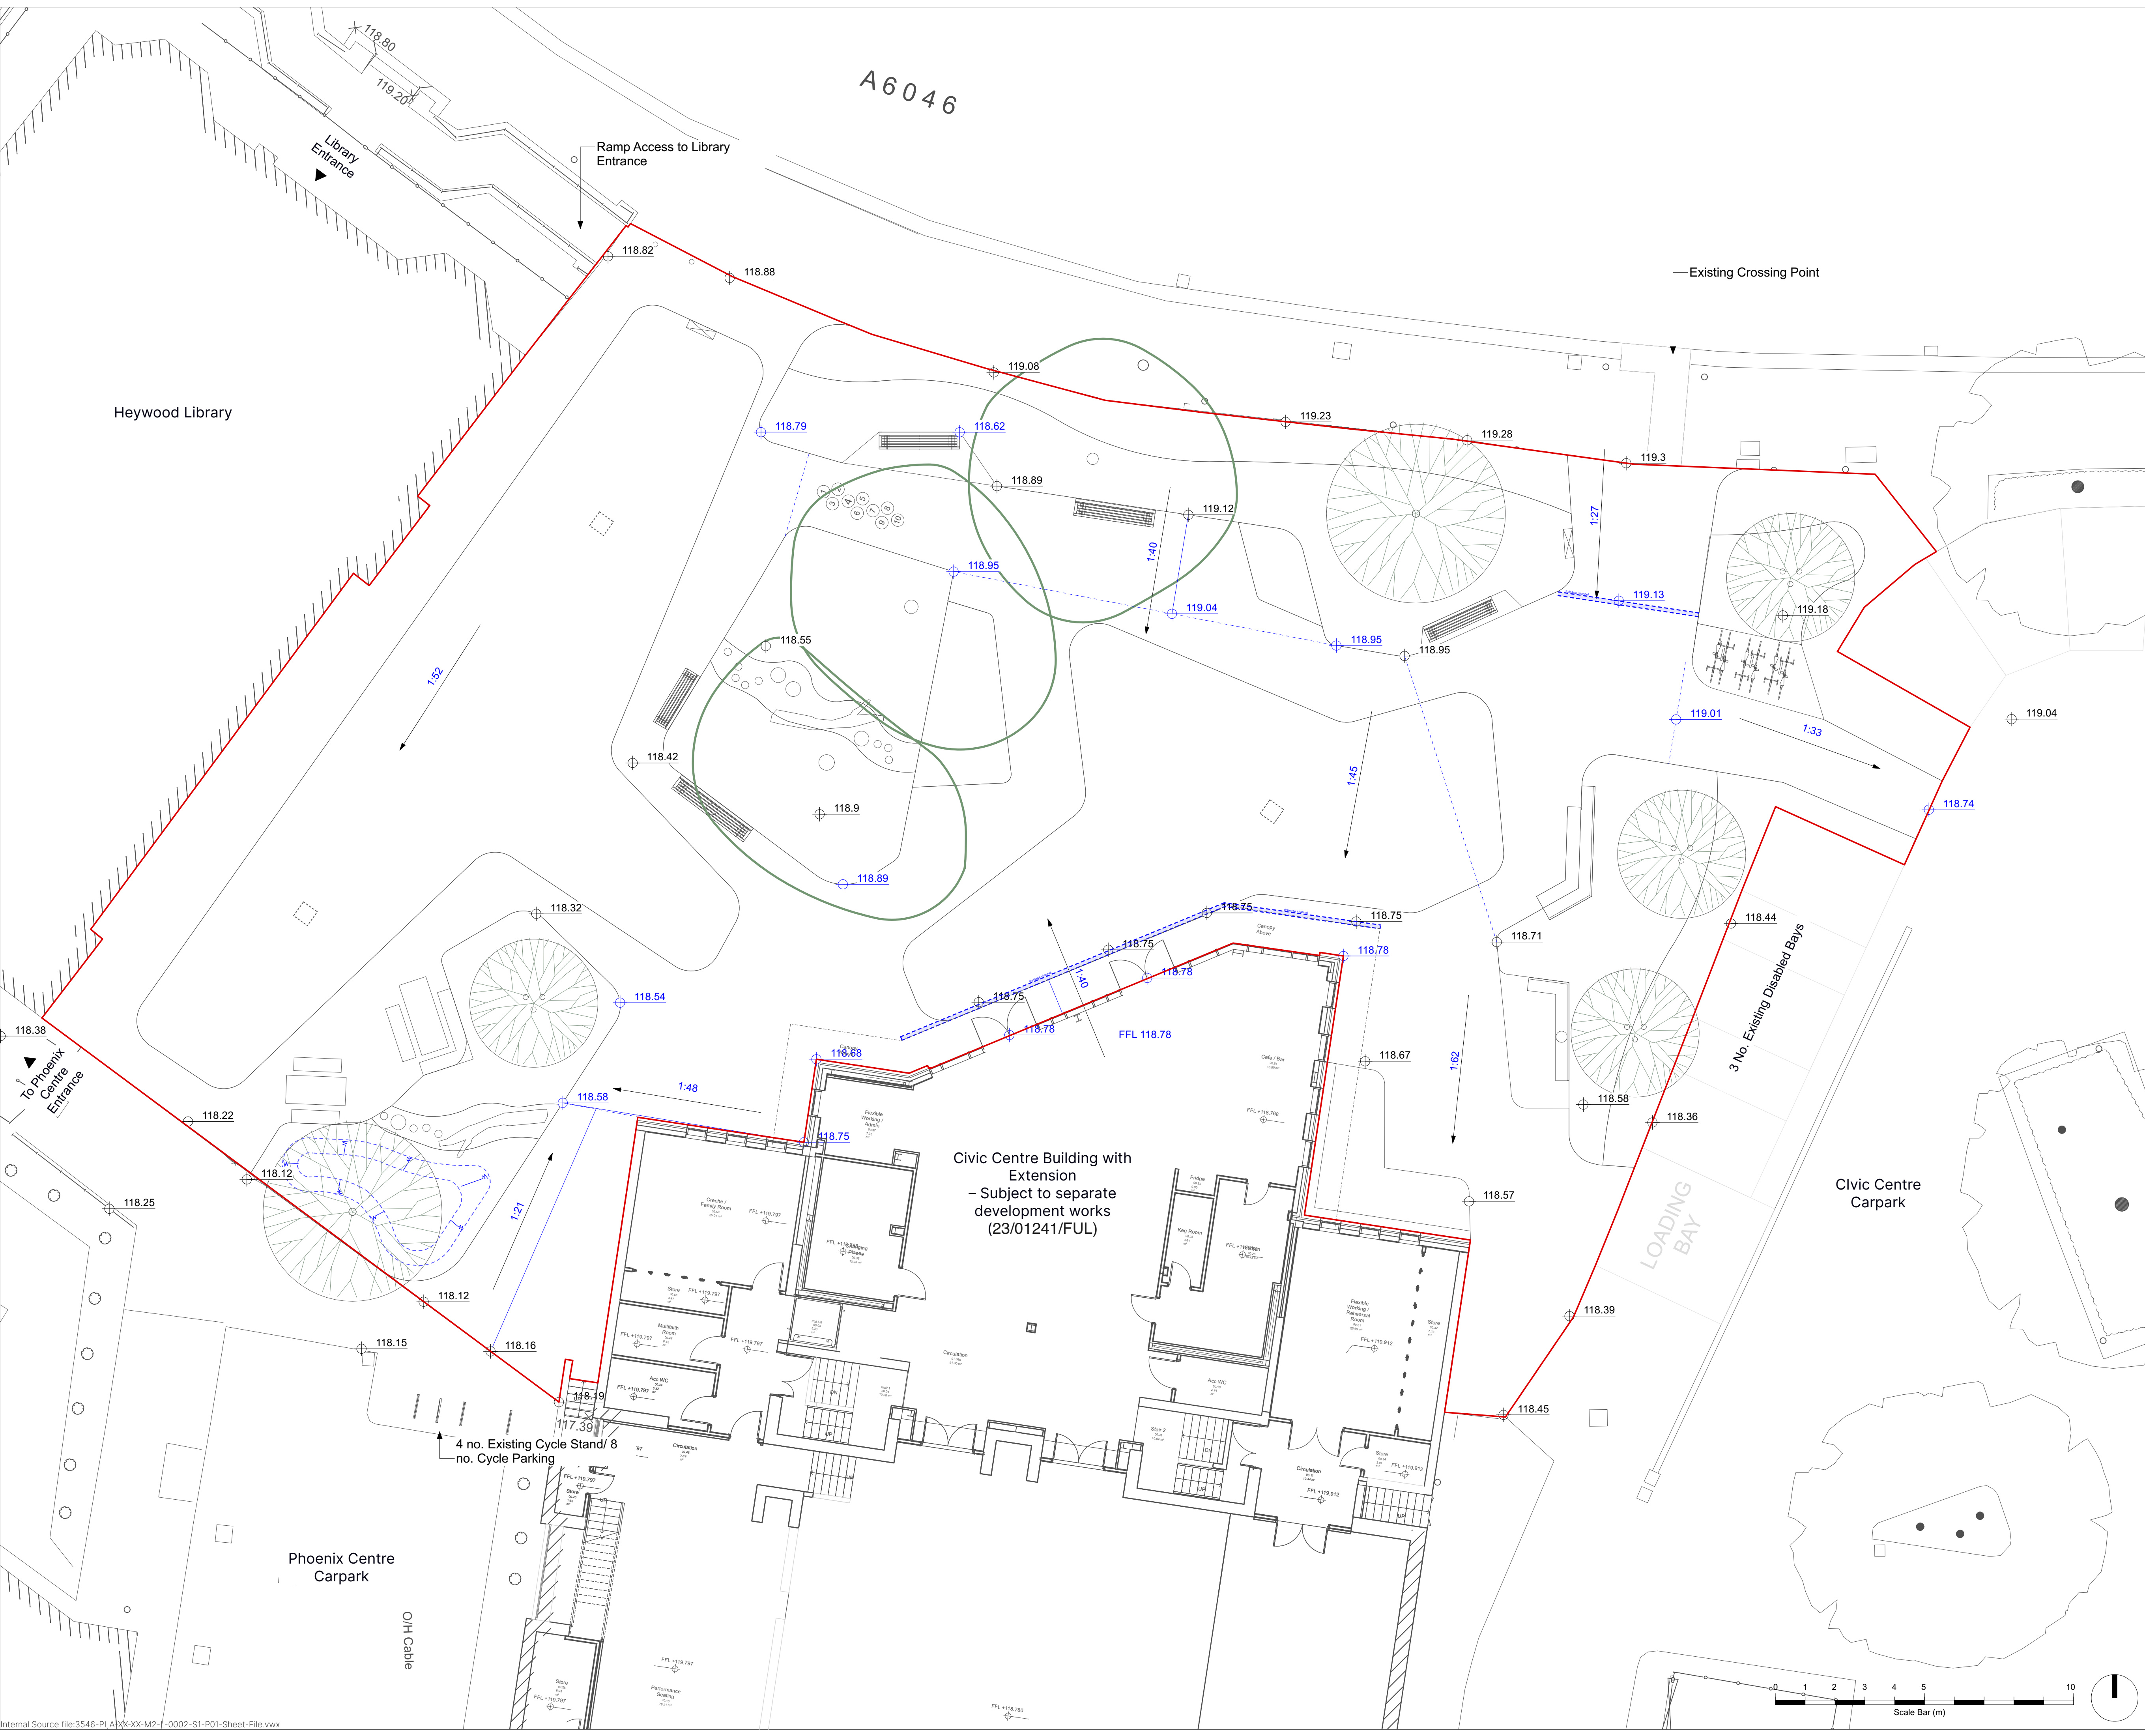

This drawing is copyright protected and may not be reproduced in whole or part without written authority from the owner.

- NOTES:
- Do not scale from this drawing; always work to noted dimensions.
 - All dimensions are in millimetres unless otherwise stated.

KEY

- Planning Boundary
- Spot Level - Existing
- Spot Level - Proposed
- Gradients - Proposed
- Level area
- Landform Contours
- Drainge Channel

P02	28/11/24	Stage 3	YH	SPL
P01	04/10/24	Stage 2	MB	SAS
Revision	Date	Description	Drawn	Apprvd.

PLANIT

Manchester | London | Liverpool | Leeds | Standish

Manchester
2 Back Graton Street
Altrincham
Cheshire
WA14 1DY

W: plant-it.com
E: info@plant-it.com
T: 0151 363 1230

Client Rochdale Borough Council

Project Heywood Civic Square

Drg Title Levels General Arrangement Plan

Created on 27/09/24
Created by MB
Approved by SPL

Scale 1:100
Size A1
Workstage RIBA 3

Drg No. 3546-PLA-XX-XX-DR-L-3000
Suitability S4
Revision P02
© Plant I.E. Limited