
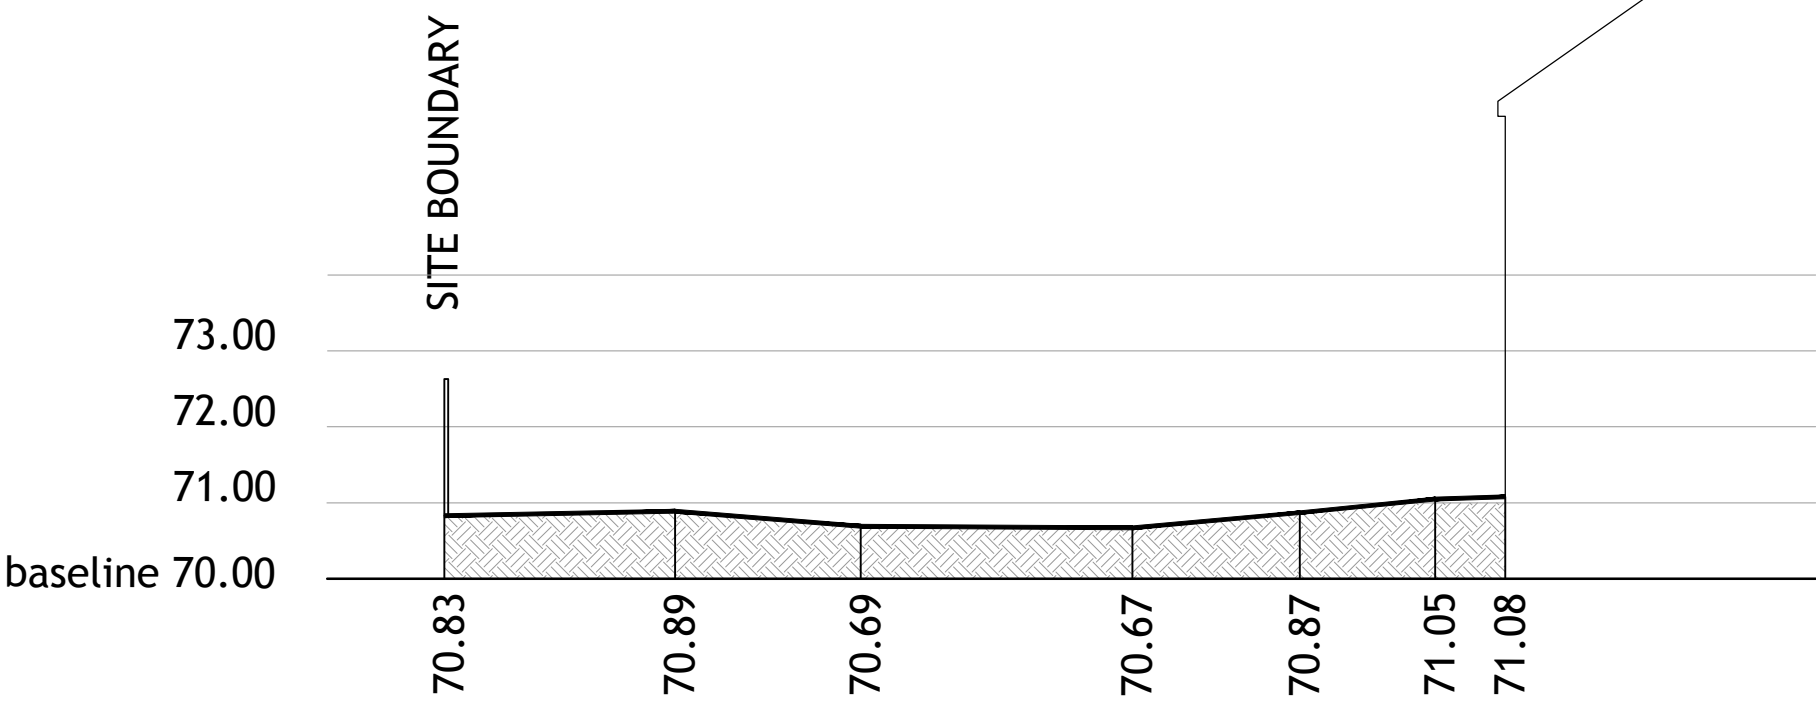


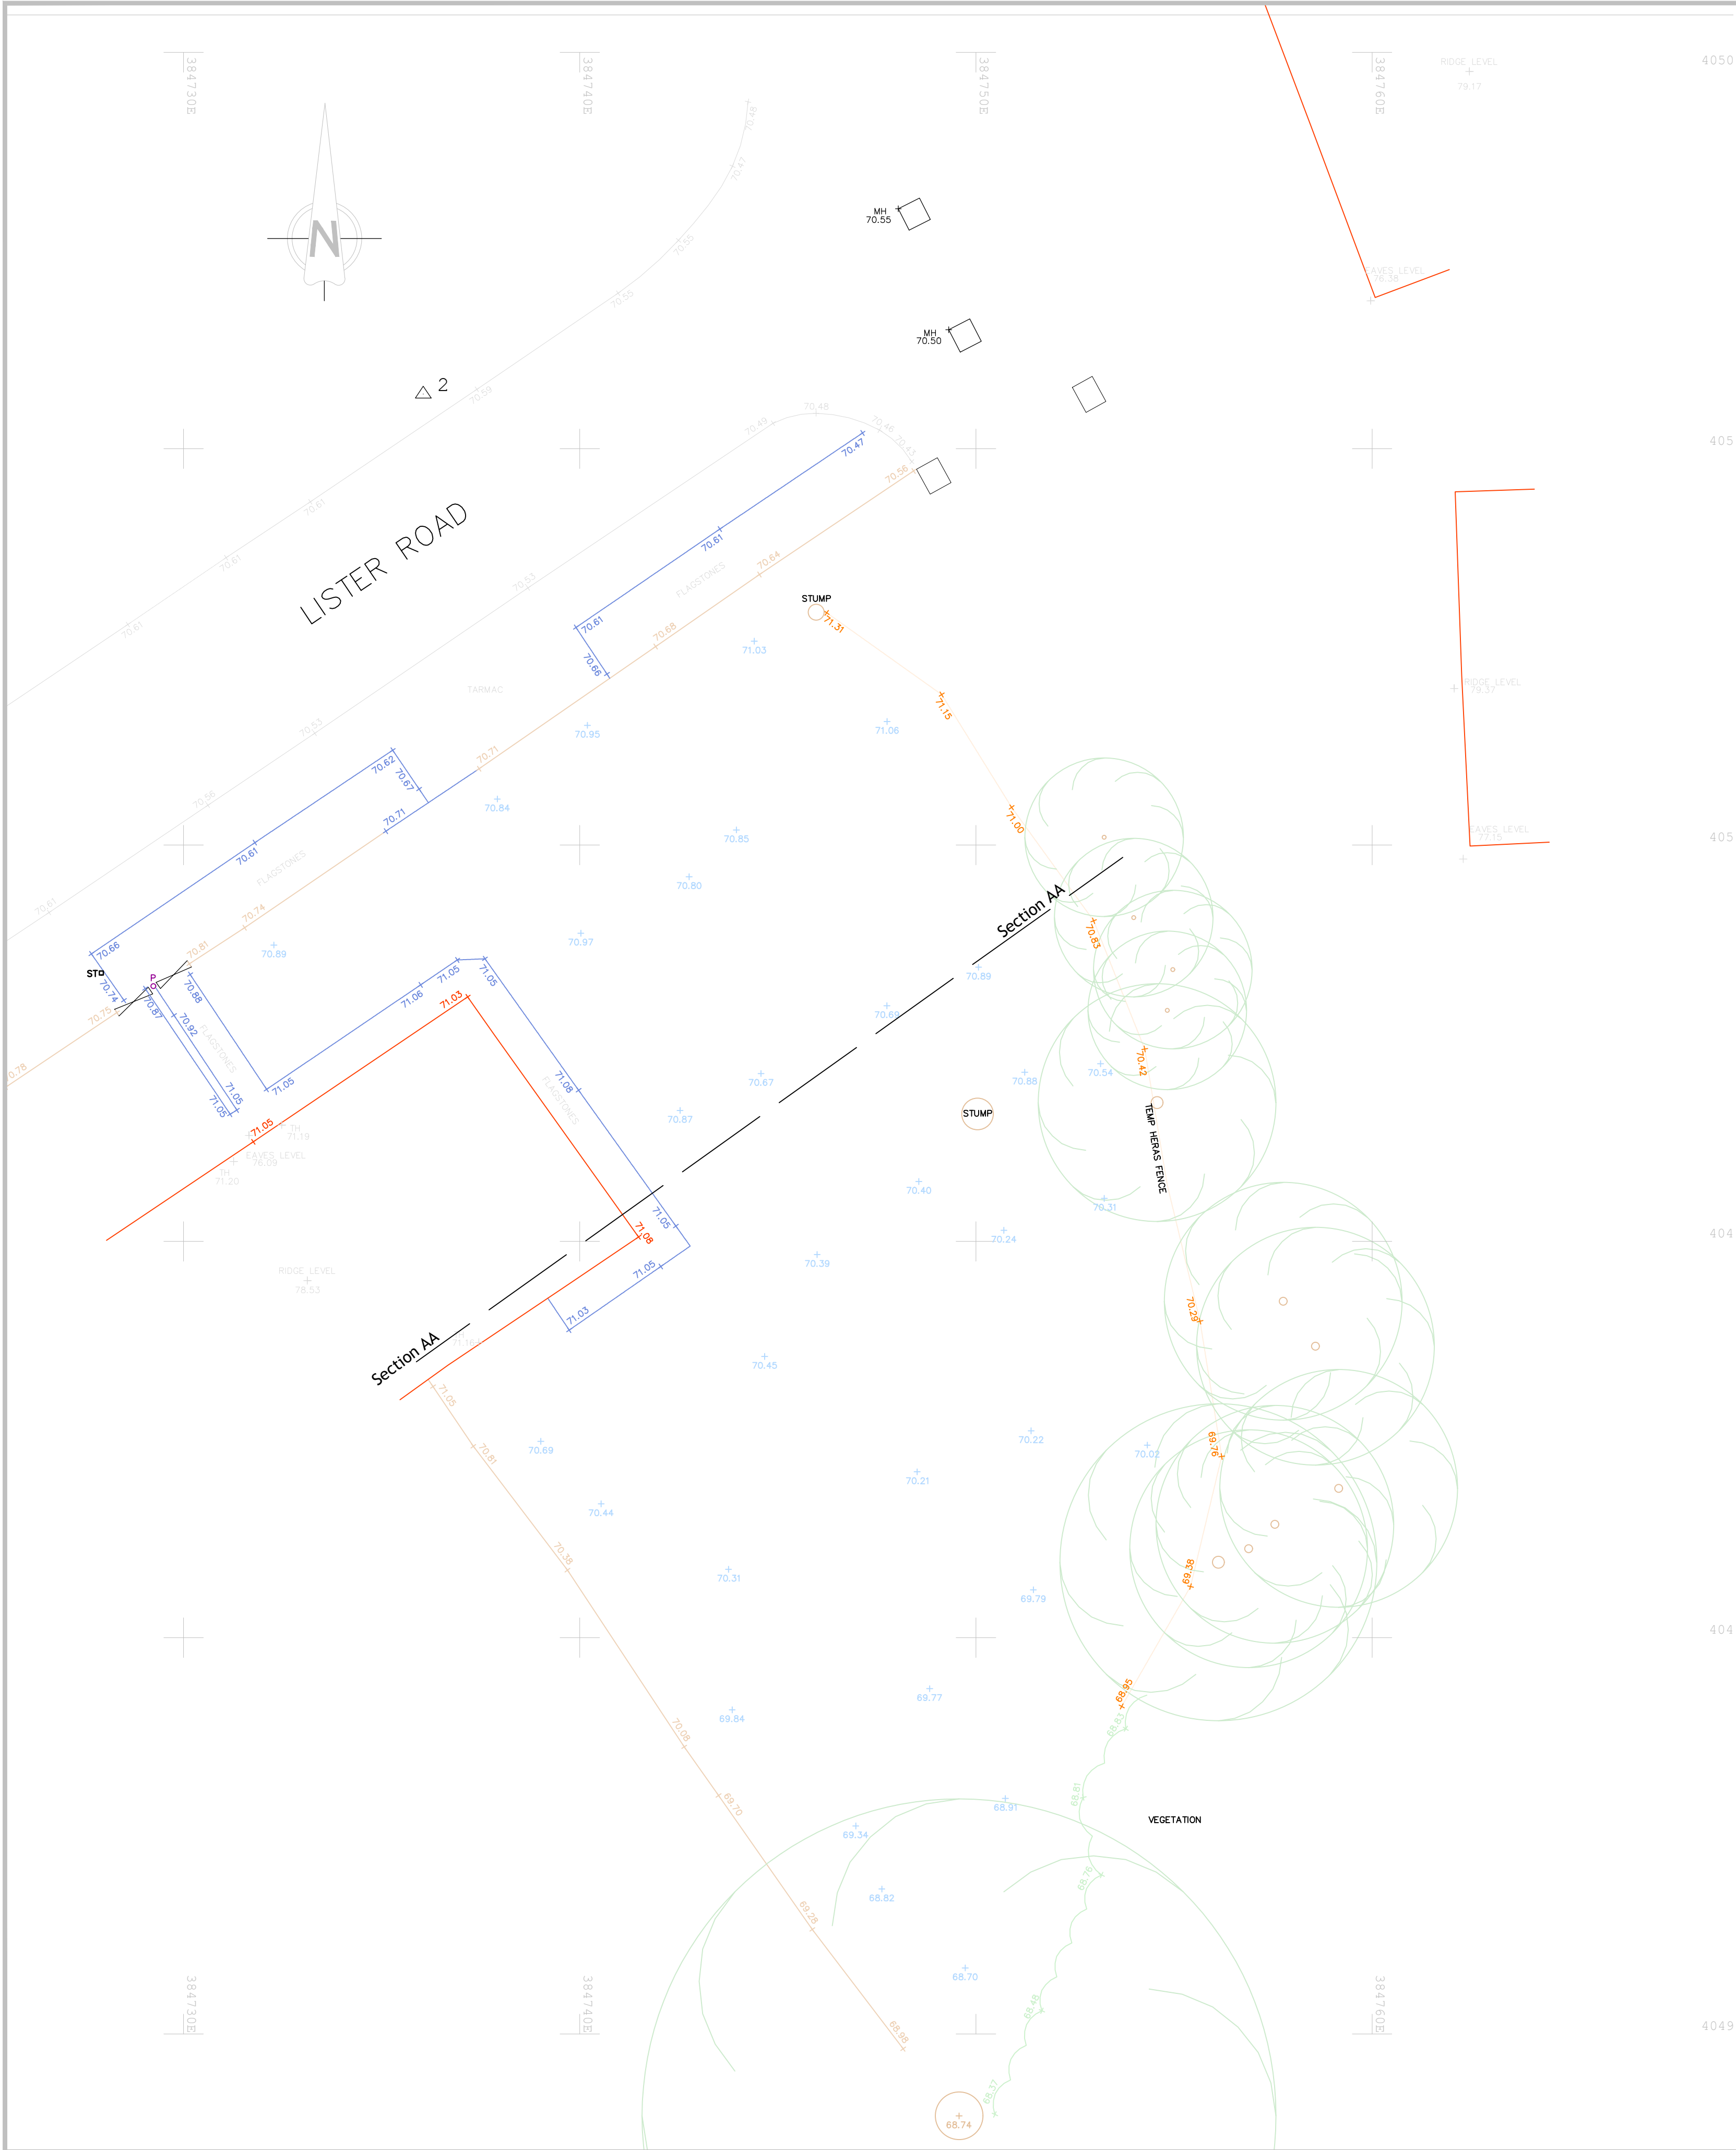

SECTION AA

Abbreviations/Symbols (Measured Building Surveys):

CH	Window Cill Height
H	Window Head Height
BH	Beam Height
DH	Door Height
COL	Column
SVP	Soil Vent Pipe
FL	Floor Level
TH	Threshold Level
Floor to Ceiling Height	
Vaulted Ceiling	

Line types

Hedge Lines	
Drainage Runs	
Overhead Electricity Cables	
Overhead Telephone Cables	

Symbols

Tree/Bush		Glass House
Control Station		Osbn
Borehole		
Trial Hole		

Abbreviations (Topographic Survey):

AH	Arch Height
AV	Air Valve
BB	Belling Beacon
BOX	Electricity Box, Cables Box, Etc.
BOL	Bollard
BT/IC	British Telecom Inspection Chamber
BS	Bus Stop
BS/LP	Bus Stop / Lamp Post
CATV	CATV Inspection Chamber
CCTV	Closed Circuit Television
CL	Cellar Light
C/P	Catch Pit
ER	Earth Rod
EC	Electricity Inspection Chamber
EP	Electricity Pole
FH	Fire Hydrant
FP	Flag Pole
GV	Gas Valve
G	Gully
IC	Inspection Chamber
KO	Kerb Outlet
LP	Lamp Post
LB	Letter Box
LC	Lighting Column
MKR	Marker
MH	Manhole
MP	Moorland Point
MS	Mill Stone
NYNEX	Nynex Inspection Chamber
O/H	Over Hang
P	Post
PO/IC	Post Office Inspection Chamber
R/S	Road Sign
RE	Rodding Eye
RTW	Retaining Wall
S/P	Sign Post
SNP	Street Name Plate
ST	Stop Tap
SV	Stop Valve
T	Telecom Inspection Chamber
TCB	Telephone Call Box
TH	Threshold Level
TL	Traffic Light
TP	Telegraph Pole
TROUGH	Trough
WO	Water Outlet
WM	Water Meter

Fence Descriptions:

B/W	Barbed Wire
C/B	Close Boarded
C/BARRIER	Crash Barrier
C/L	Chain Link
C/P	Chain Link Paving
C/I	Corrugated Iron
I/R	Iron Railing
MISC	Miscellaneous
P/R	Post & Rail
P/W	Post & Wire
P/C	Post & Chain
S/PAL	Steel Palisades
W/M	Wire Mesh

Survey Notes:

Coordinates and Levels related to Ordnance Survey Datum - GPS OSG36

Revision	Date	Description



Chris Partington Land Surveyors

56b Carrington Lane

Sale

Cheshire

M33 5NR

T: 0161 976 1194

www.cpls.co.uk esurvey@cpls.co.uk



Client

MCD Planning and Architecture

Project

1 Lister Road, Middleton
Site Survey

Scale	1:100	Surveyed By	J C	Date	11.06.24
Drawing No.	110624/C-01	Checked By	CPLS	Date	11.06.24
		Drawn By	J C	Date	11.06.24

