


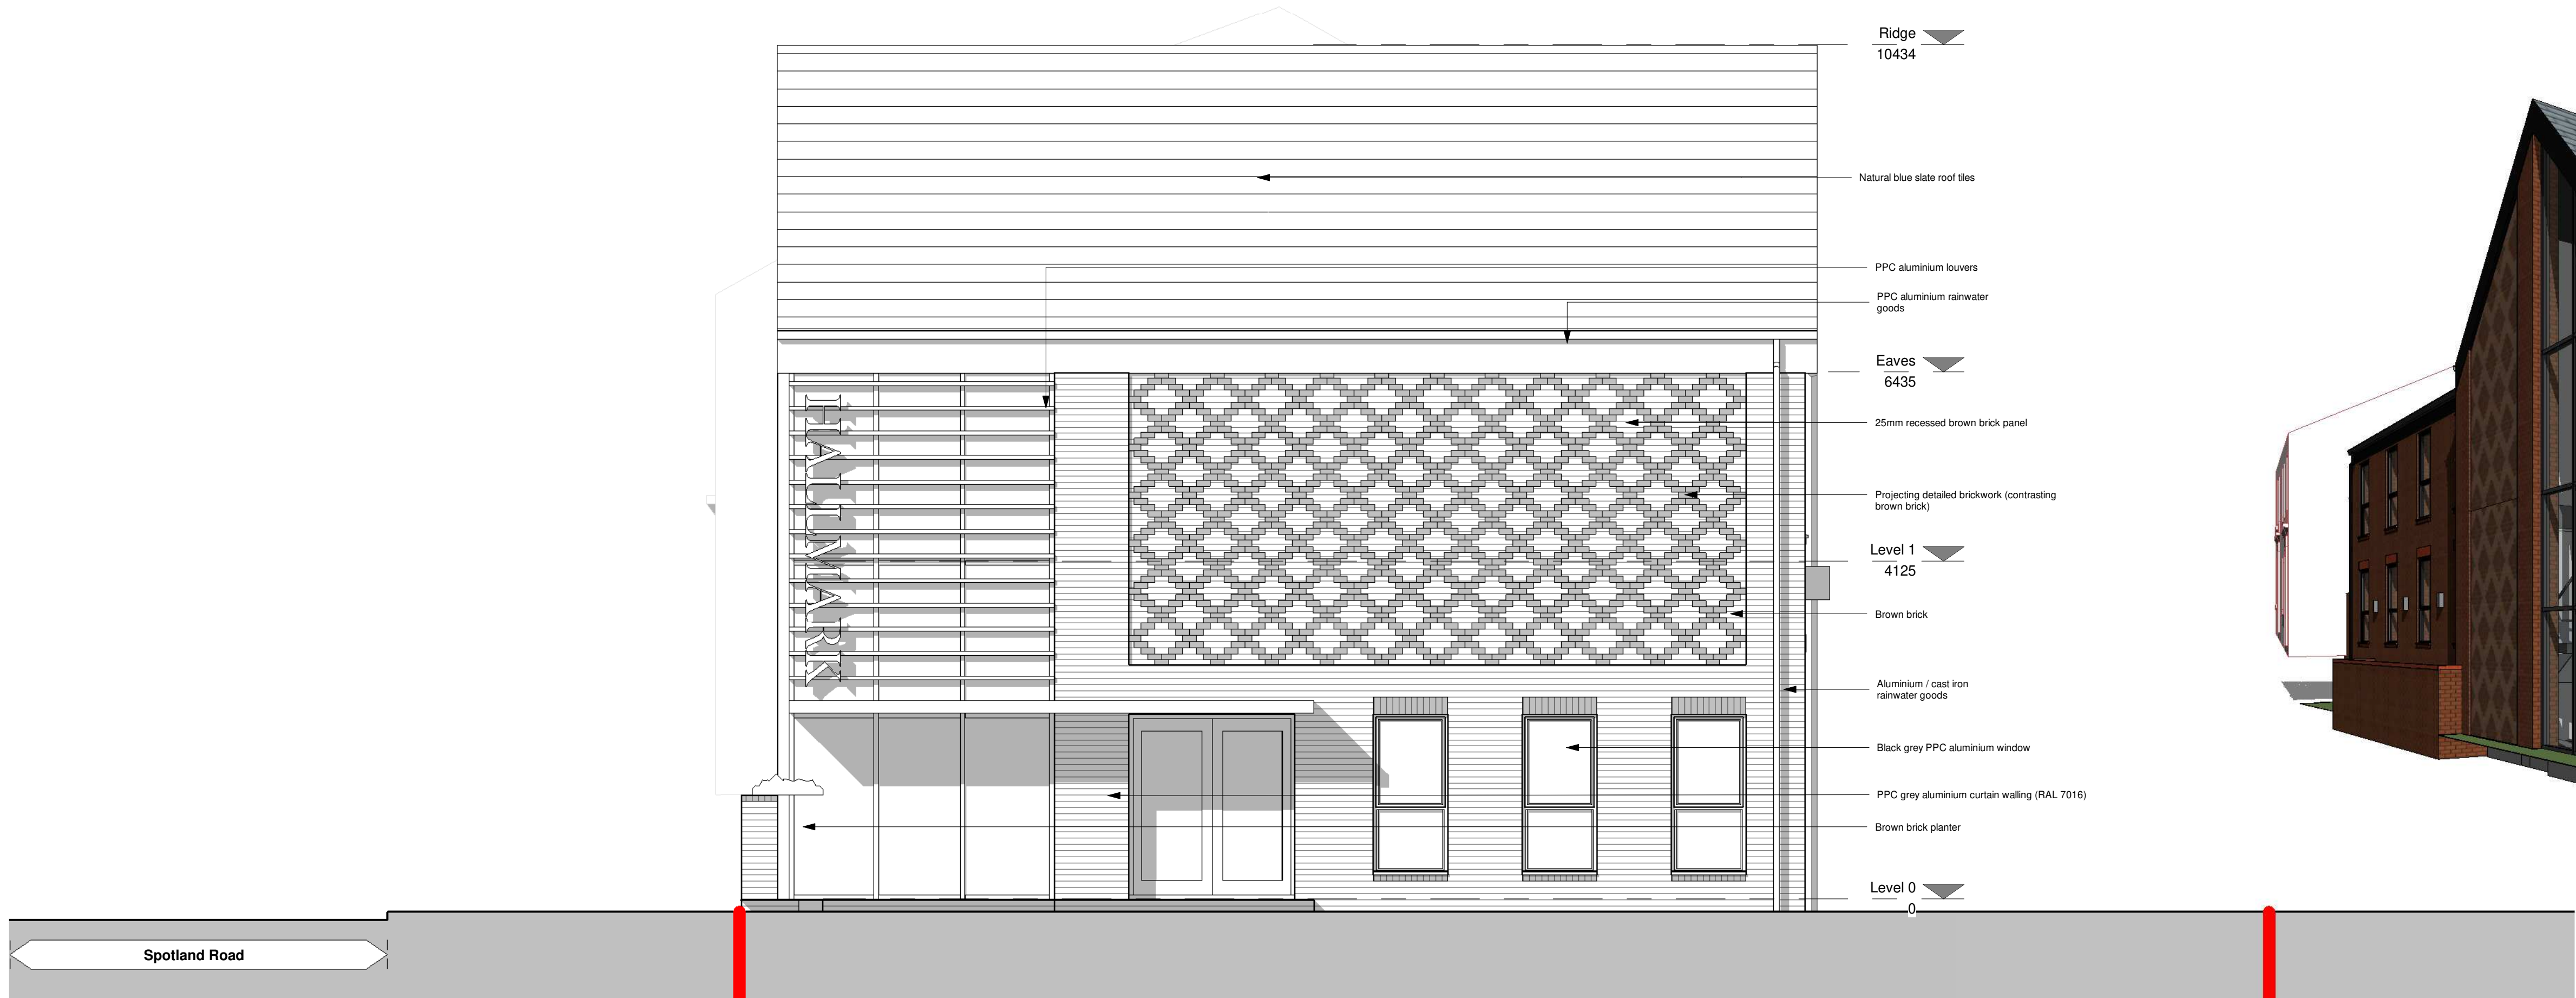

1 Proposed North Elevation

1 : 50



2 Proposed West Elevation

1 : 50

