
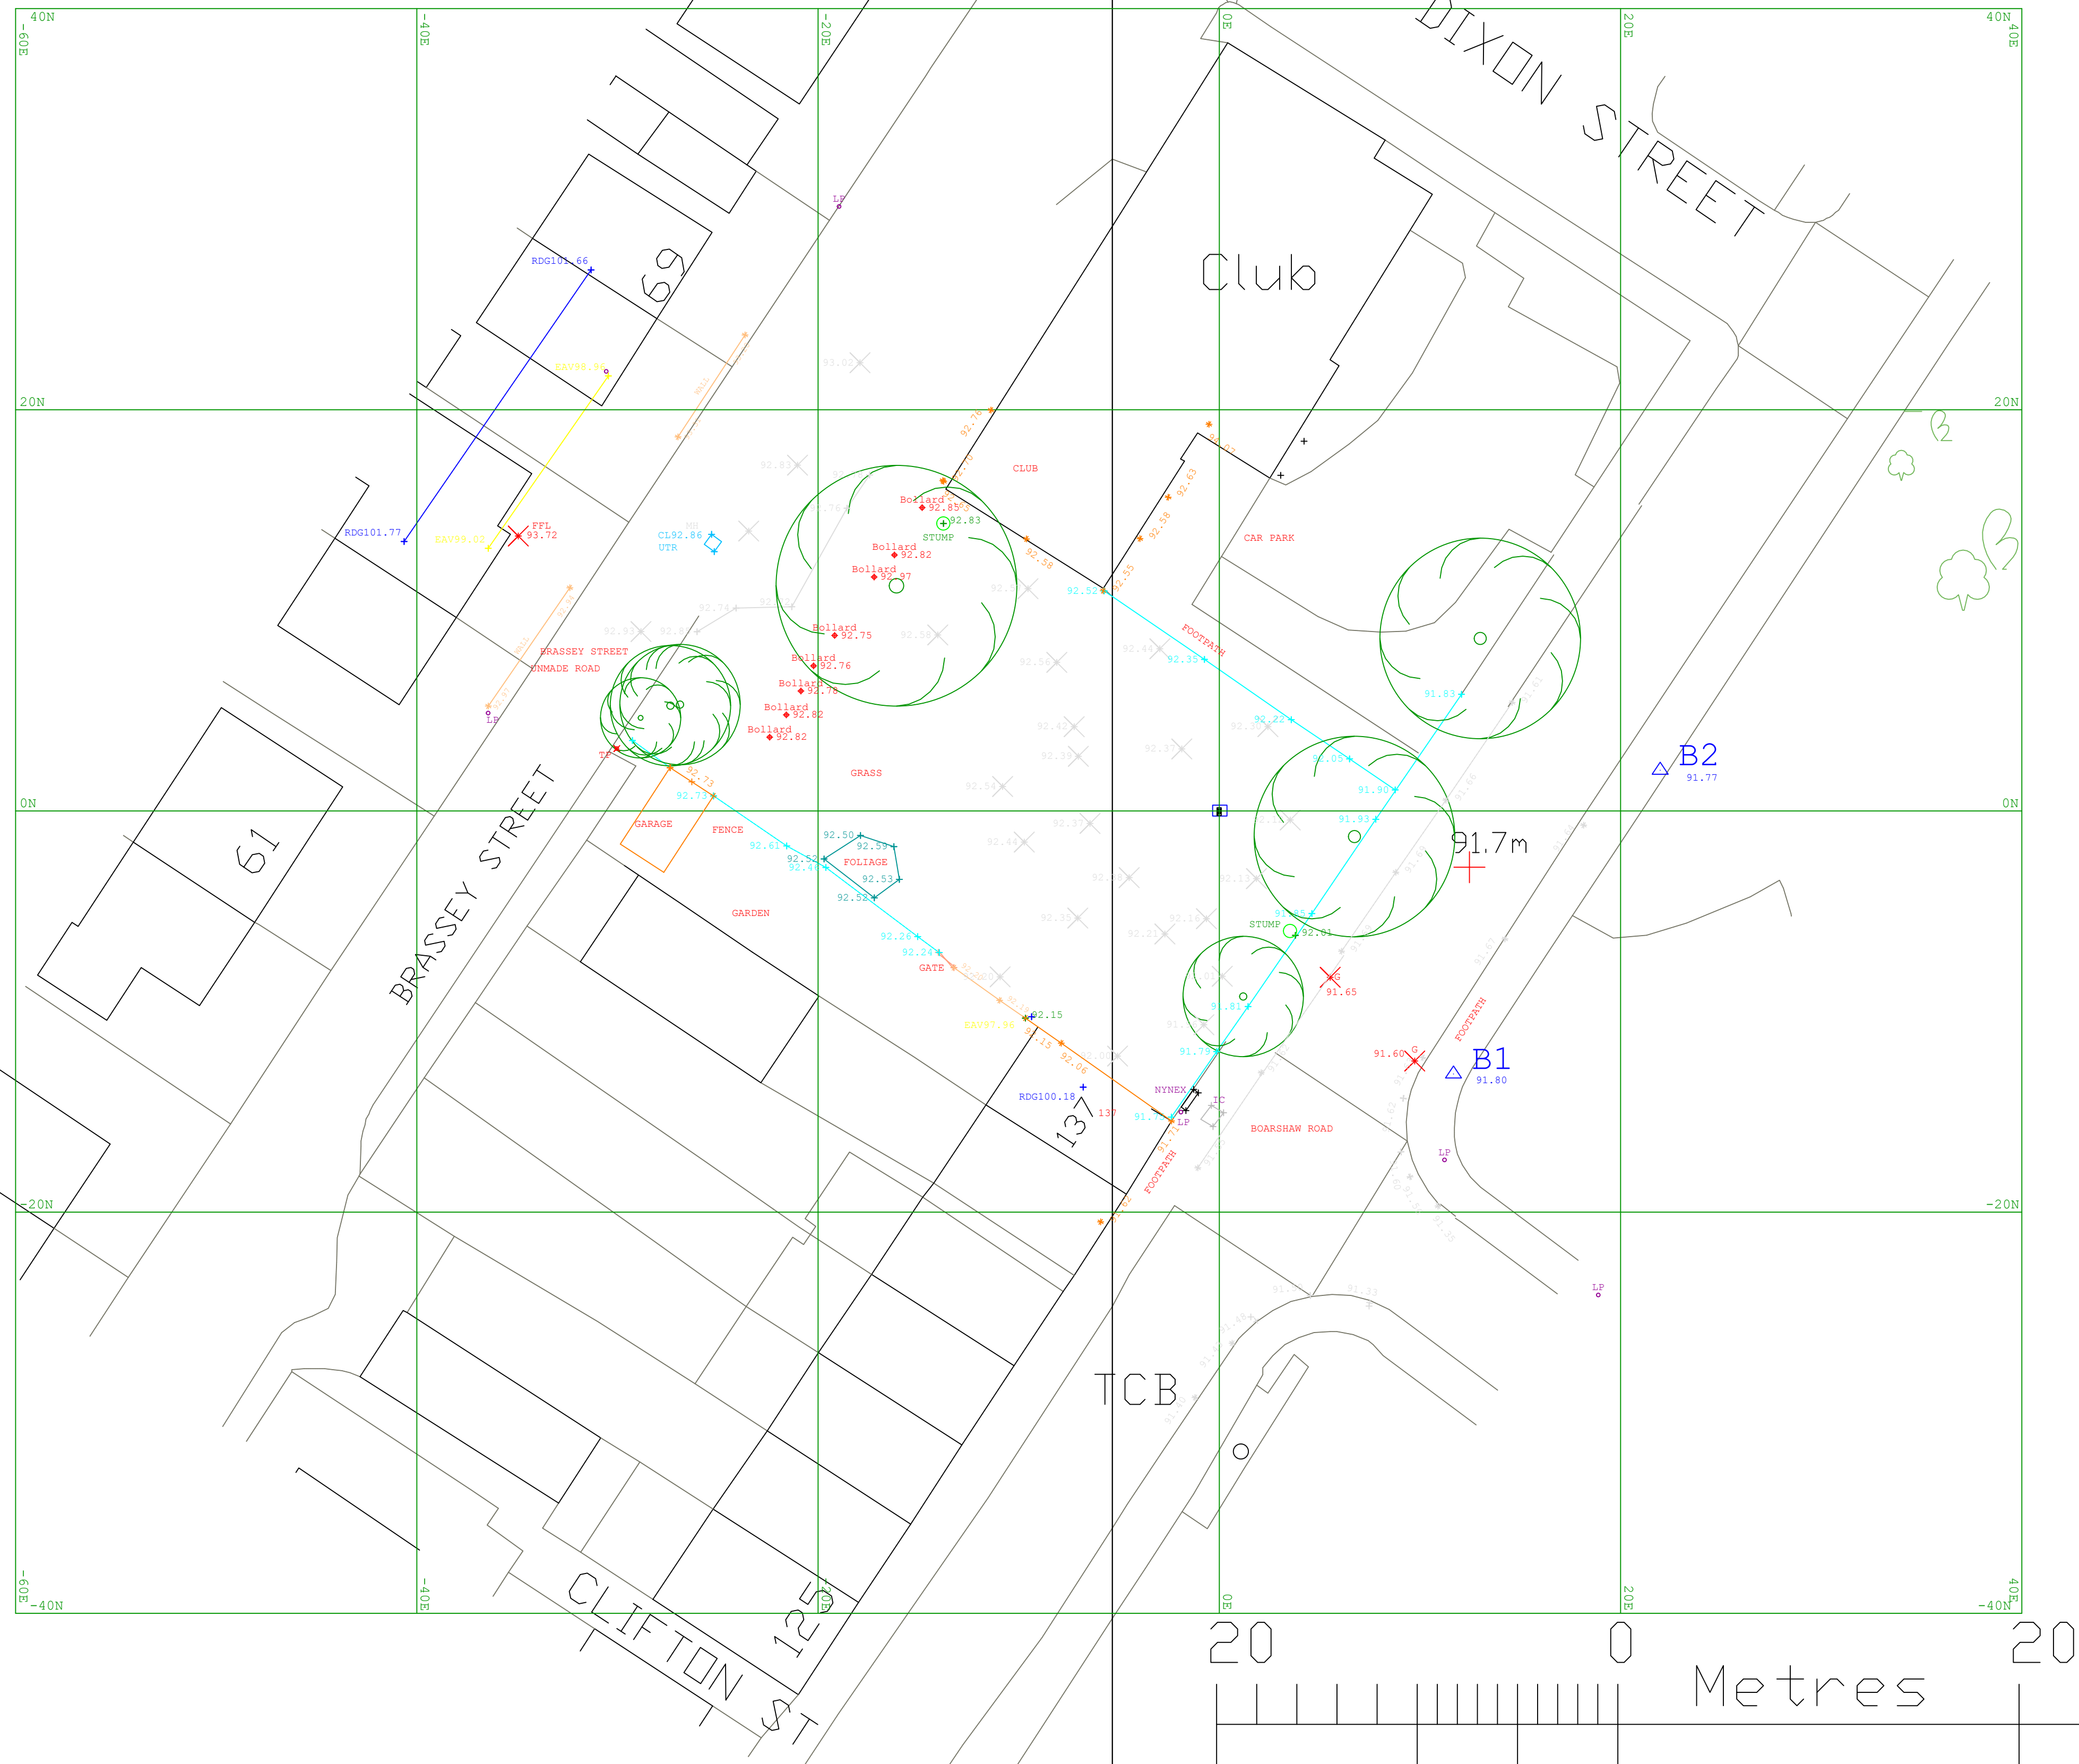


66

66

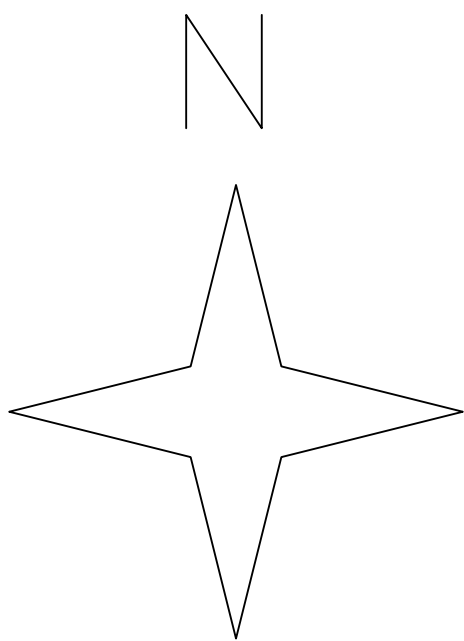

CLIENT
ROCHDALE METROPOLITAN BOROUGH COUNCIL

JOB
SITE AT BRASSEY STREET,
ADJACENT TO No 137 BOARSHAW ROAD
MIDDLETON

TITLE
TOPOGRAPHICAL SURVEY

DRAWN	DH	CHECKED	REV
DATE	SEPT 2022	APPROVED	
SCALE	1 : 200@A1		
DRG No.	22065/01		

RFP SURVEYS
Consulting
Engineers
Tel: 0161 655 3703
Fax: 0161 655 3150
920 Edenfield Road, Norden, Rochdale, OL12 7SS