


Tree Schedule			
Tree Number	Species	RPA Radius	Category
2T	Sycamore	5.1m	B2
3G	Native hedge	1.8m	B3
4T	Sycamore	1.6m	C2
5T	Rh	1.8m	C1
6T	Whitethorn	1.2m	C1
7G	Group of Goat Willow and Hawthorn	2.4m	C3
8G	Oak and	3.6m	C1
9T	Goat Willow	2.4m	C1
10G	Group of Goat Willow	1.8m	C3
11T	Goat Willow	2.4m	C1
12G	Hawthorn	1.8m	C1
13T	Sycamore	2.7m	C2
14T	Sycamore	3.3m	C1
15T	Sycamore	4.2m	C1
16T	Mixed	11.4m	C1
17G	Species Group	7.2m	A3
18G	Al Leyland	4.8m	C2
19G	Row of Hawthorn	3m	C2
20T	Common	3m	B2
21T	Common	3m	B2
22T	Common	3m	B2
23G	Group of Goat Willow	3.6m	C2
24G	Row of Common	7.2m	A3
25G	Mixed	7.8m	A2
26G	Goat Willow and Hawthorn	2.4m	C3
27T	Goat Willow	3.6m	B1
28T	Mixed	8m	C1
29G	Species Group	9.6m	A3
30G	Sycamore	5.1m	C2
31T	Goat Willow	1.5m	C3
32G	Sycamore	1.6m	C2
33G	Sycamore	1.8m	C1
34H	Hawthorn	2.4m	C2
35G	Group of Hawthorn	3m	C2
36T	Goat Willow	3.3m	C1
37G	Mixed	4.2m	B2
38G	Species Group	3.6m	B2
39G	Mixed	3m	B2
40G	Species Group	4.2m	C1
41T	Rh	3.5m	C1
42G	Mixed	3.6m	B2
43T	Goat Willow	8m	C3
44T	Common	3.6m	A2
45T	Elderberry	1.6m	C3
46T	Common	10.8m	A3
47G	Goat Willow	3m	C1
48T	Goat Willow and Hawthorn	8m	B2
49T	Willow	3.6m	B2
50G	Group of Silver Birch	2.4m	C1
51T	Silver Birch	5.1m	C2
52T	Common	7.8m	B3
53T	Goat Willow	3m	C2
54T	Group of Silver Birch	3.3m	B2
55G	Group of Hawthorn	0.9m	C2
56G	Goat Willow and Hawthorn	1.2m	C3
57G	Hawthorn	1.8m	C3
58T	Common	8.3m	A2
59H	Hawthorn	2.4m	C2
60T	Hawthorn	2.4m	C2
61G	Row of Hawthorn	1.8m	C2
62G	Self seeded Hawthorn	1.2m	C3
63G	Group of Hawthorn	2.1m	C1
64T	Mixed	3m	C1
65G	Mixed	4.2m	A2
66G	Row of Hawthorn	1.8m	C2
67G	Group of Hawthorn	2.1m	C1
68T	Goat Willow	8m	C1
69G	Species Group	2.4m	C2
70T	Hawthorn	2.5m	C3

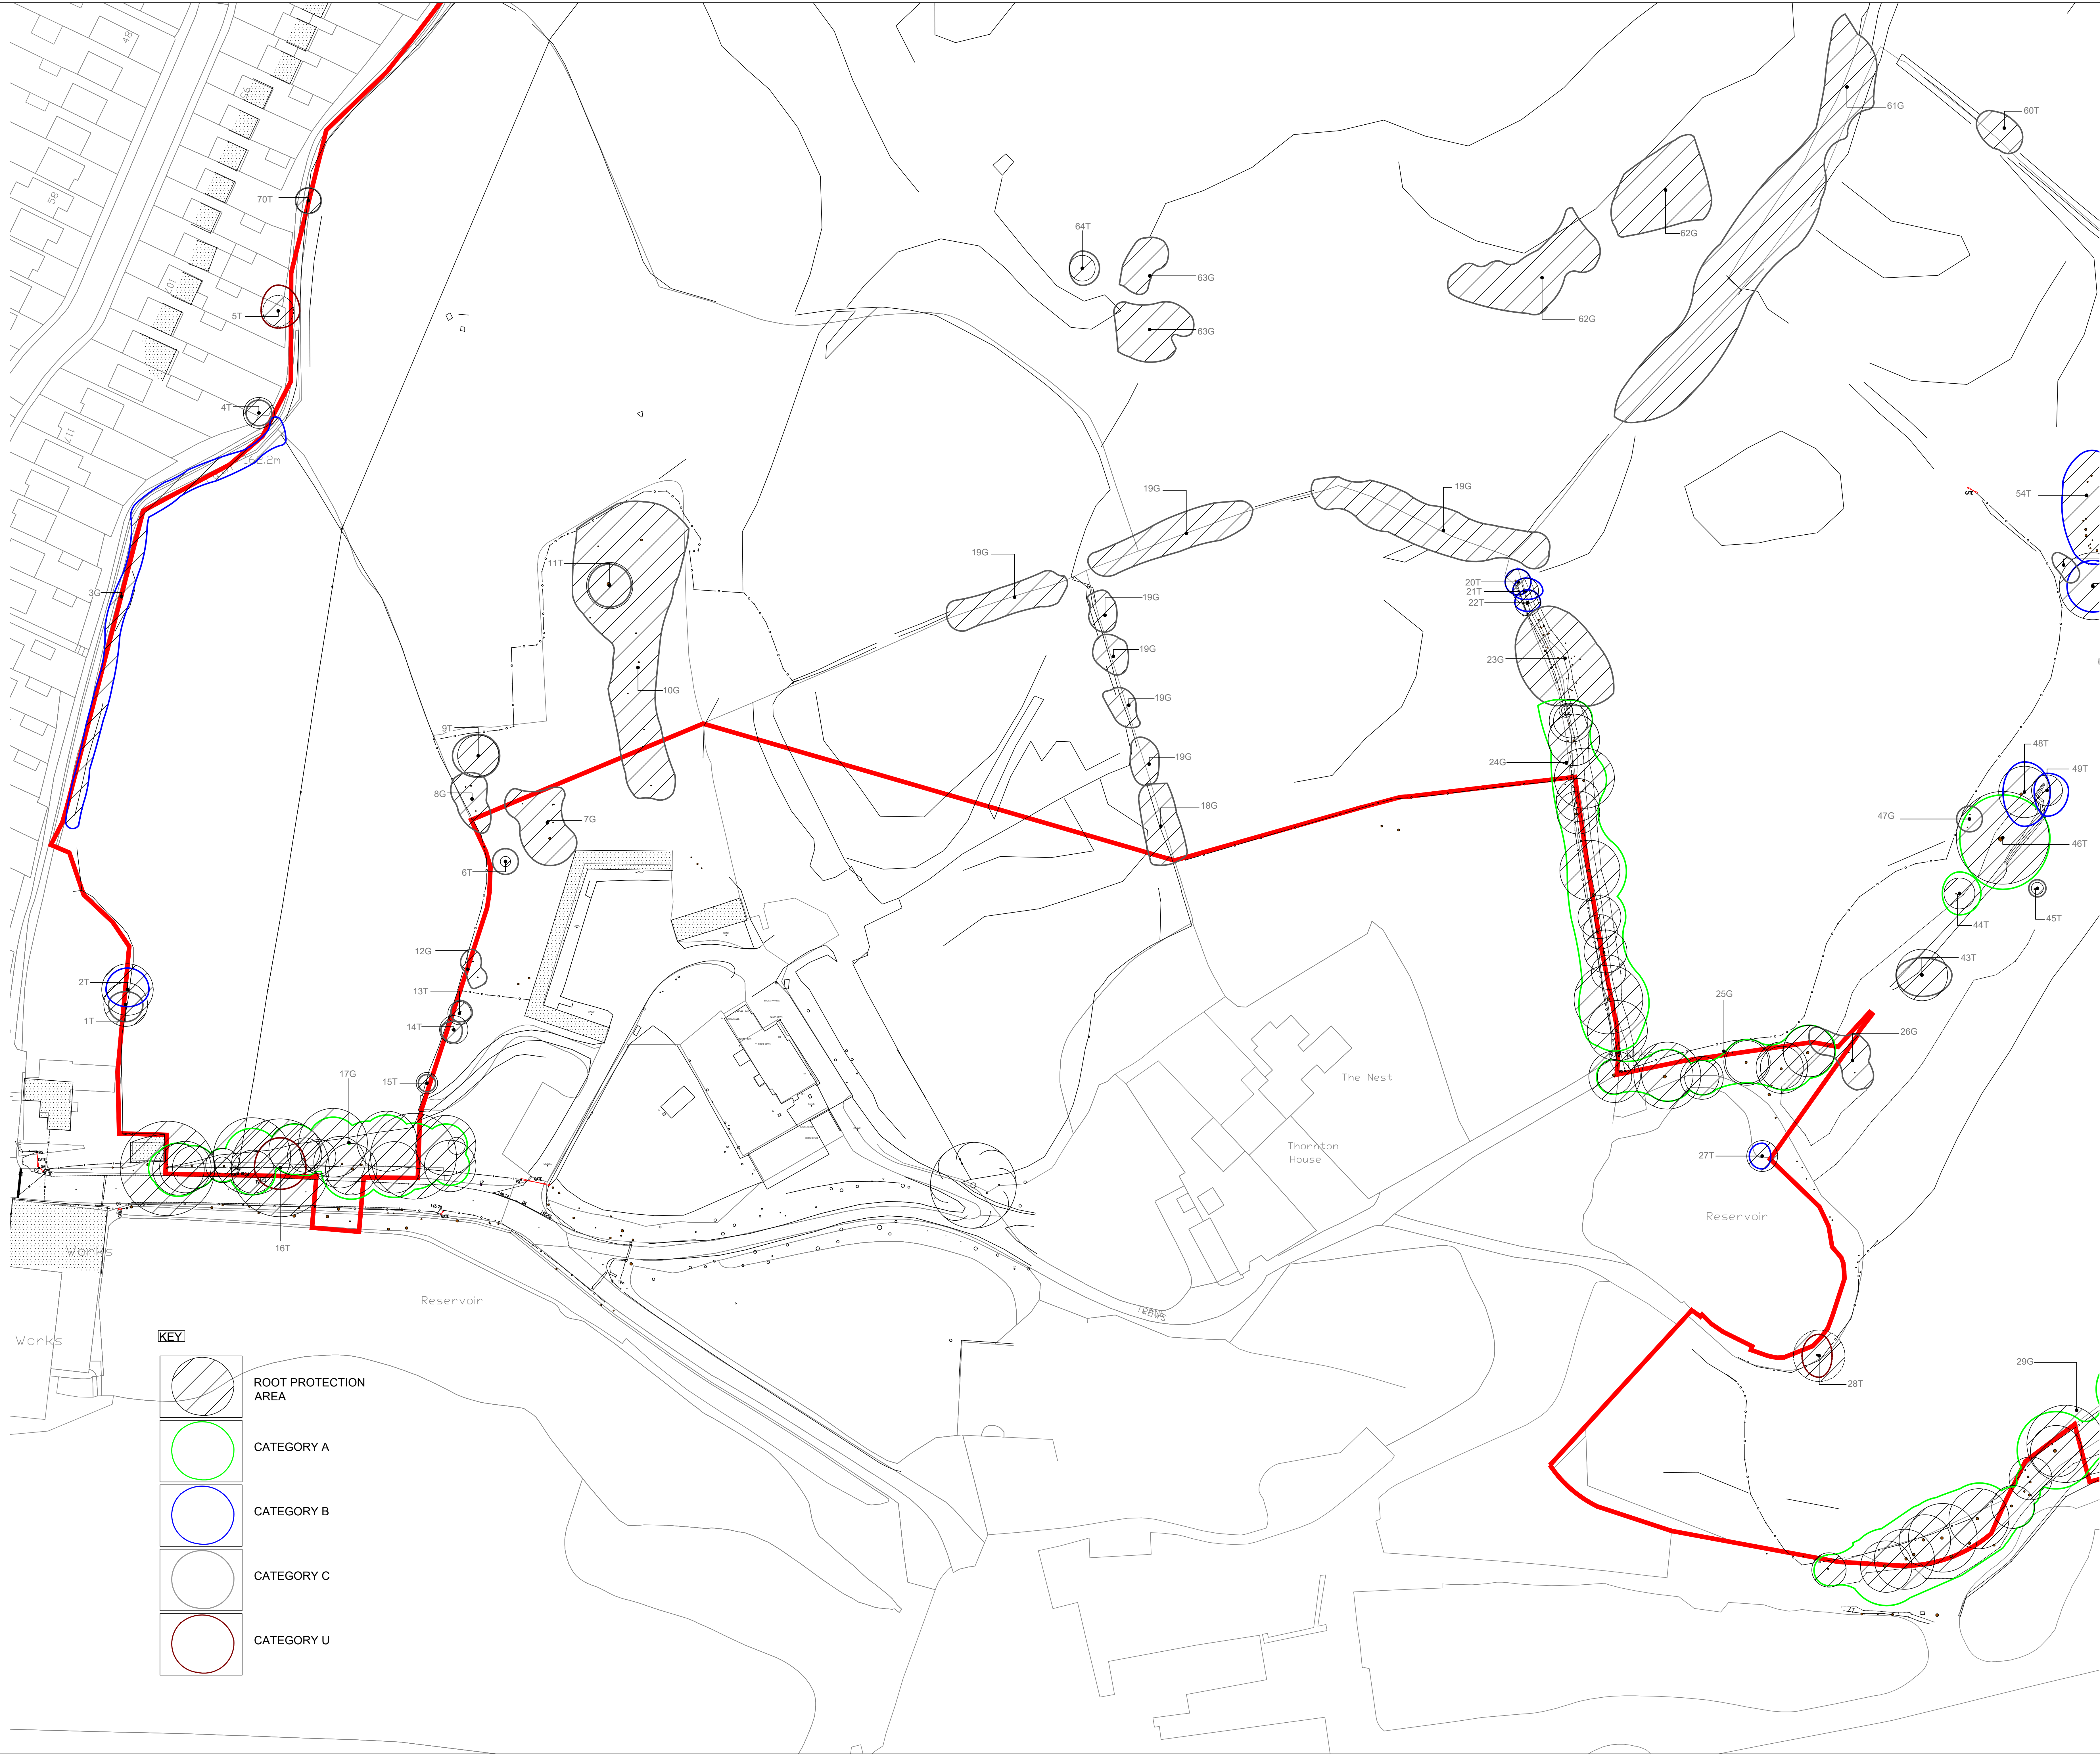

KEY	
	ROOT PROTECTION AREA
	CATEGORY A
	CATEGORY B
	CATEGORY C
	CATEGORY U

Amends to Schedule changes

Client comments

Change to Red Edge

Any dimension to be updated from this drawing

Copyright reserved

20.08.21	G	MG
15.01.21	B	BS
08.01.21	A	BS
Date	Rev	Dwn

Landscape Architecture
Arboriculture

Ashdon Old Baths
Stamford Street West
Ashdon-under-Lyne
Lancs OL6 7FW

Tel: 0161-308 3765
E-mail: info@trevorbridge.co.uk

Project
COWM TOP, CASTLETON

GLP LTD & BARRATT HOMES

Title
TREE SURVEY AND ROOT PROTECTION AREA

1 of 3

Date	Scale(s)	Draw no	Rev
MAR '19	1:500 @ A0	5934.01	C
Dwn	Chad		
MG	DG		
HS			