




REVISIONS			
P 01	08/07/22	PSL	BLG
PLANNING ISSUE			
P 02	21/11/22	PSL	BLG
REVISED TO LATEST SITE ARRANGEMENT			

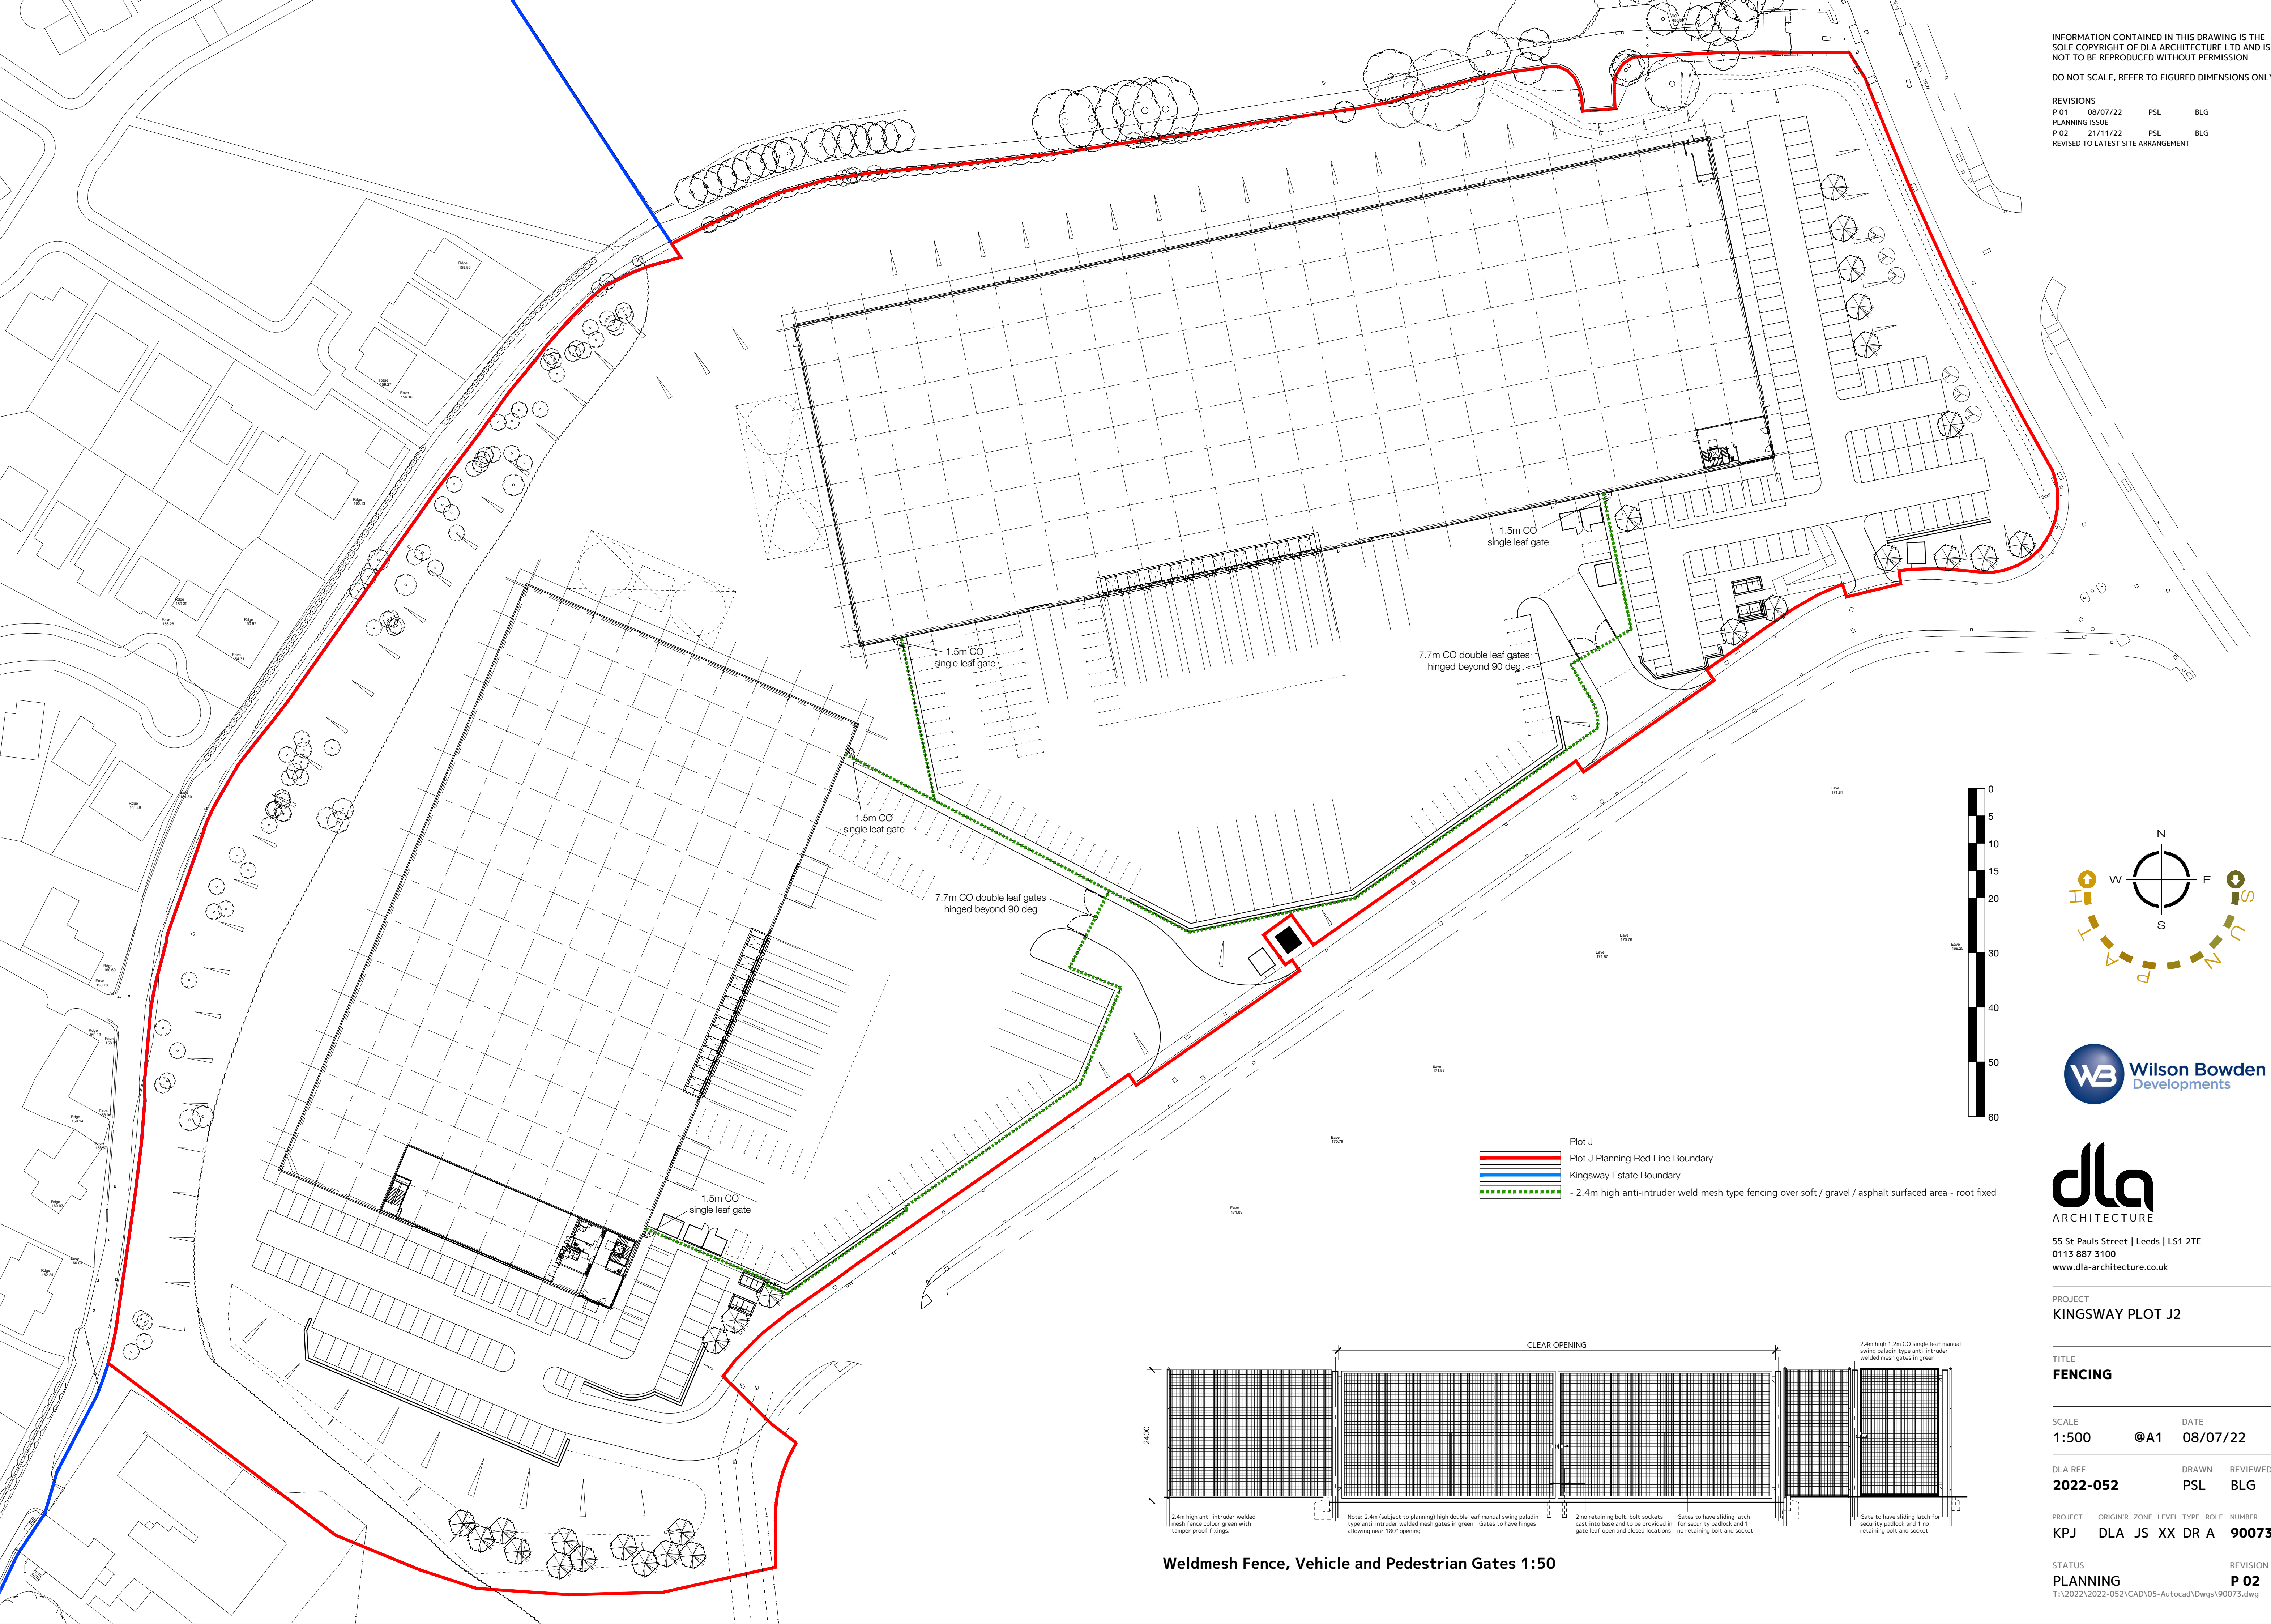

- Plot J
- Plot J Planning Red Line Boundary
 - Kingsway Estate Boundary
 - 2.4m high anti-intruder weld mesh type fencing over soft / gravel / asphalt surfaced area - root fixed

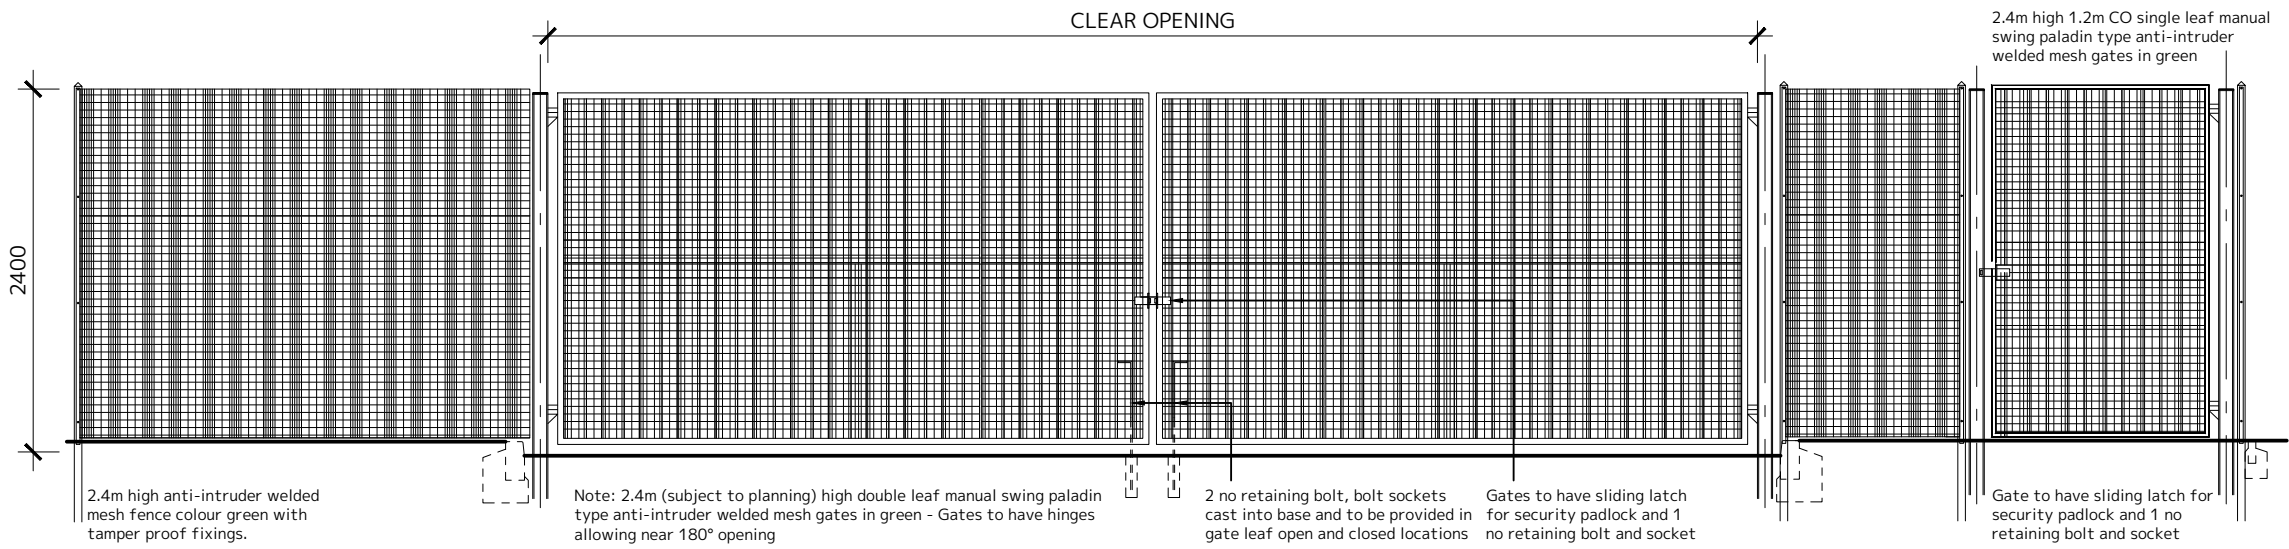

Weldmesh Fence, Vehicle and Pedestrian Gates 1:50

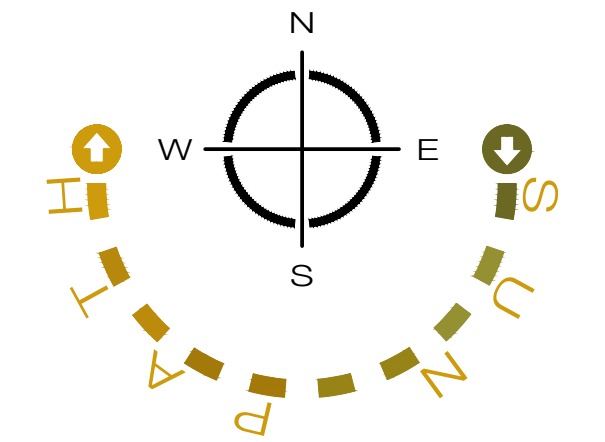

PROJECT
KINGSWAY PLOT J2

TITLE
FENCING

SCALE
1:500

DATE
08/07/22

DLA REF
2022-052

DRAWN
PSL

REVIEWED
BLG

PROJECT
KPJ

ORIGIN'R
DLA

ZONE
JS

LEVEL
XX

TYPE
DR

ROLE
A

NUMBER
90073

STATUS
PLANNING

REVISION
P 02

T:\2022\2022-052\CAD\05-Autocad\Drawgs\90073.dwg