



Warning to House Purchasers
Buyers are warned that this is a working drawing and the contents of this drawing may be subject to change during the build process. The layout, form, content, and dimensions specified are included for general guidance only. Features or fixtures shown may differ or be subject to individual interpretation. What are made every effort to ensure no drawings are up to date when they are issued to the client. It is the client's responsibility to ensure that any alterations or variations are incorporated into the contract. They should not be relied upon for the purposes of entering into a contract to purchase any property.

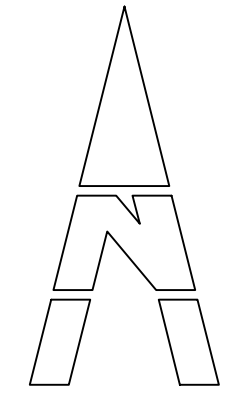

Legend

- Bin Storage Area**
1.8mx 2.5mm flagged area for storage of wheeled bins.
1 x general waste | 1 x paper & cardboard |
1 x glass & plastic | 1 x garden waste
- Refuse Route**
Proposed route of bins from dwelling to collection point

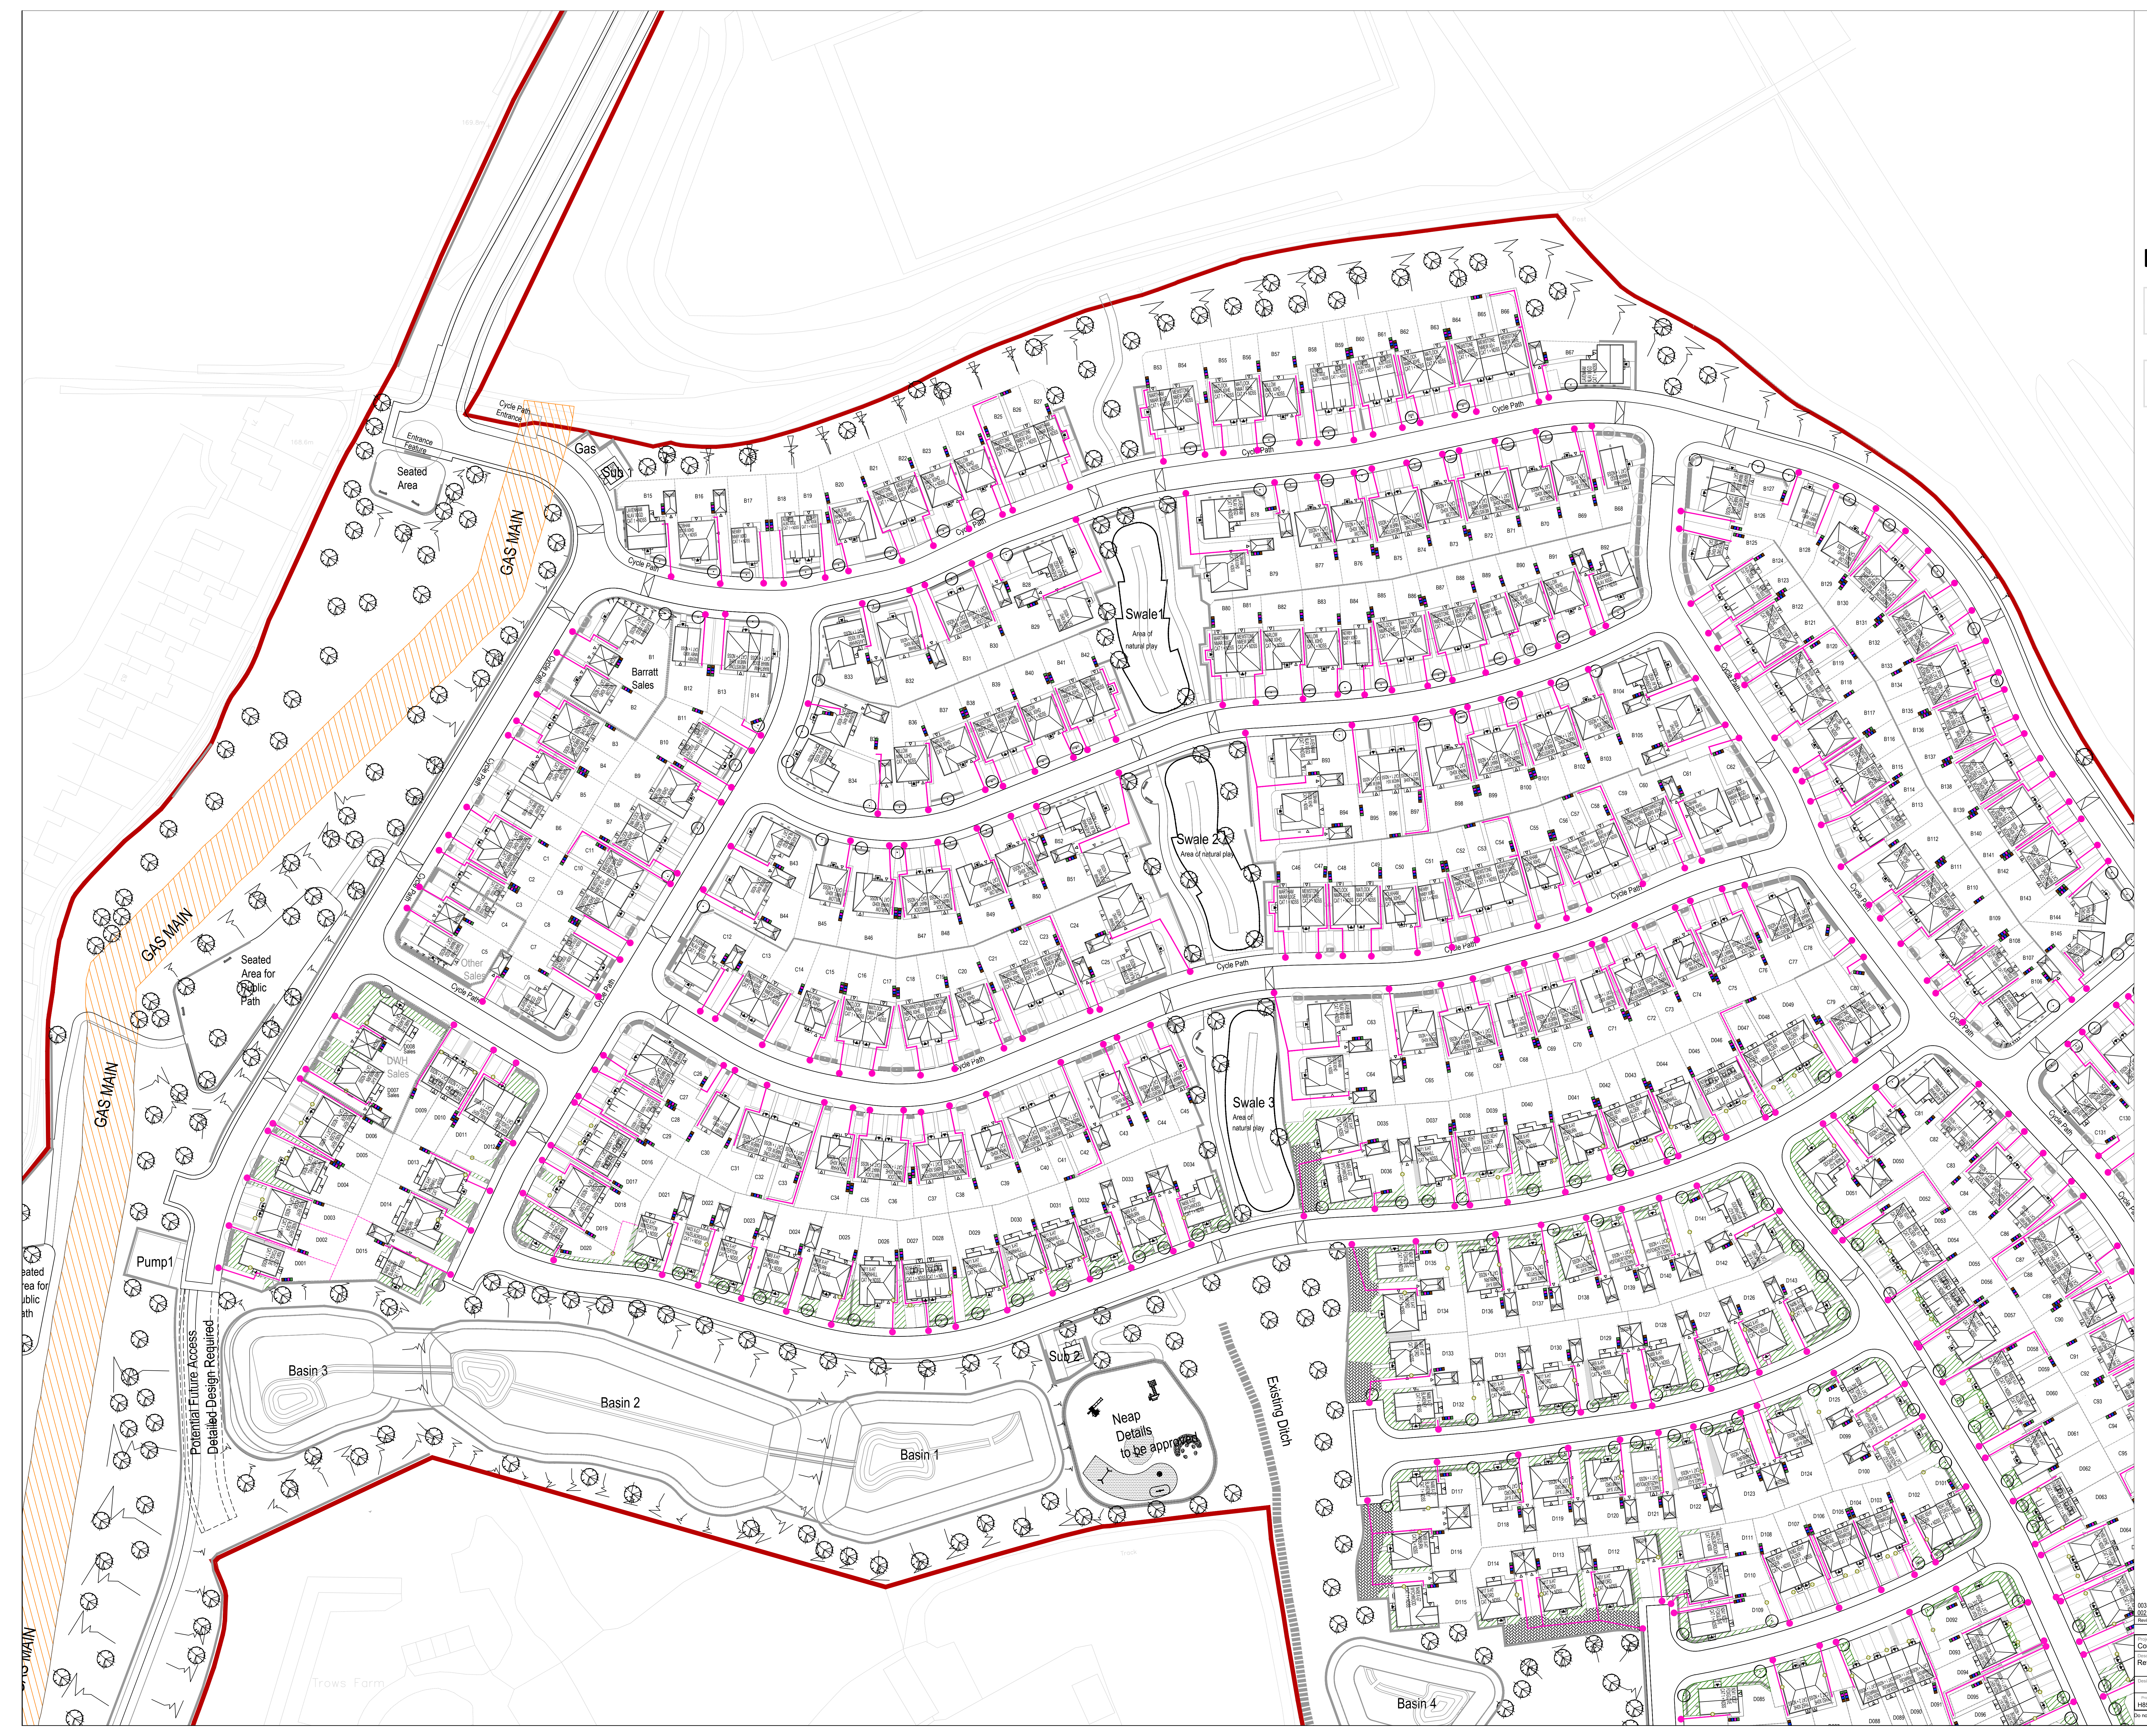

003	Updated to Planning layout Rev 05	17/12/24
002	Updated to Planning layout Rev 03	26/11/24
001	Original	
Revision		
Description		
Date		
Design By		
CL		
Date		
14.03.24		
Scale of A2		
1:500		
Revision		
003		
H8544 - BAH -		
XX		
-XX-DR-UD-203500		
Do not scale from this drawing. Work to given dimensions only. Any discrepancies are to be reported to Originator.		
© Barratt Homes Ltd		