


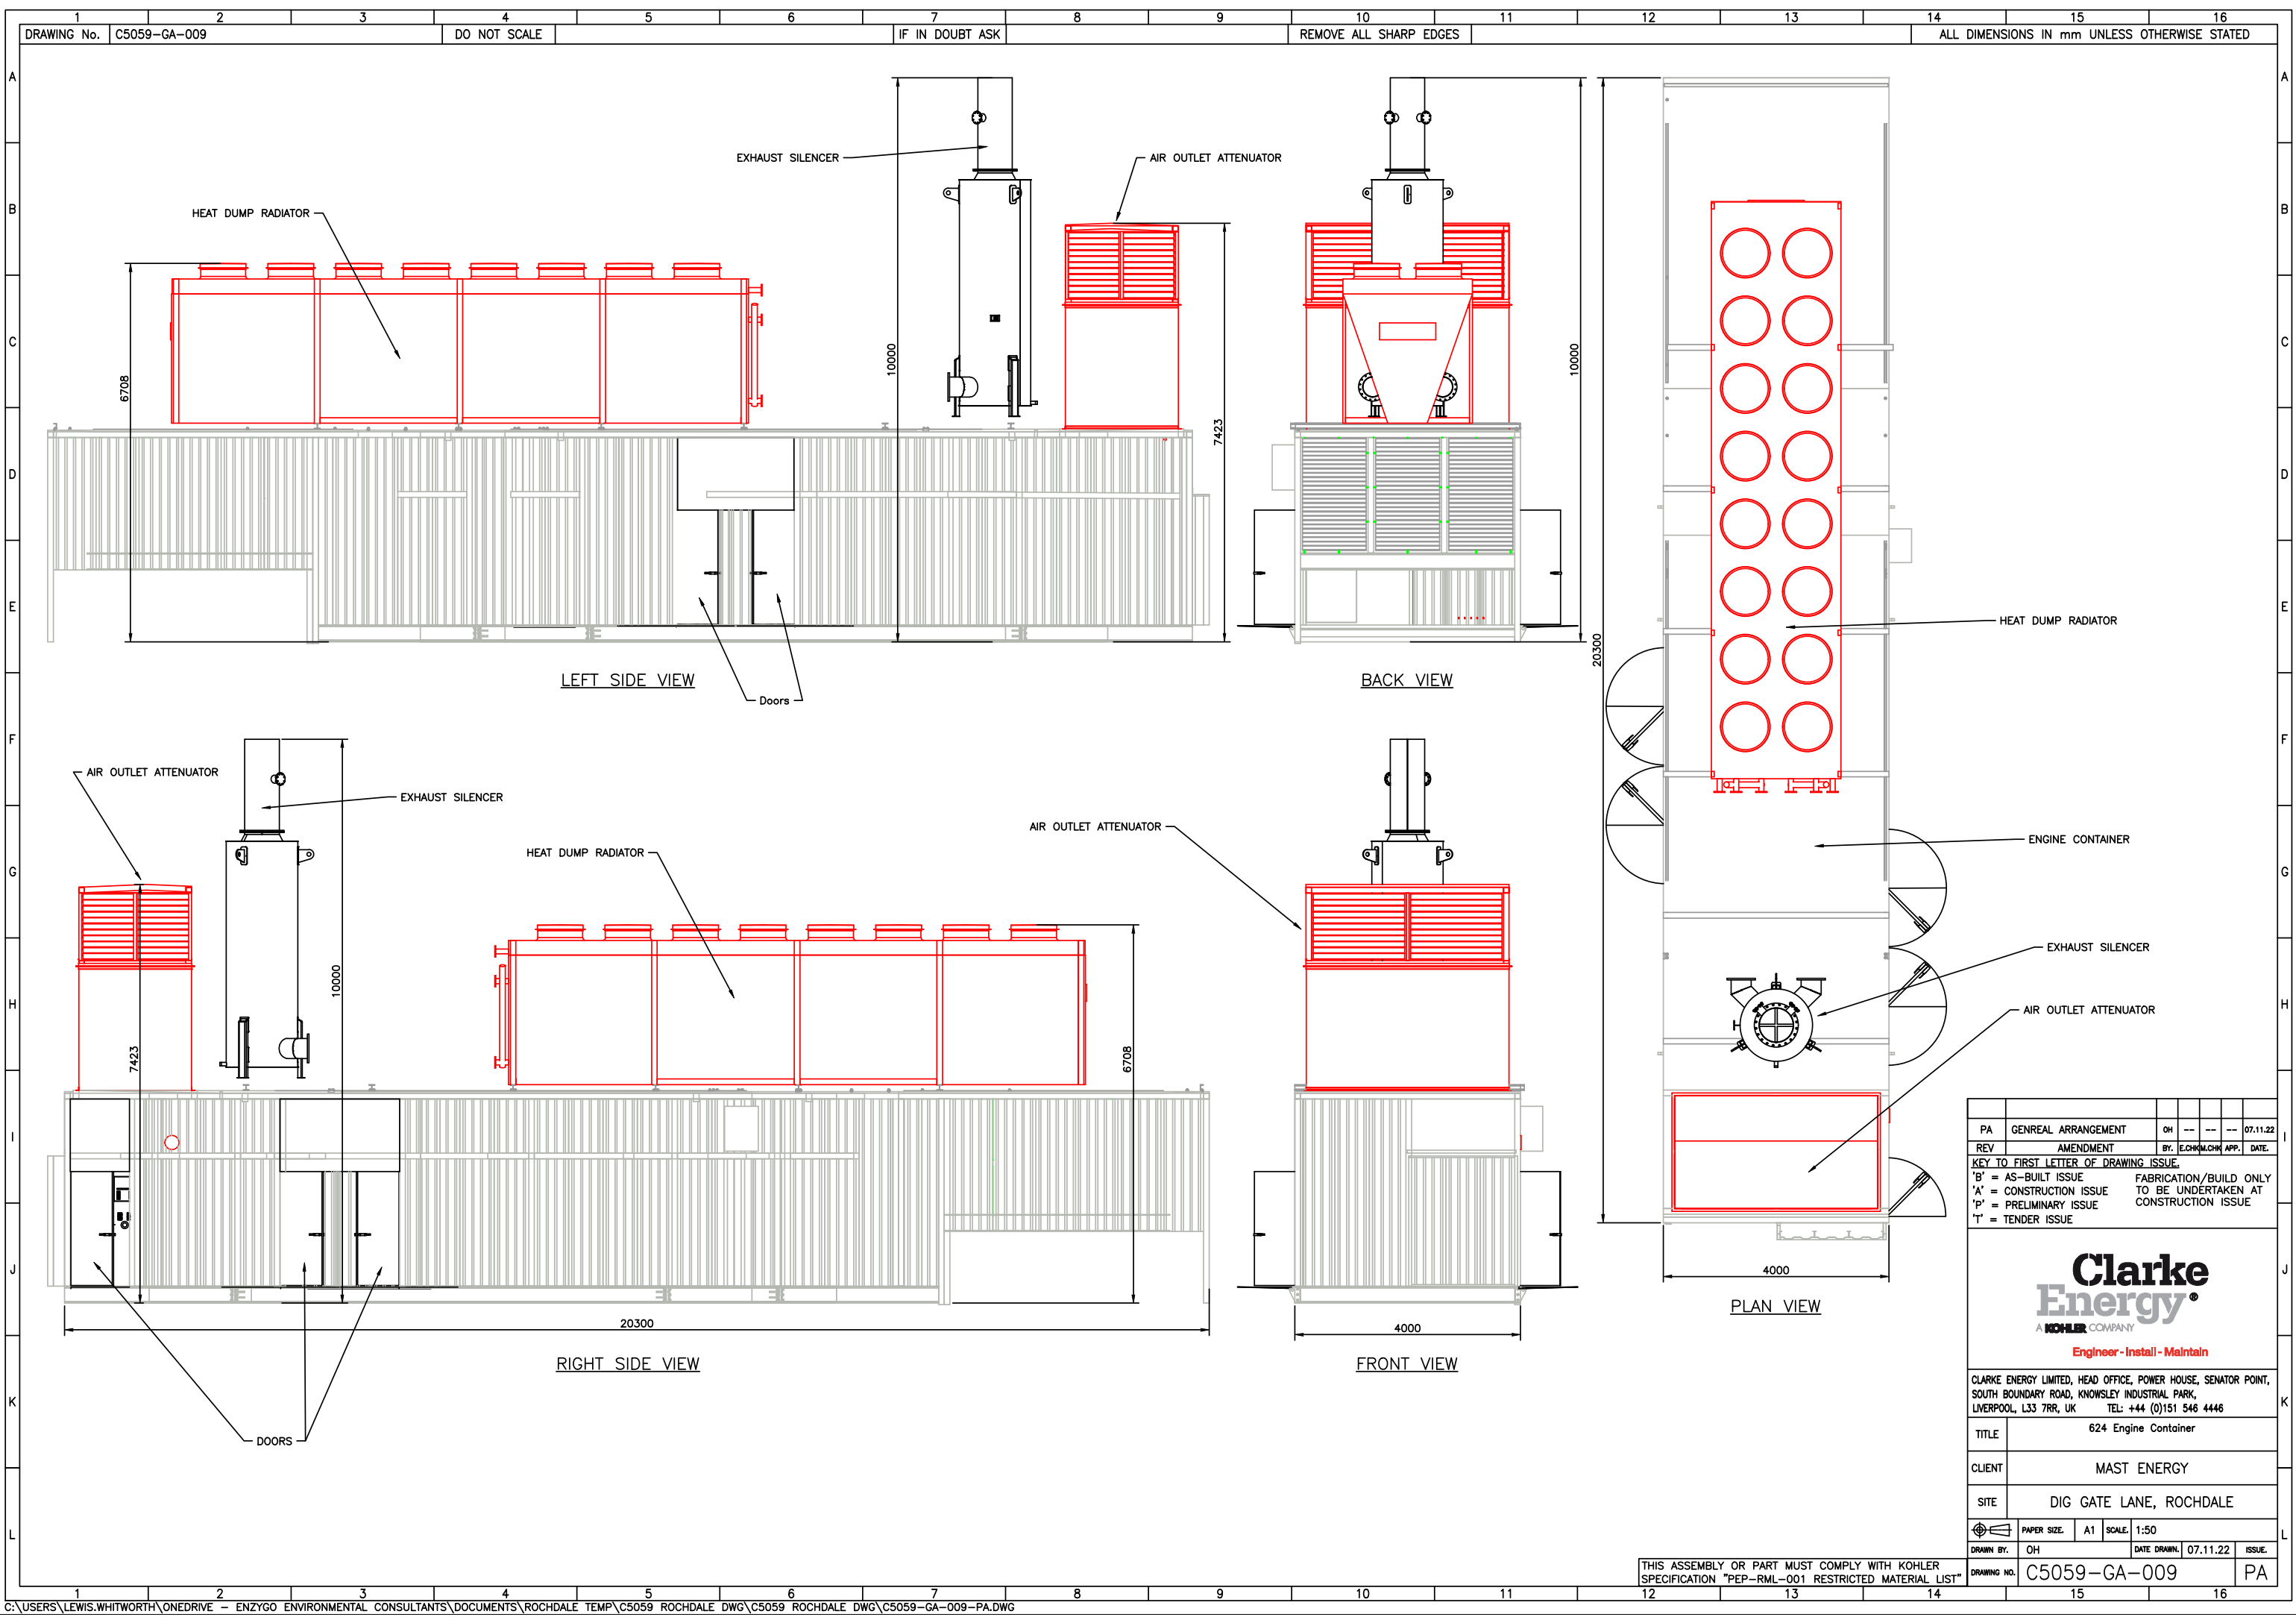

PA	GENREAL ARRANGEMENT	OH	--	--	--	07.11.22
REV	AMENDMENT	BY	ECH	APP	DATE	
KEY TO FIRST LETTER OF DRAWING ISSUE.						
'B'	= AS-BUILT ISSUE	FABRICATION/BUILD ONLY				
'A'	= CONSTRUCTION ISSUE	TO BE UNDERTAKEN AT				
'P'	= PRELIMINARY ISSUE	CONSTRUCTION ISSUE				
'T'	= TENDER ISSUE					

Clarke Energy A KOHLER COMPANY Engineer - Install - Maintain	
CLARKE ENERGY LIMITED, HEAD OFFICE, POWER HOUSE, SENATOR POINT, SOUTH BOUNDARY ROAD, KNOWSLEY INDUSTRIAL PARK, LIVERPOOL, L33 7RR, UK TEL: +44 (0)151 546 4446	
TITLE	624 Engine Container
CLIENT	MAST ENERGY
SITE	DIG GATE LANE, ROCHDALE
	PAPER SIZE: A1 SCALE: 1:50
DRAWN BY: OH	DATE DRAWN: 07.11.22 ISSUE:
DRAWING NO. C5059-GA-009	PA

THIS ASSEMBLY OR PART MUST COMPLY WITH KOHLER SPECIFICATION "PEP-RML-001 RESTRICTED MATERIAL LIST"