




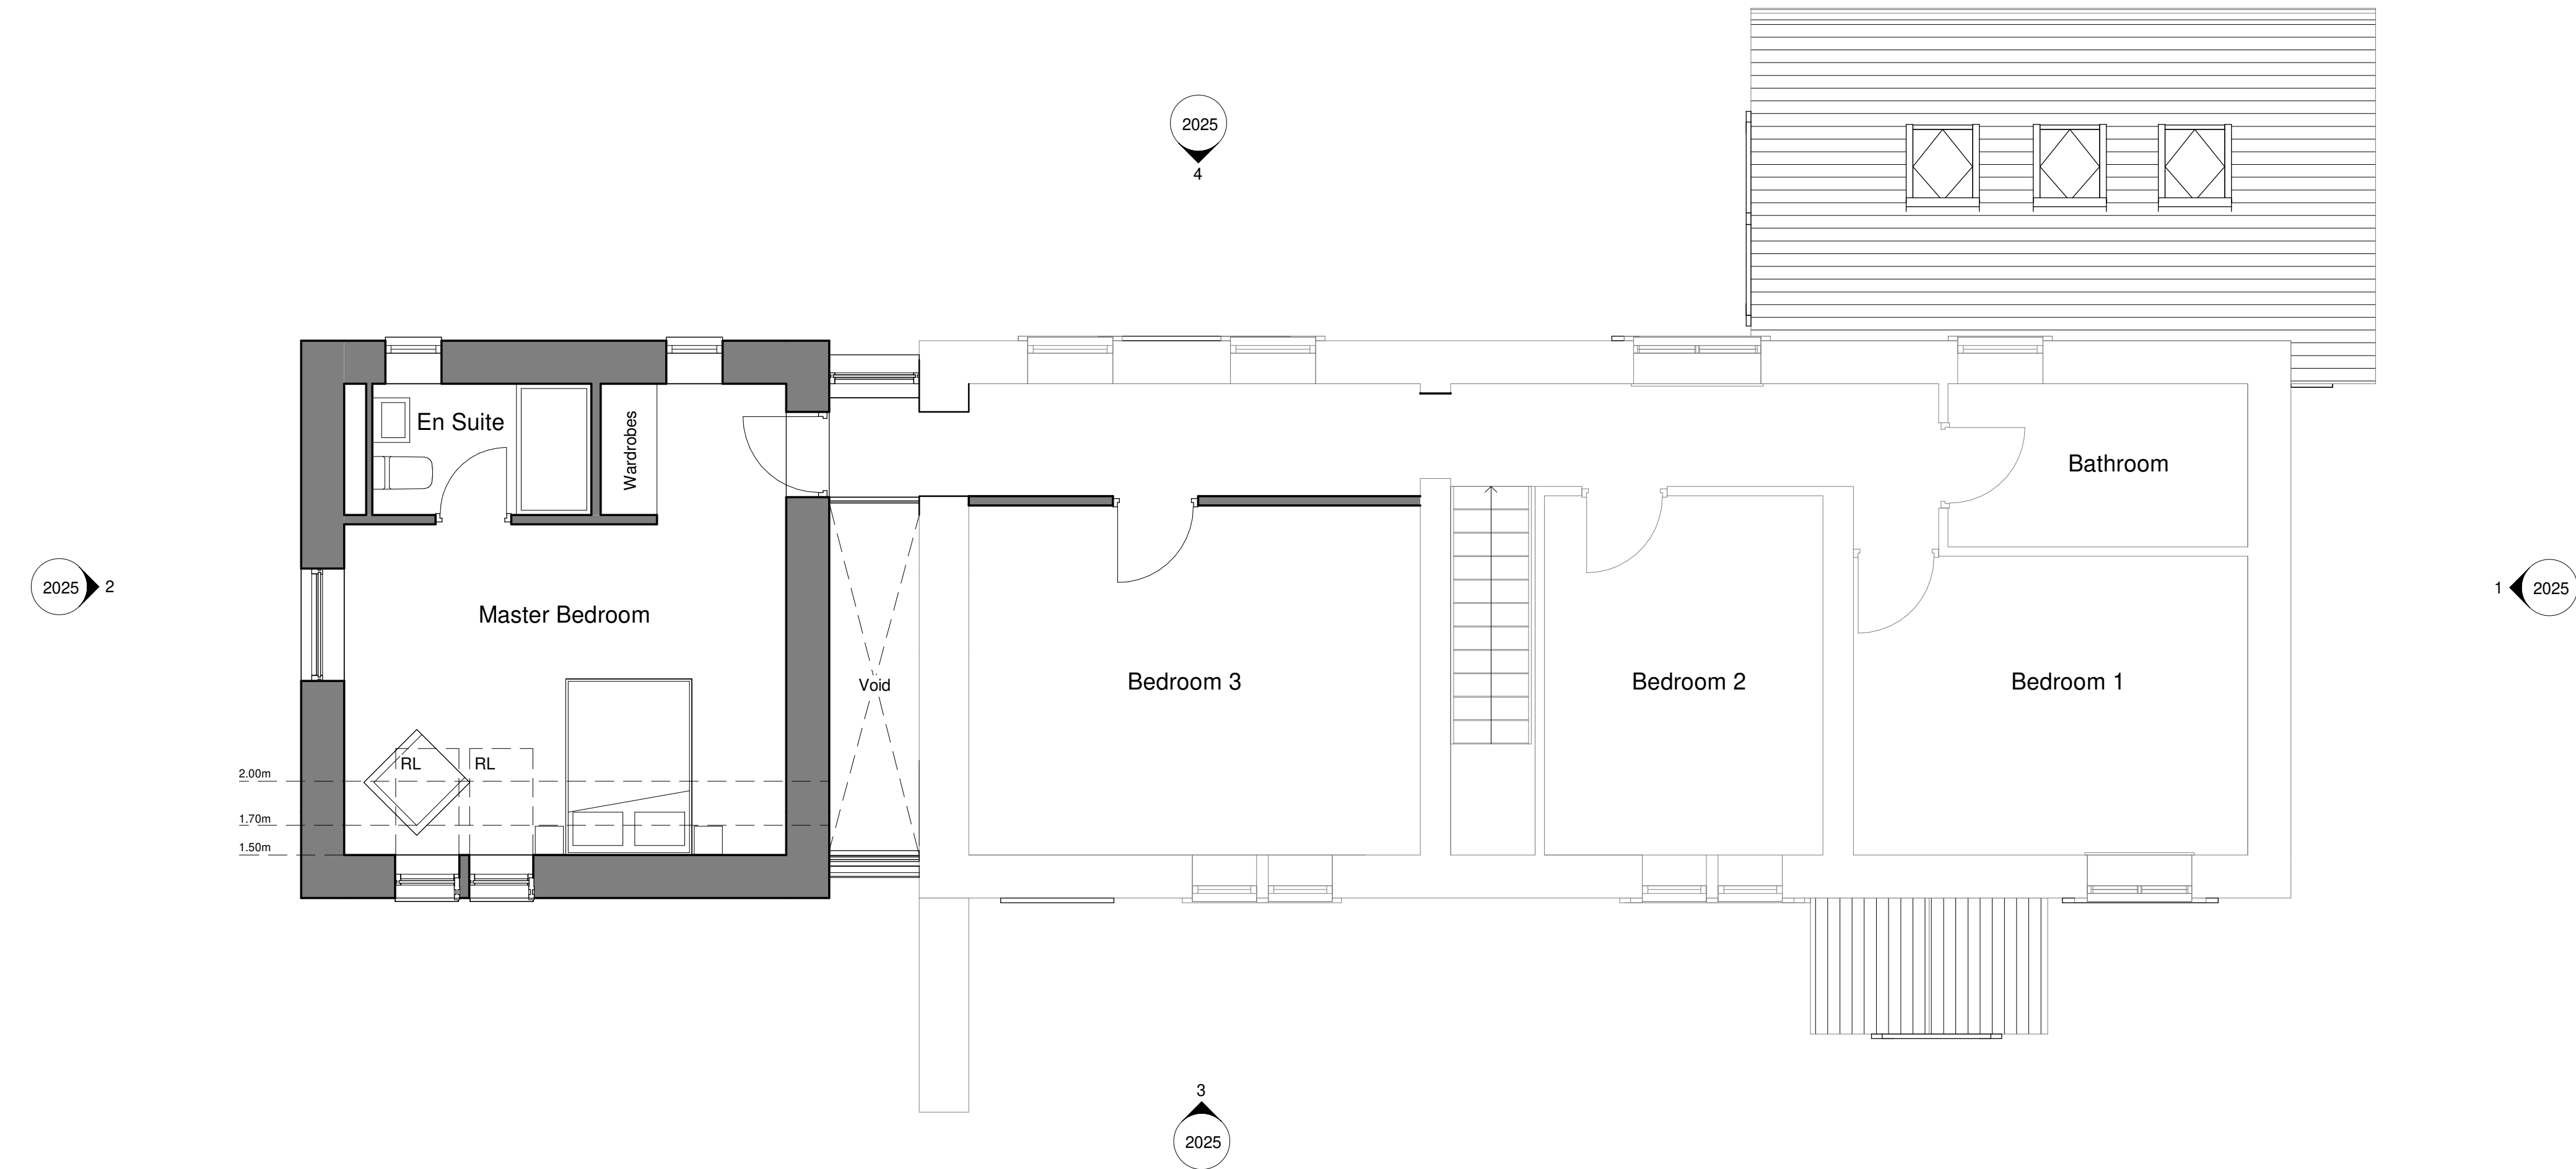

2 | Pro Level 1
1 : 50

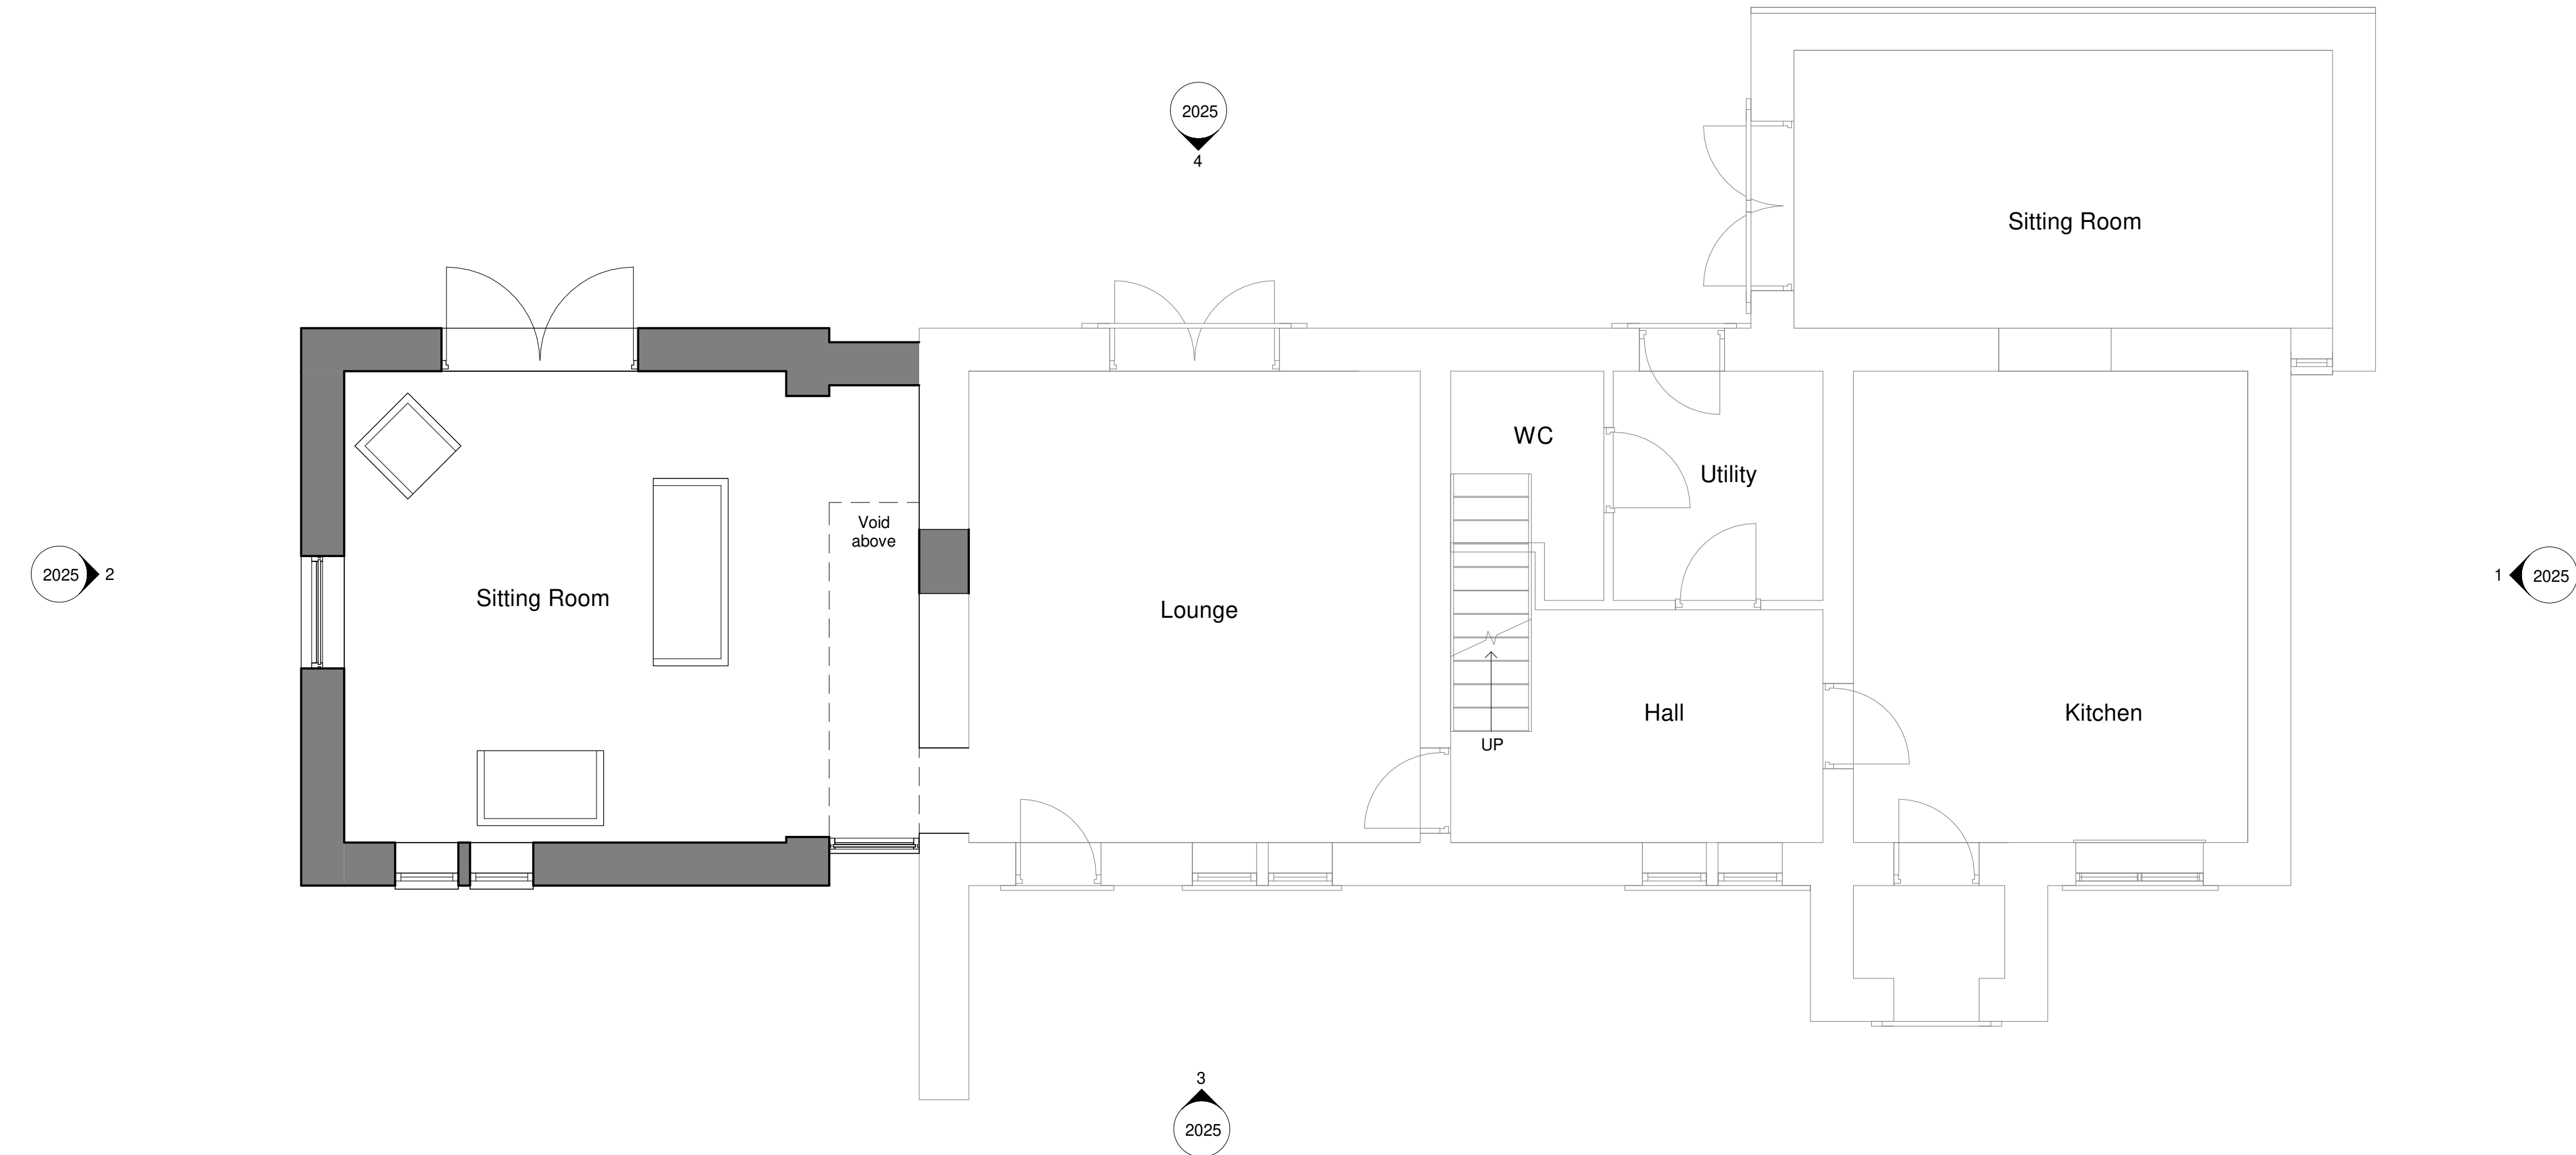

1 | Pro Level 0
1 : 50

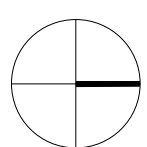

0m 1m 2m 3m 4m

CDM REGULATIONS 2015. All current drawings and specifications for the project must be read in conjunction with the Designer's Hazard and Environment Assessment Record. All intellectual property rights reserved.

Designed with reference to the surveys, information and reports listed: Ordnance Survey Promap, Licence number 100022432

James Kelly Architects Ltd t/a Solid Void – 16 Woolfenden Way, Wardle, OL12 9SS
Tel: 07949448088 – Email: solidvoid@outlook.com – Web: www.solidvoid.co.uk -
Company No. 08545034

Rev	Date	Description
-	27.09.22	First Issue - Extension

Dwn	Ckd	Drawn	JK
		Checked	JK
		Date	JUN 2022
		Scale @ A1	1 : 50

**Syke Farm, Rooley Moor
Road, OL12 6BN (2301)
Proposed Plans**

**FHH-SVA-ZZ-ZZ-DR-A-2016
REV -
PLANNING**

SOLIDVOID