


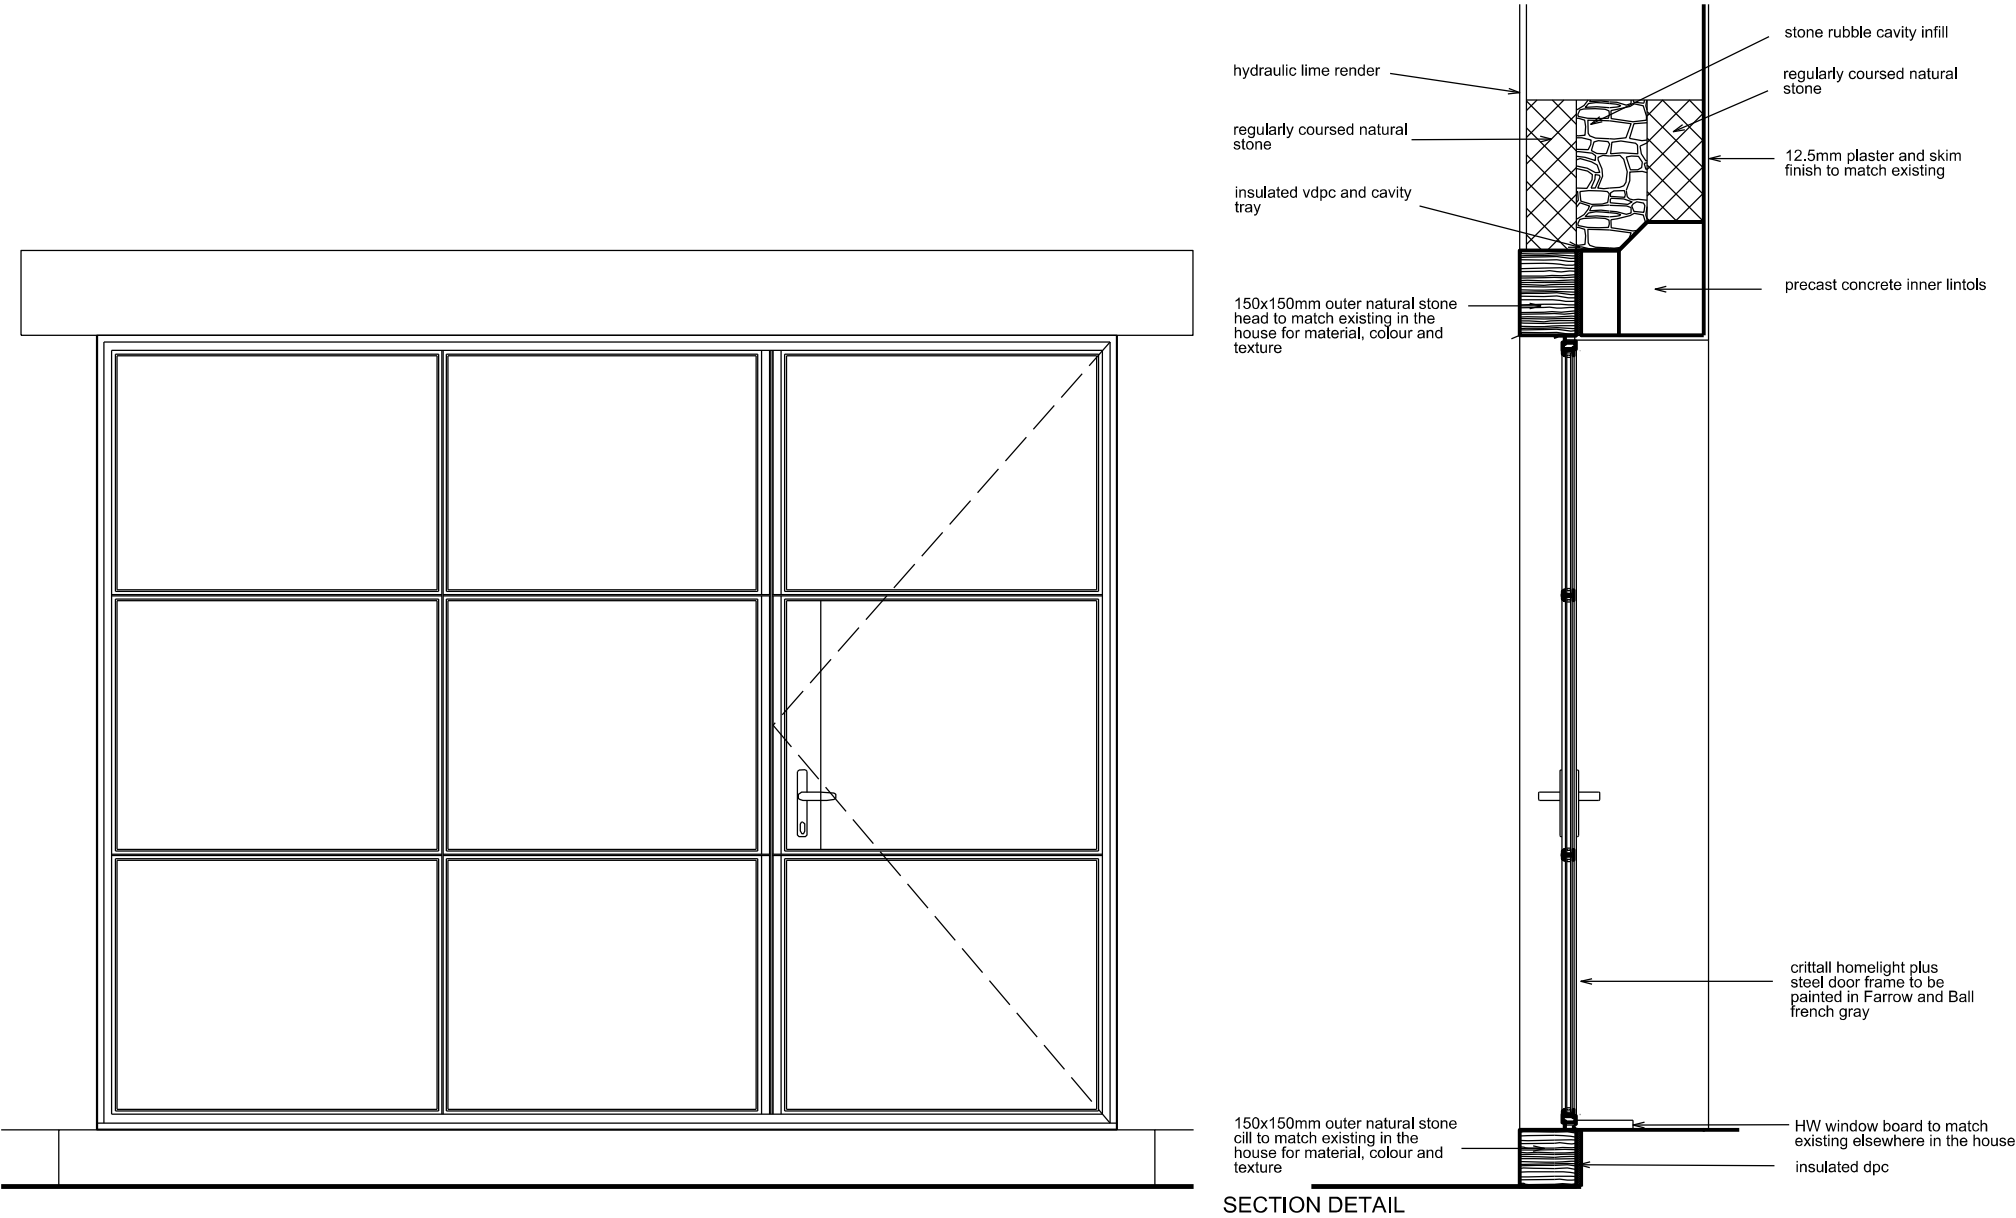

SECTION PLAN

