


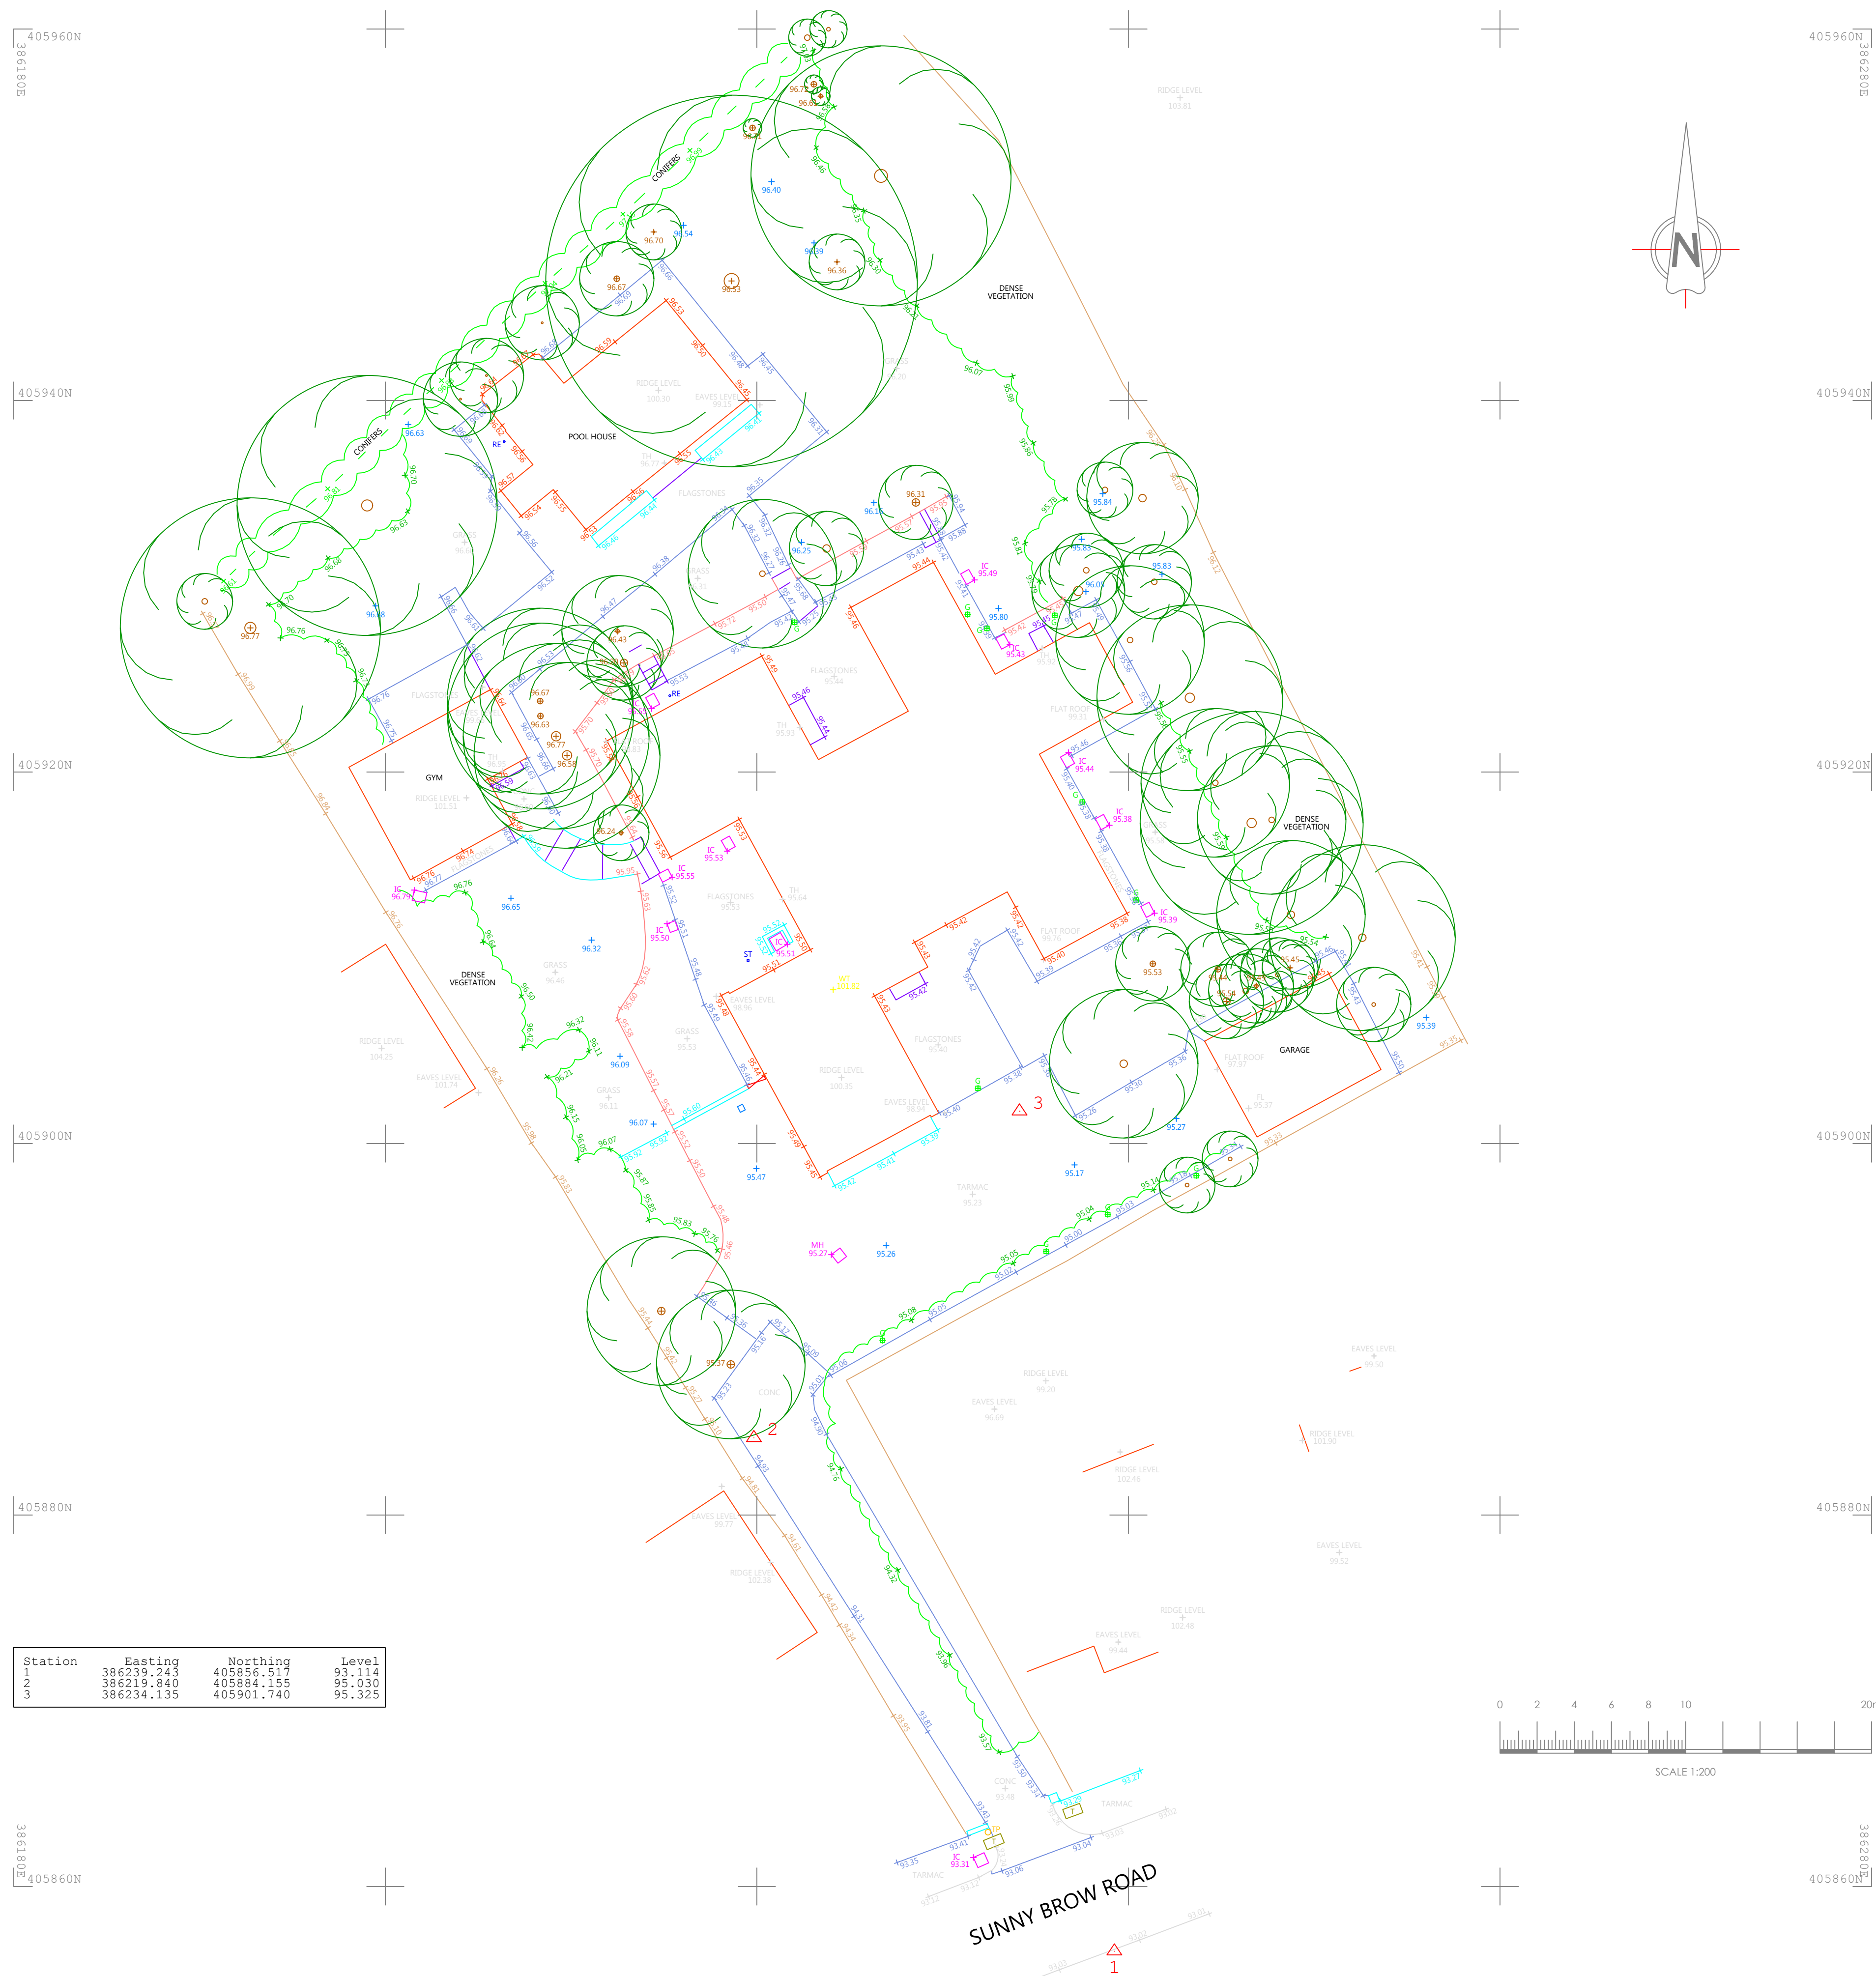

Abbreviations/Symbols (Measured Building Surveys):

|                                                                                     |                         |
|-------------------------------------------------------------------------------------|-------------------------|
| C:                                                                                  | Window Cill Height      |
| H:                                                                                  | Window Head Height      |
| BH:                                                                                 | Beam Height             |
| DH:                                                                                 | Door Height             |
| COL:                                                                                | Column                  |
| SVP:                                                                                | Soil Vent Pipe          |
| FL:                                                                                 | Floor Level             |
| TH:                                                                                 | Threshold Level         |
| 2.50                                                                                | Floor to Ceiling Height |
|  | Vaulted Ceiling         |

### Line types

 Hedge Lines  
 Drainage Runs  
 Overhead Electricity Cables  
 Overhead Telephone Cables

### Symbols

|                                                                                     |                 |                                                                                     |             |
|-------------------------------------------------------------------------------------|-----------------|-------------------------------------------------------------------------------------|-------------|
|  | Tree/Bush       |  | Glass House |
|  | Control Station |  | Osbn        |
|  | Borehole        |                                                                                     |             |
|  | Trial Hole      |                                                                                     |             |

Abbreviations (Topographic Survey):

|         |                                   |
|---------|-----------------------------------|
| ARCH:   | Arch Height                       |
| AV:     | Air Valve                         |
| BB:     | Bellows Beacon                    |
| BOX:    | Electricity Box, Cables Box, Etc. |
| BOL:    | Bollard                           |
| B/C:    | Broadcasting                      |
| BS:     | Bus Stop                          |
| BS/PL:  | Bus Stop / Lamp Post              |
| CB:     | Cable Television Chamber          |
| CCTV:   | Closed Circuit Television         |
| CL:     | Clear Light                       |
| CP:     | Catch Pit                         |
| ER:     | Earth Road                        |
| EC:     | Electricity Inspection Chamber    |
| EP:     | Electricity Pole                  |
| FR:     | Fire Hydrant                      |
| FP:     | Flag Pole                         |
| GV:     | Gas Valve                         |
| G:      | Gully                             |
| IC:     | Inspection Chamber                |
| LP:     | Lamp Post                         |
| KO:     | Kerb Outlet                       |
| LB:     | Lamp Post                         |
| LB:     | Letter Box                        |
| LC:     | Lighting Column                   |
| MAK:    | Marker                            |
| MH:     | Manhole                           |
| MP:     | Mooting Point                     |
| MS:     | Mill Stone                        |
| NMX:    | Nyctex Inspection Chamber         |
| O/H:    | Over Hang                         |
| P:      | Post                              |
| PO/C:   | Post Office Inspection Chamber    |
| R/S:    | Road Sign                         |
| BS:     | Roadside Bye                      |
| S/P:    | Retaining Wall                    |
| SNP:    | Sign Post                         |
| SNP:    | Sign Name Plate                   |
| ST:     | Street                            |
| SV:     | Stop Valve                        |
| TCB:    | Television Inspection Chamber     |
| TS:     | Telephone Call Box                |
| TH:     | Threshold Level                   |
| TL:     | Traffic Light                     |
| TP:     | Telegraph Pole                    |
| TROUGH: | Trough                            |
| W/O:    | Water Outlet                      |
| W:      | Water Meter                       |

Fence Descriptions:

|            |                 |
|------------|-----------------|
| B/W:       | Barbed Wire     |
| C/B:       | Close Boarded   |
| C/BARRIER: | Crash Barrier   |
| C/L:       | Chain Link      |
| C/P:       | Chestnut Paling |
| C/I:       | Corrugated Iron |
| I/R:       | Iron Railing    |
| MISC:      | Miscellaneous   |
| P/R:       | Post & Rail     |
| P/W:       | Post & Wire     |
| P/C:       | Post & Chain    |
| S/PAL:     | Steel Palisade  |
| W/M:       | Wire Mesh       |

Survey Notes:

Coordinates and Levels related to Ordnance Survey Datum - GPS OSG836

| Revision | Date | Description |
|----------|------|-------------|
|          |      |             |
|          |      |             |
|          |      |             |
|          |      |             |



Chris Partington Land Surveyors

44a Green Lane

Sale

Cheshire  
1422-588

t: 0161 976 1194

www.cpls.co.uk e:survey@cpls.co.uk

Client

Michael Leary

Project

Linkside, Sunny Brow Road, Middleton  
Site Survey

|             |       |             |      |      |          |
|-------------|-------|-------------|------|------|----------|
| Scale       | 1:200 | Surveyed By | J C  | Date | 14.07.22 |
| Drawing No. |       | Checked By  | CPLS | Date | 15.07.22 |
| 140722JC-01 |       | Drawn By    | J C  | Date | 15.07.22 |