


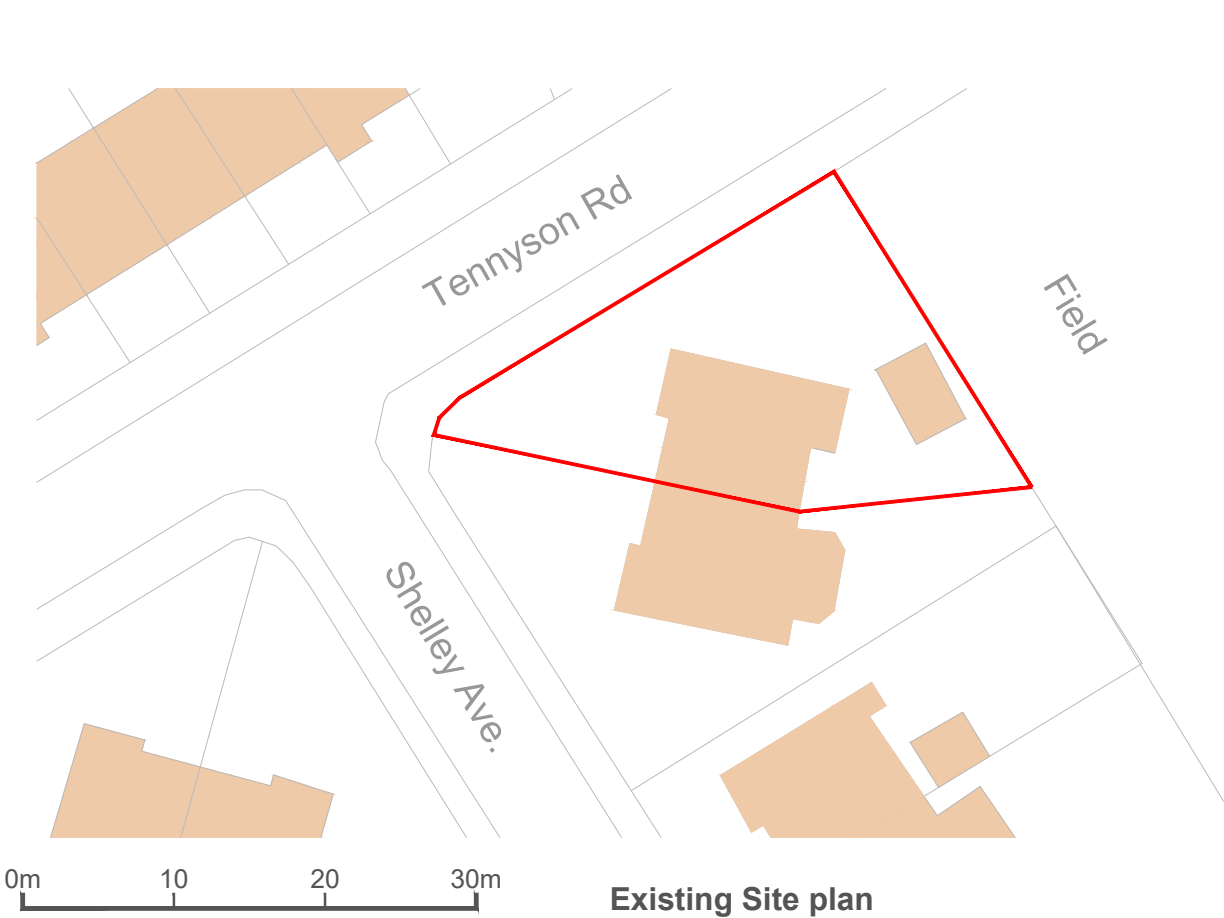

ARCHITECTURE

New York Street, Manchester, M1 4BT.
www.m1architecture.co.uk
Telephone: 0330 311 9695

Dormer Loft conversion

114 Tennyson Rd

2425

S1.

Site Plan 1:500@A3
Existing and Proposed




Rear Elevation


Side Elevation

Front Elevation


Side Elevation

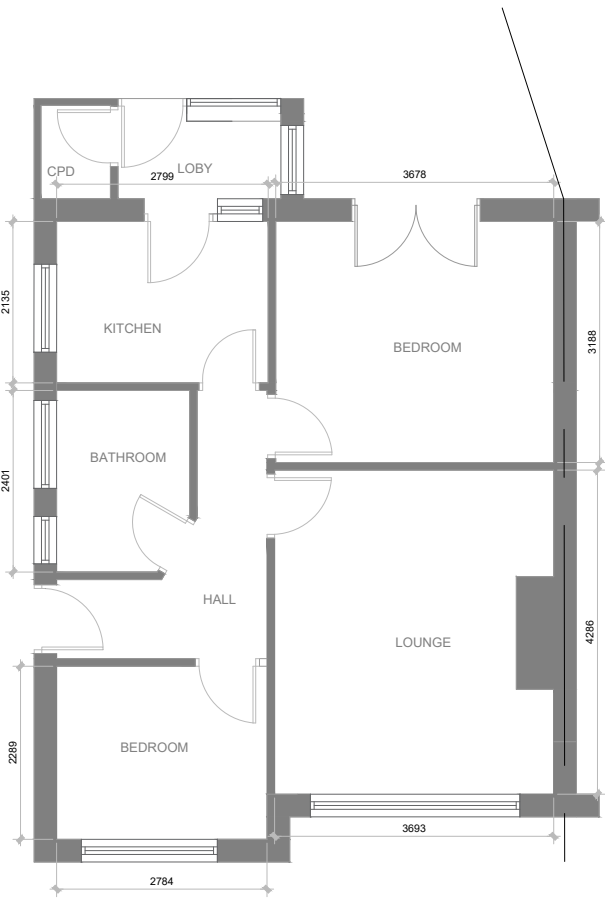


Ground floor

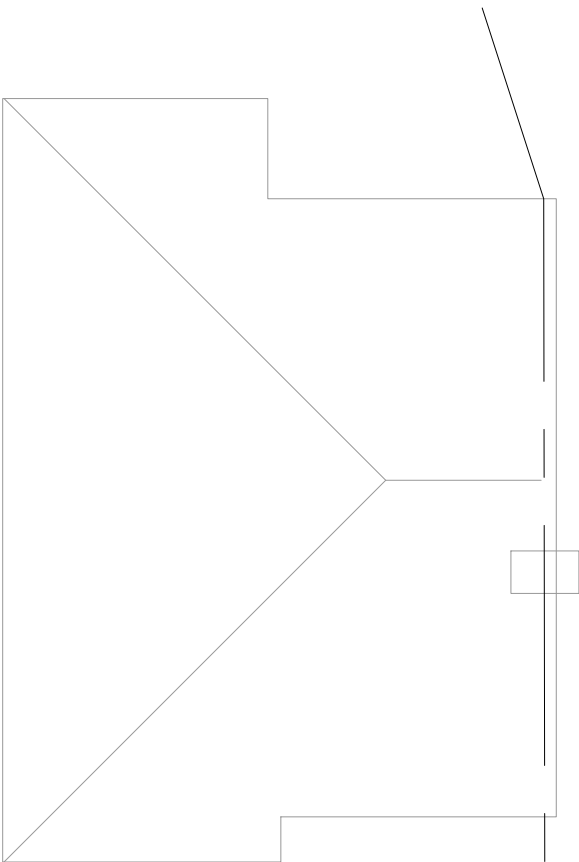

Roof plan

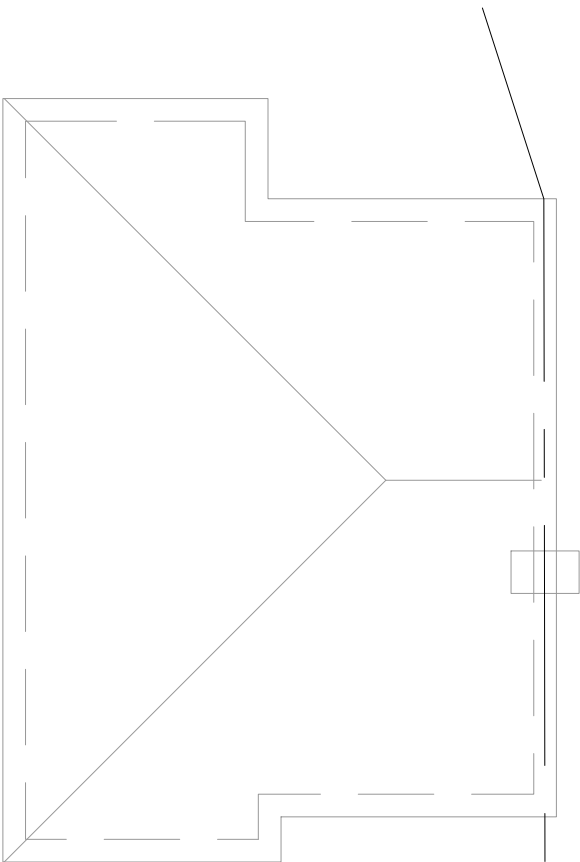

Roof structure

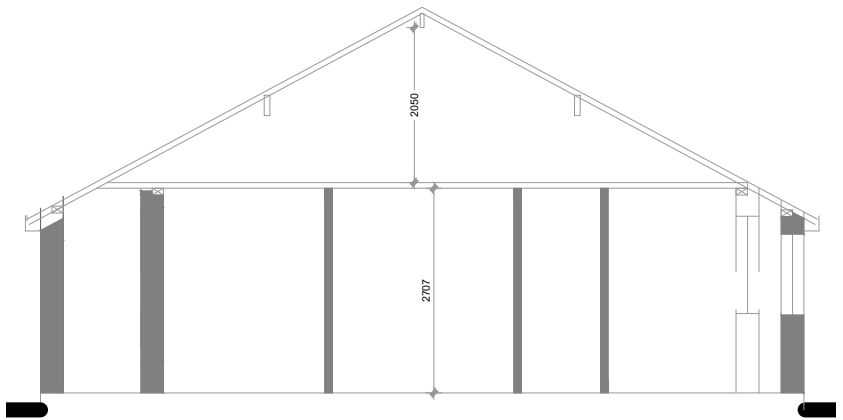

General Section



ARCHITECTURE

New York Street, Manchester, M1 4BT.
www.m1architecture.co.uk
Telephone: 0330 311 9695

Dormer Loft conversion

2425






01.

114 Tennyson Rd

Floor Plans & Elevations

1:100@A3

Existing

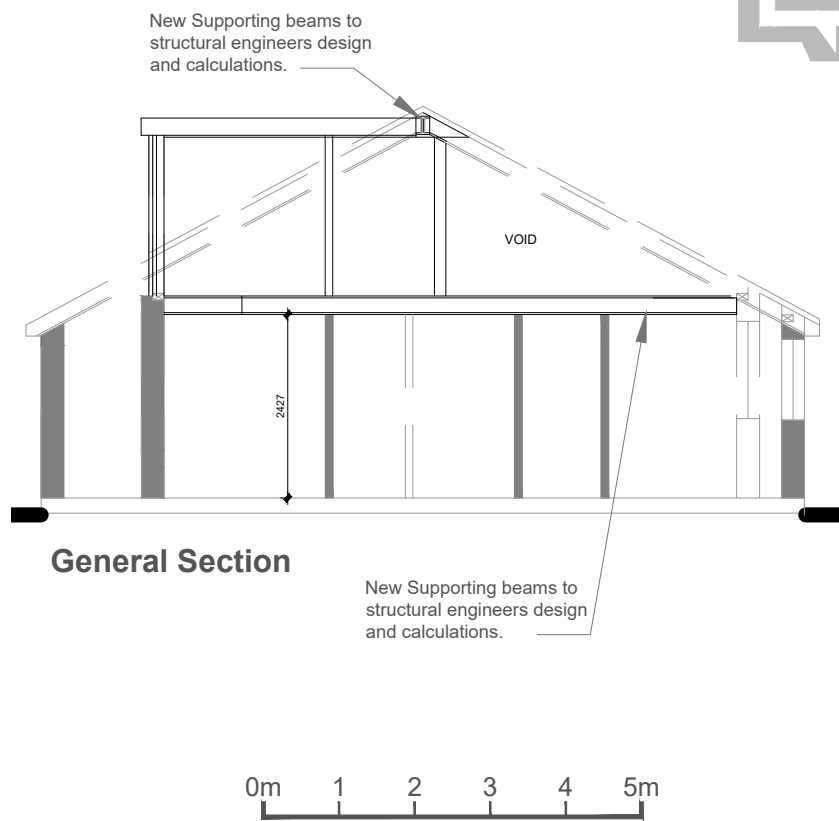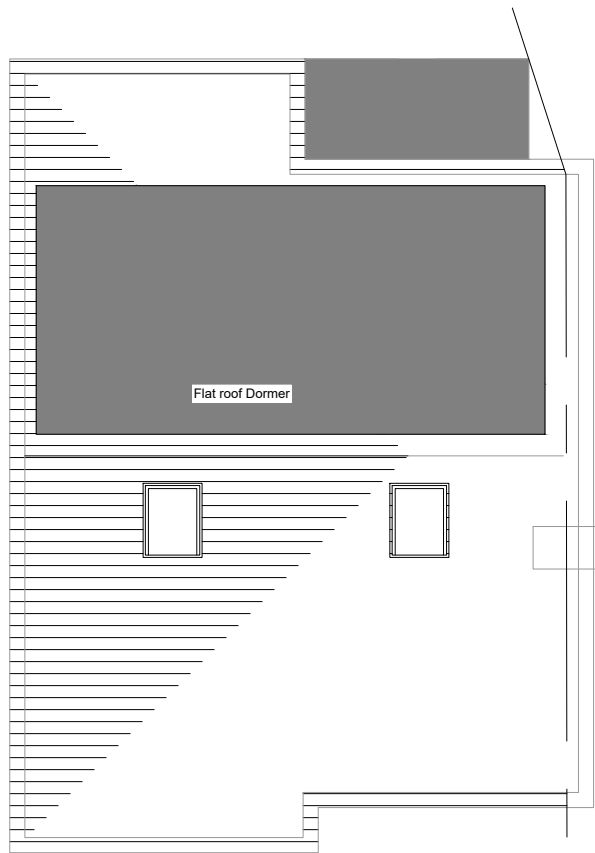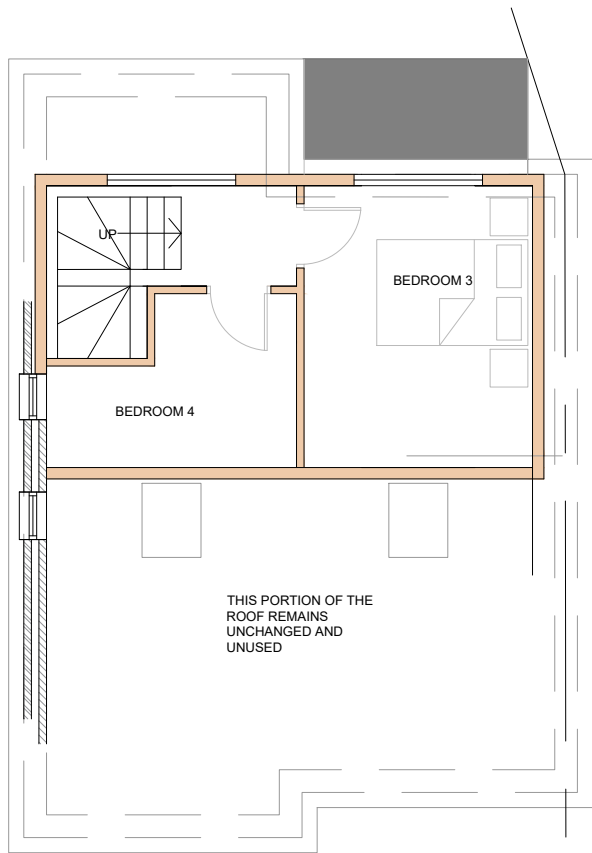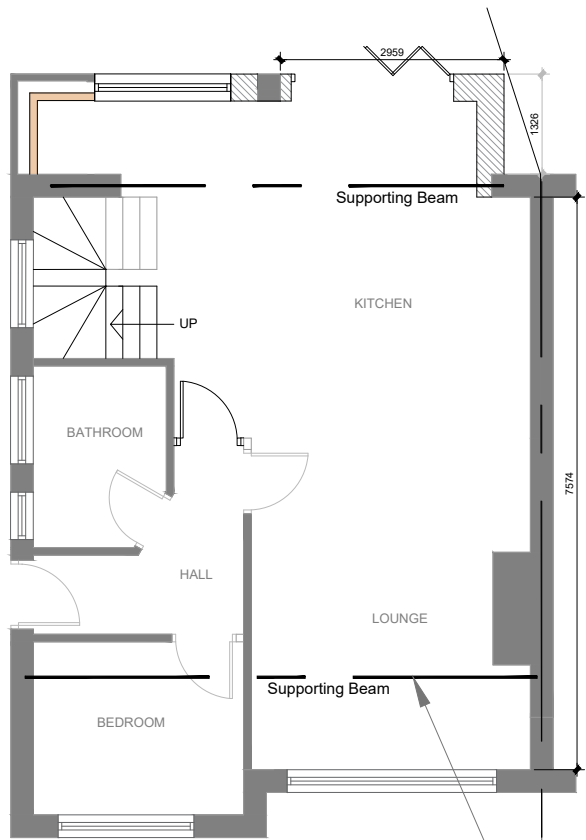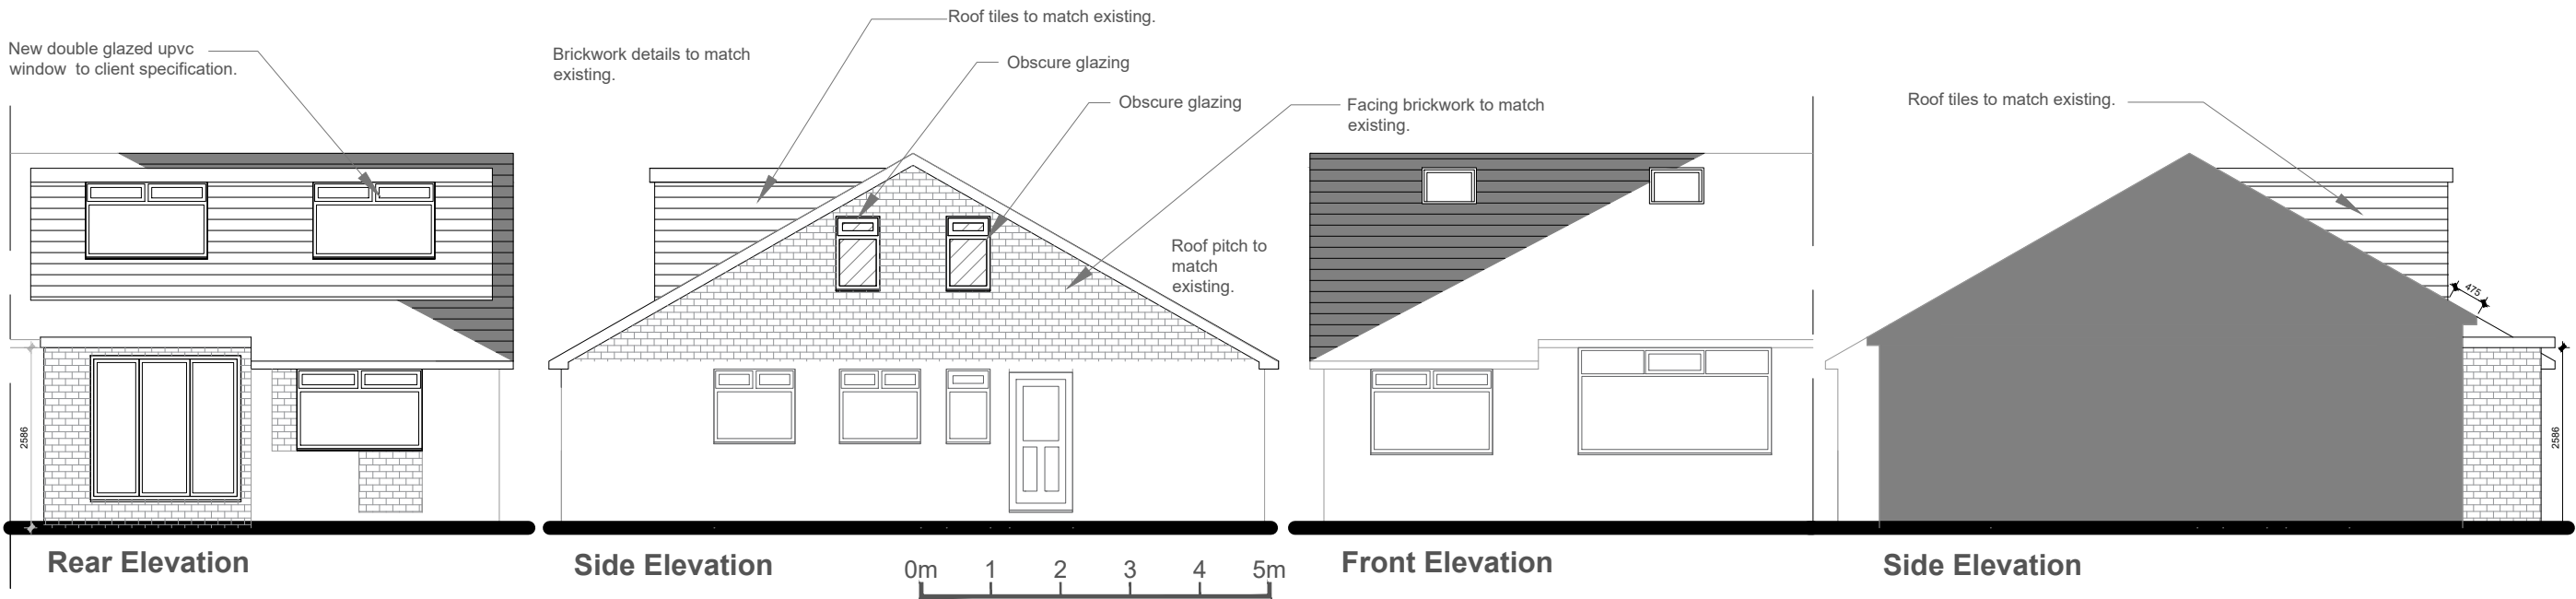

1:100@A3
Proposed

Floor Plans & Elevations

ARCHITECTURE

New York Street, Manchester, M1 4BT.
www.m1architecture.co.uk
Telephone: 0330 311 9695

Dormer Loft conversion

114 Tennyson Rd

2425

02.