
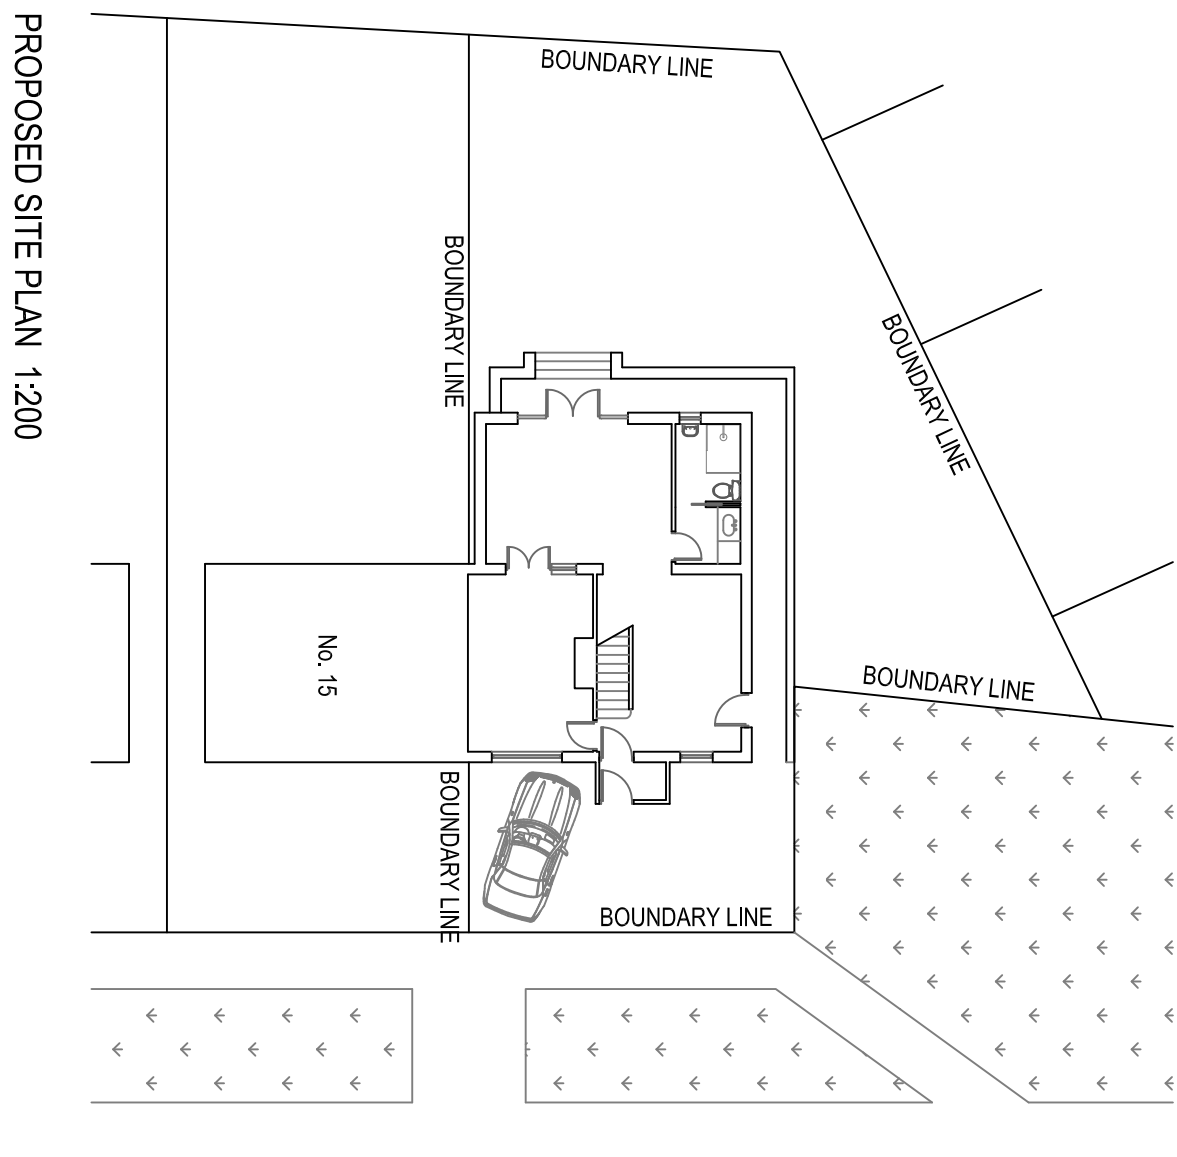
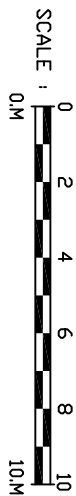
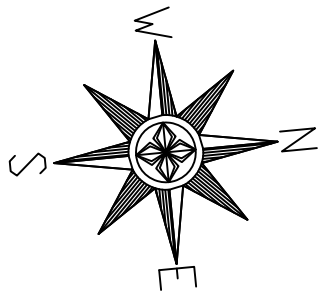
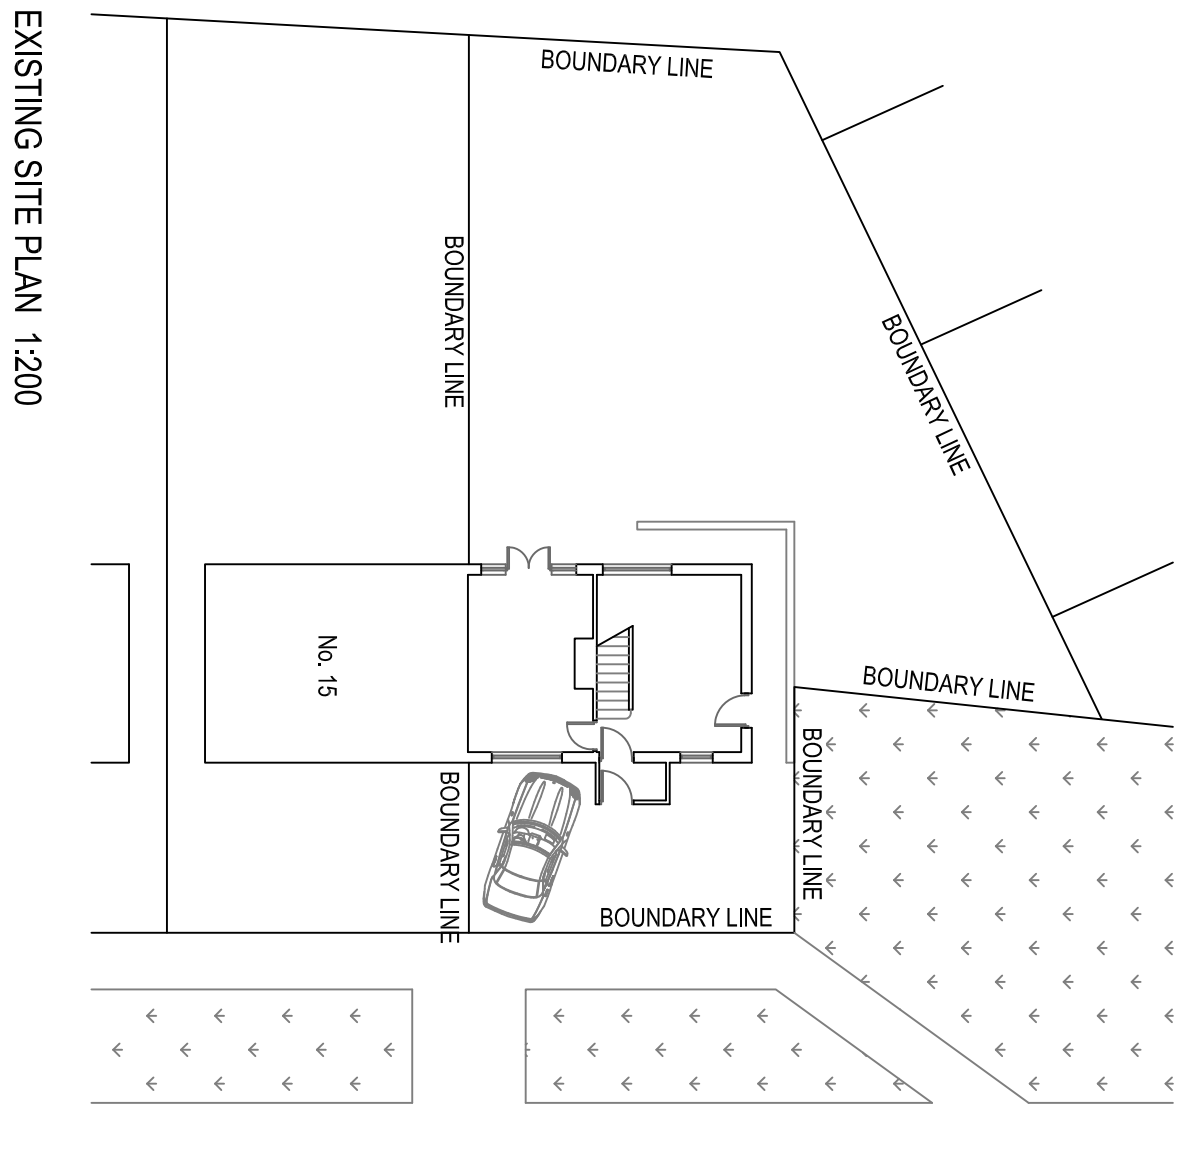
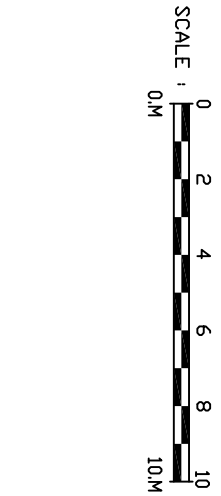
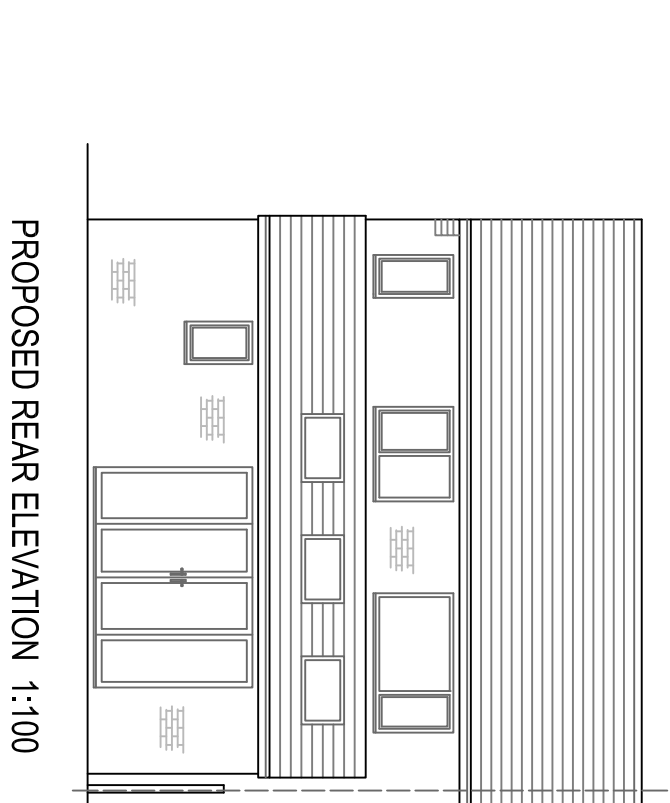
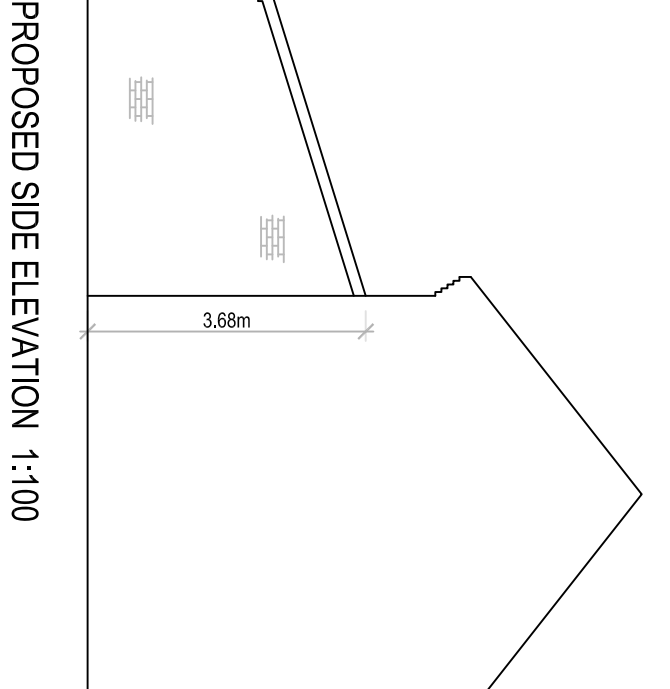
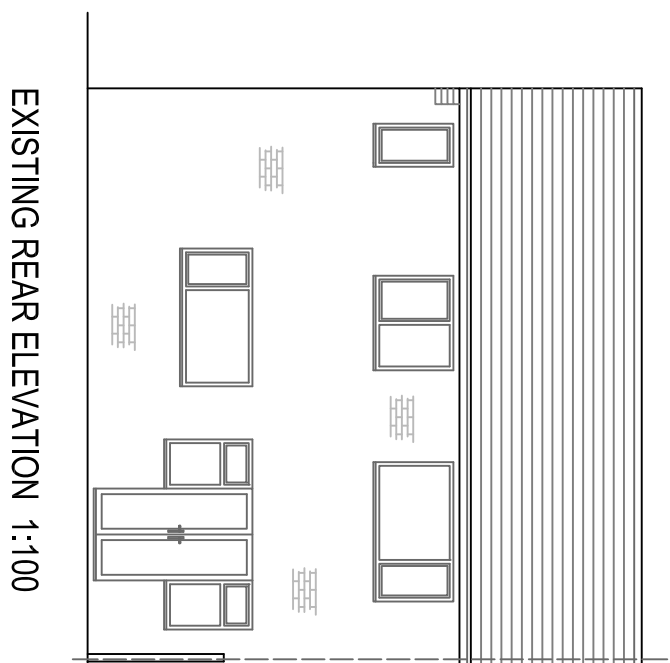
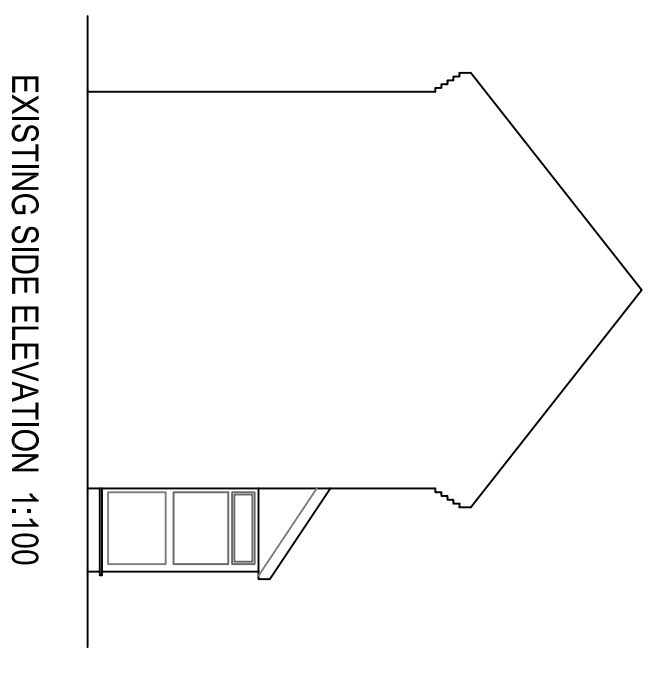
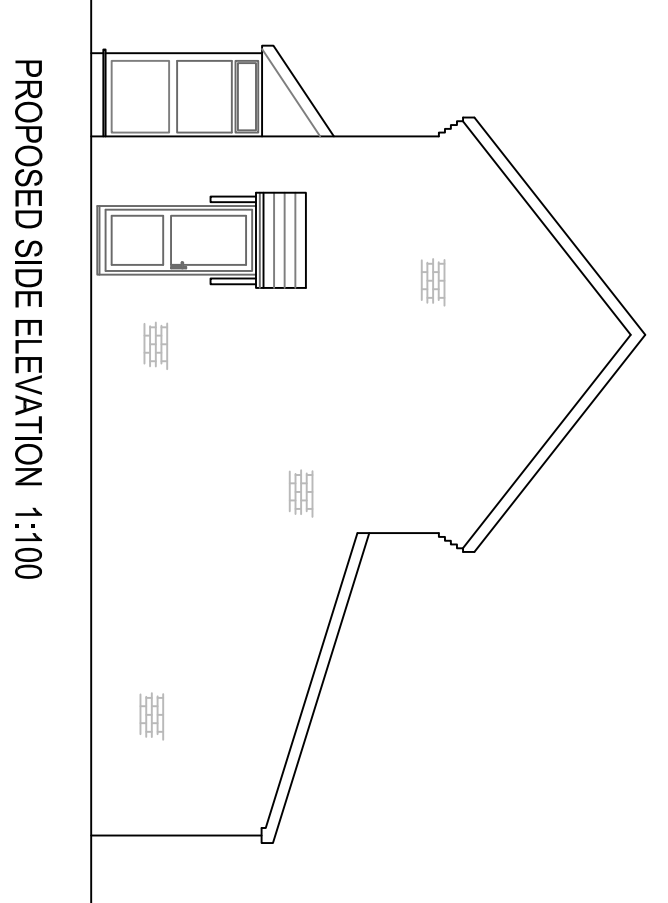
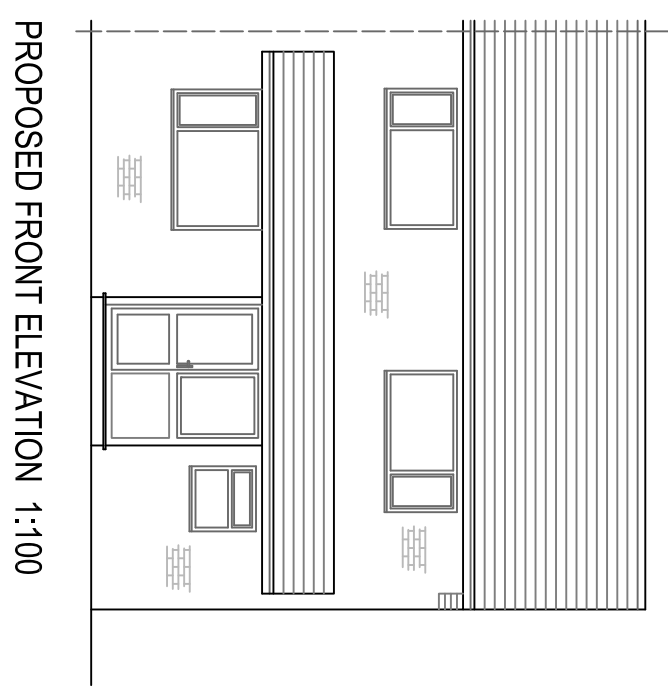
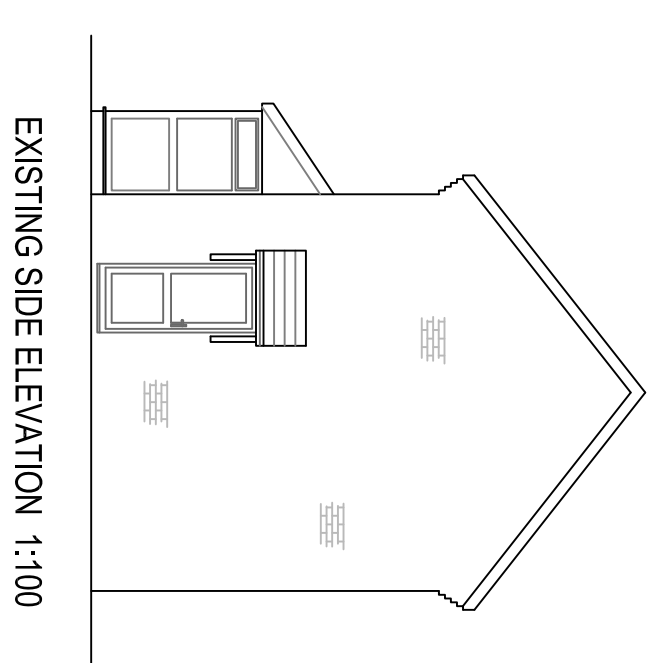
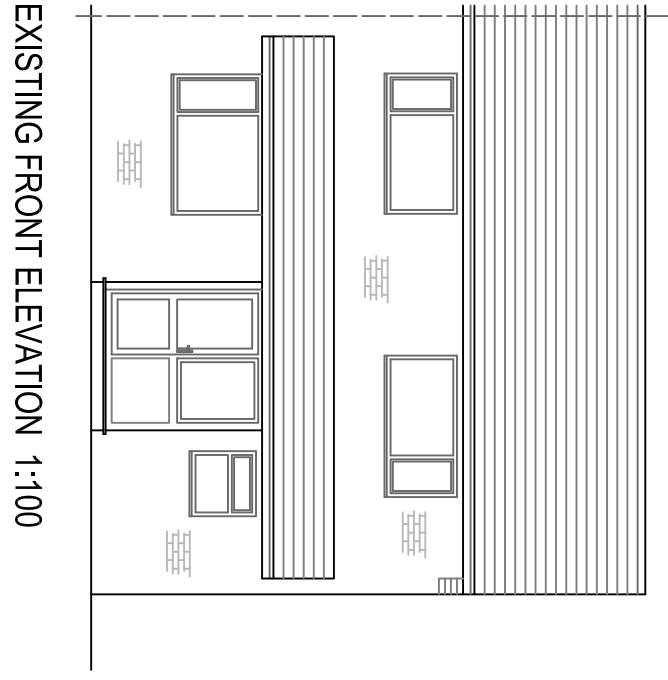
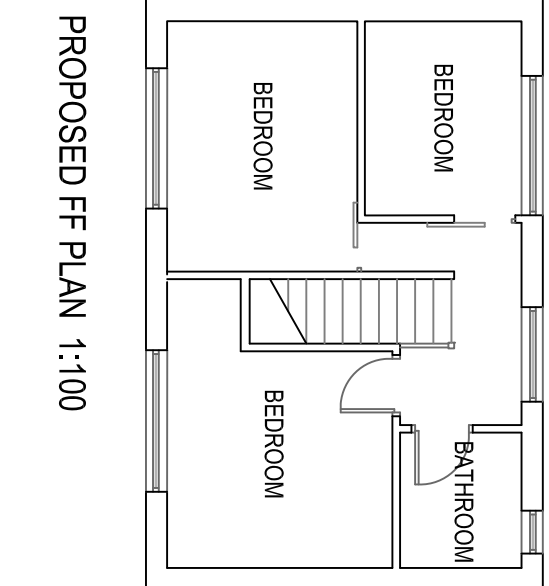
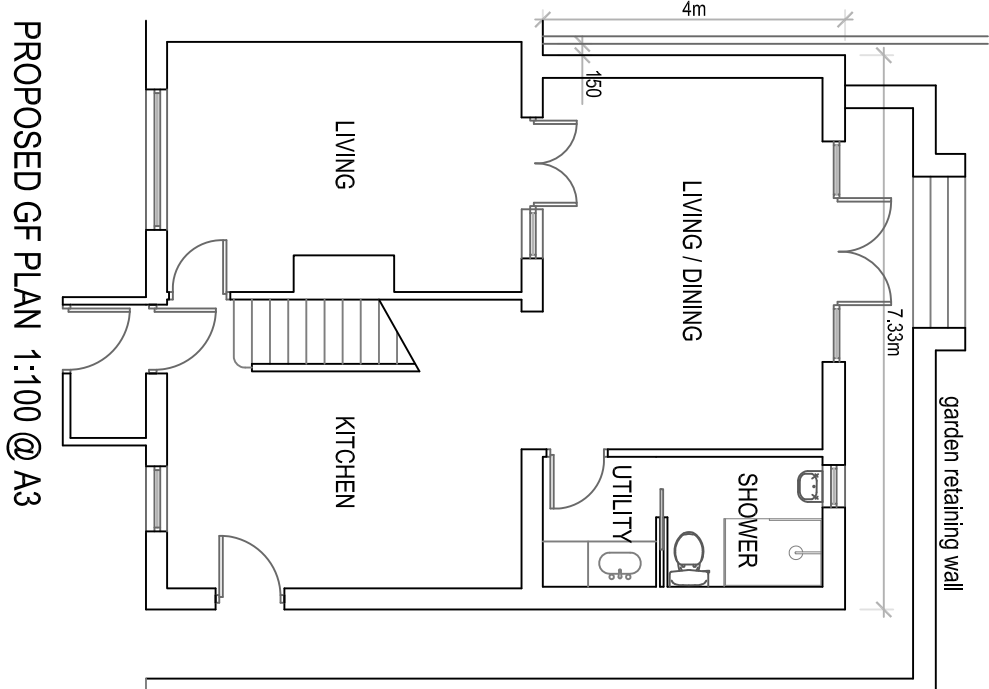
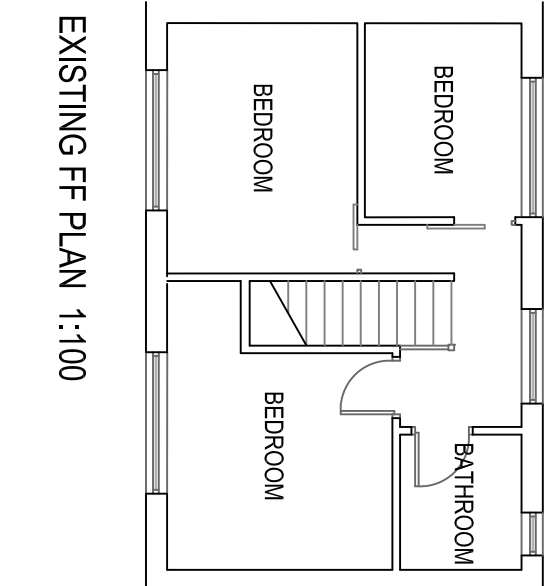


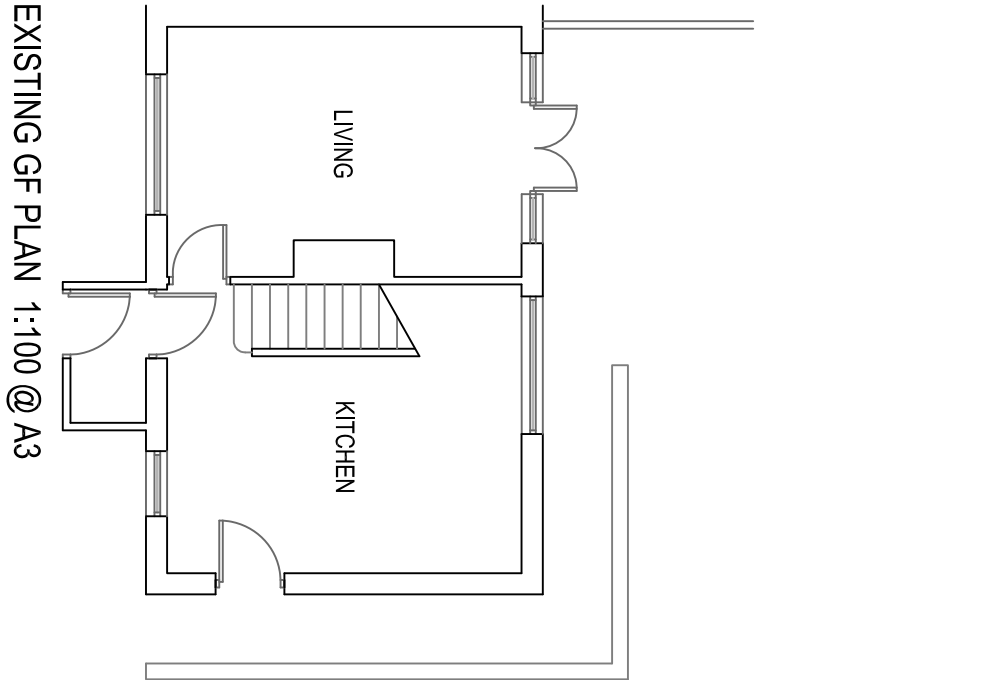

SINGLE STOREY REAR EXTENSION

17 Selby Road
Middleton
M24 6ES

Existing & Proposed Plans
& Elevations

Drawn: CDW/
Scale: 1:200 & 100 @ A1
Date: February 2023

2828_MID_01_Planning

CDWP
CD Wilkinson Plans

tel: 07967 522401 email: chris@cdwilkinsonplans.co.uk
5 Highmeadow, Manchester, M26 1YN