


DO NOT SCALE

KEY:
SITE BOUNDARY
DIRECTION OF FLOW

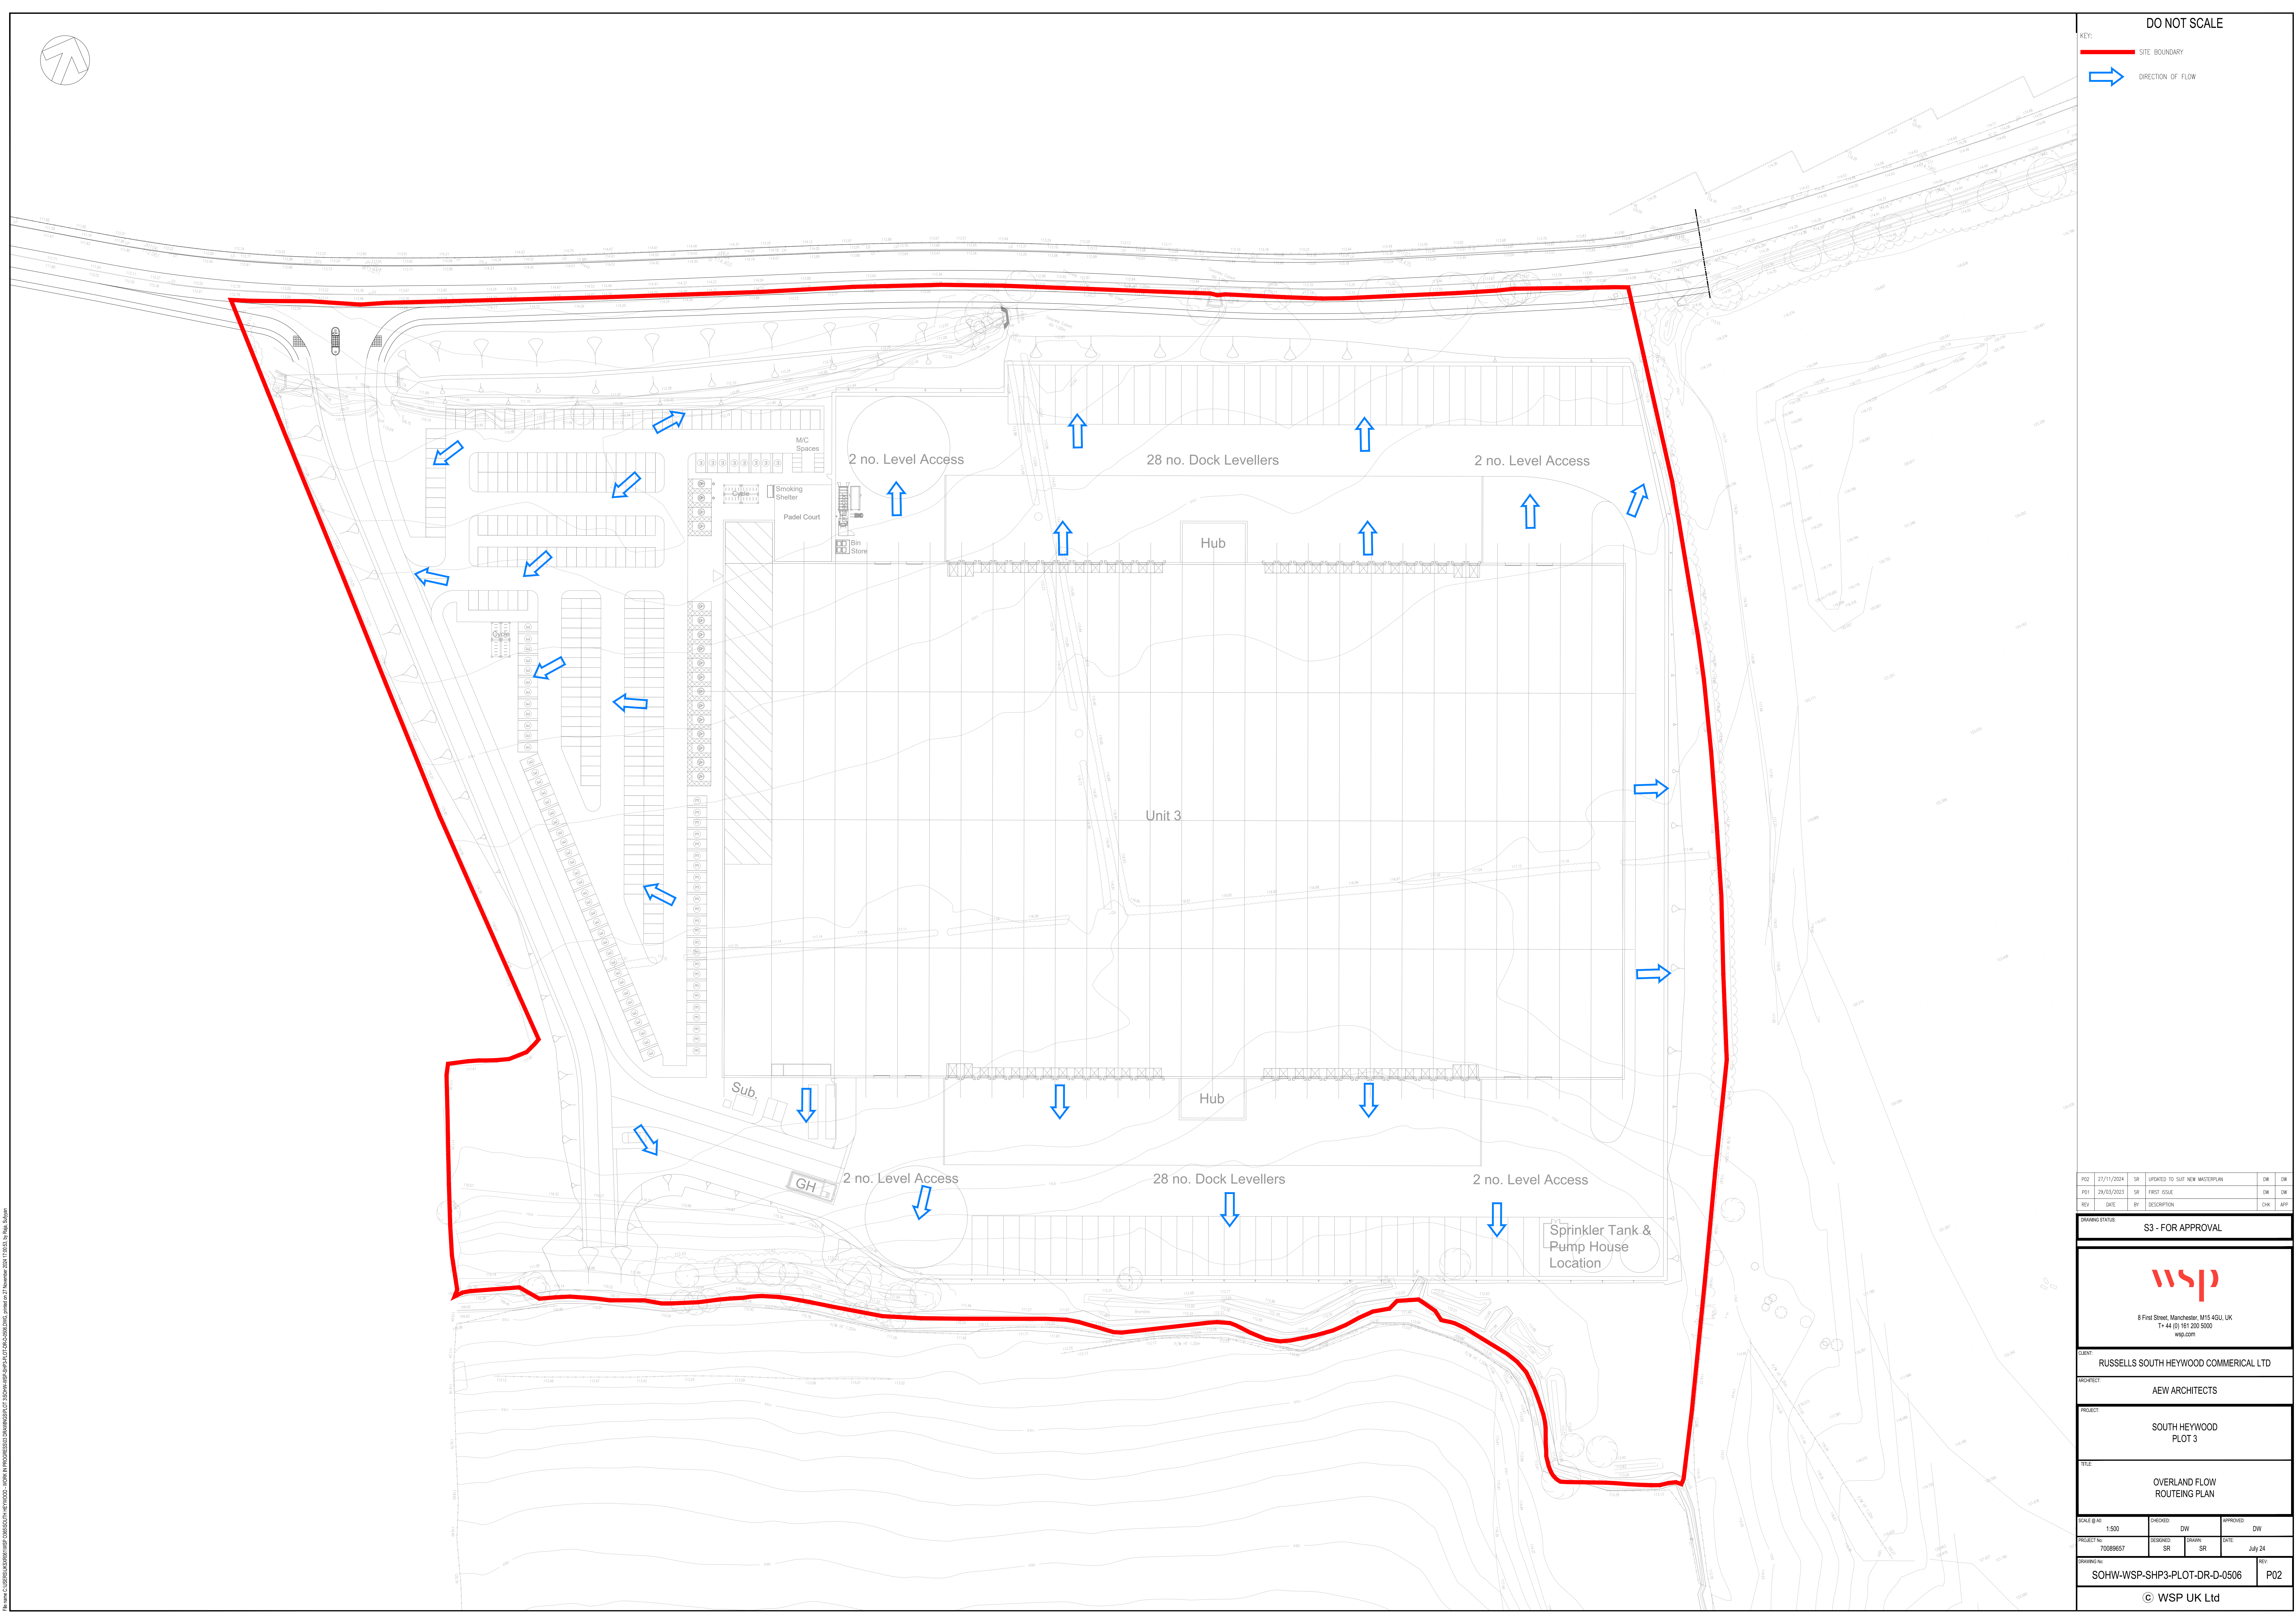

PROJ	27/11/2024	SR	UPDATED TO SUIT NEW MASTERPLAN	DW	DW
PS1	29/03/2023	SR	FIRST ISSUE	DW	DW
REV	DATE	BY	DESCRIPTION	CHK	APP

DRAWING STATUS: S3 - FOR APPROVAL



8 First Street, Manchester, M15 4GU, UK
T: +44 (0) 161 200 5000
wsp.com

CLIENT: RUSSELLS SOUTH HEYWOOD COMMERCIAL LTD

ARCHITECT: AEW ARCHITECTS

PROJECT: SOUTH HEYWOOD PLOT 3

TITLE: OVERLAND FLOW ROUTING PLAN

SCALE @ A3:	1:500	CHECKED:	DW	APPROVED:	DW
PROJECT No:	70009657	DRAWN:	SR	DATE:	July 24

DRAWING No: SOHW-WSP-SHP3-PLOT-DR-D-0506 P02

© WSP UK Ltd