


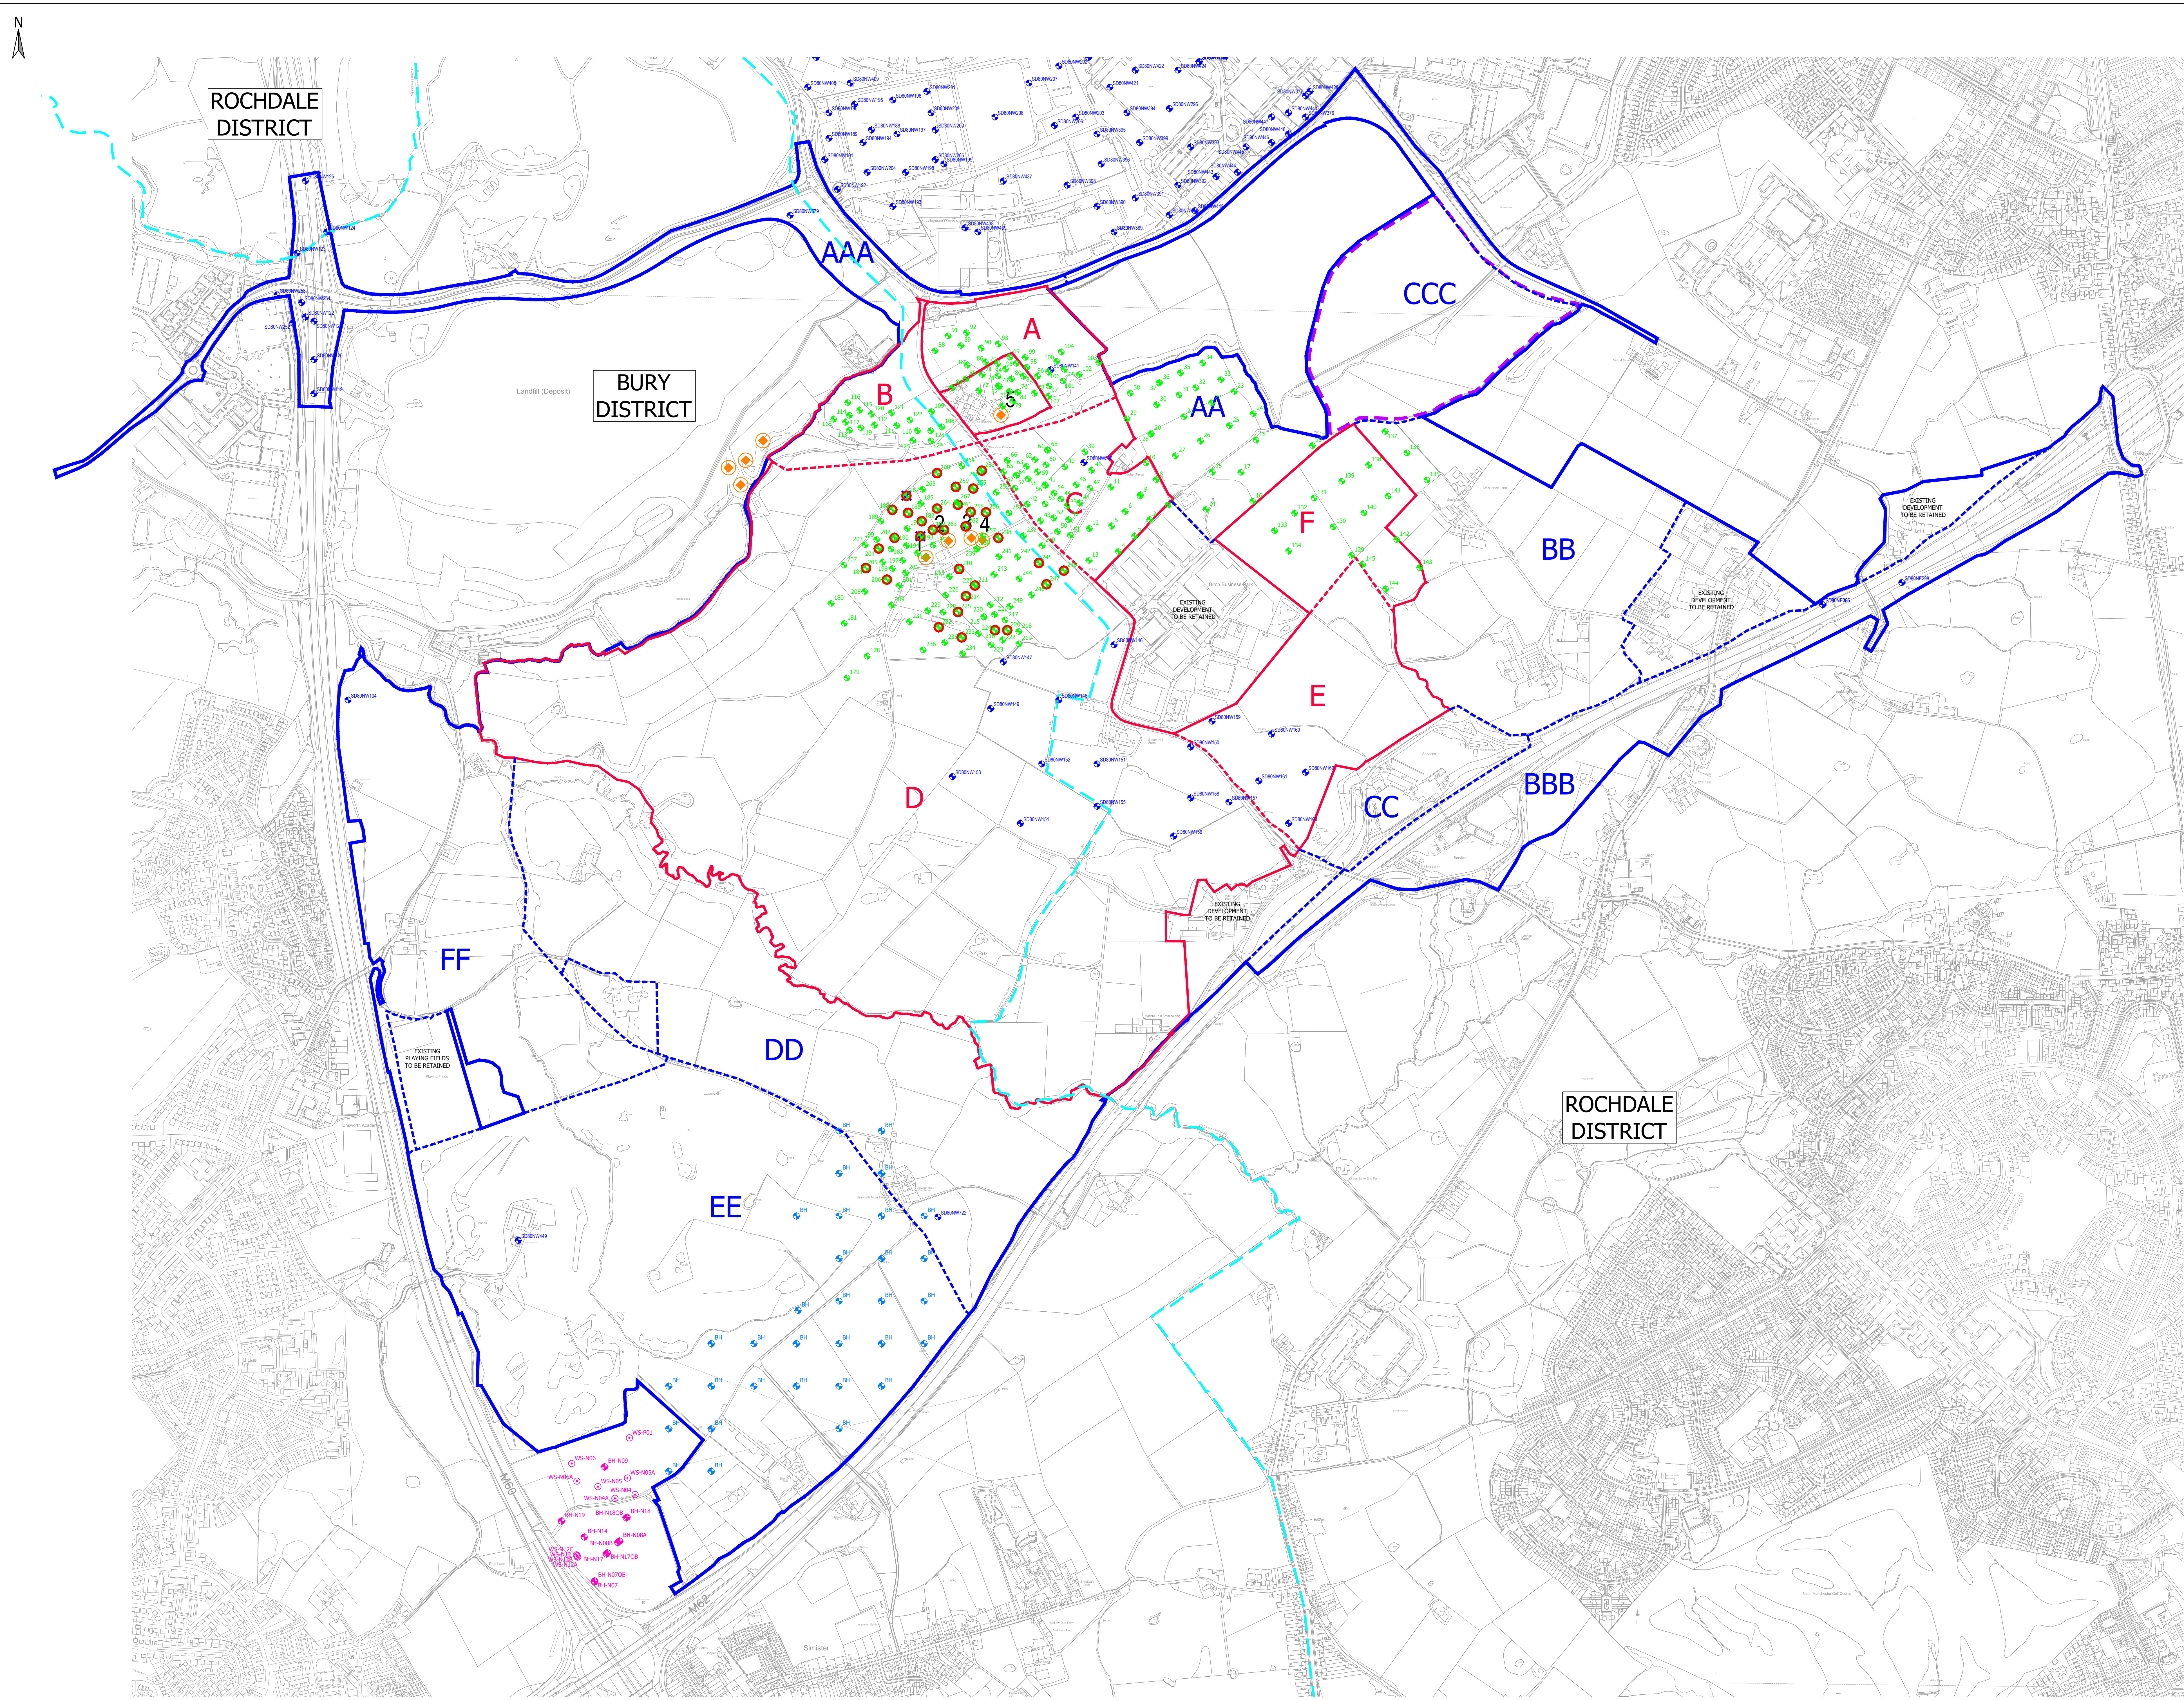

KEY

PROJECT FOR ASSESSMENT

PROJECT FOR ASSESSMENT PLOTS

PROPOSED SCHEME

PROPOSED SCHEME PLOTS

DISTRICT BOUNDARY

SOUTH HEYWOOD AREA

BGS BOREHOLES

BGS ARCHIVE RECORDS PILSWORTH OPENCAST BOREHOLES

BOREHOLE COLLAPSED

BOREHOLE STONED UP

COAL AUTHORITY INDICATED MINESHAFT - EXACT LOCATION / BACKFILL UNKNOWN

HISTORICAL PEAT INVESTIGATIONS

CCG INVESTIGATION 2023

WINDOW SAMPLE (3m bgl)

IAN FARMERS INVESTIGATION 2021

BOREHOLE

WINDOW SAMPLE

NOTE

NUMEROUS PHASES OF INVESTIGATION HAVE BEEN UNDERTAKEN IN THE SOUTH HEYWOOD AREA. THIS AREA IS COVERED BY A SEPARATE PLANNING APPLICATION.

FOR INFORMATION ONLY

PROJECT FOR ASSESSMENT BOUNDARY AND PROPOSED INVESTIGATIONS ADDED		29.11.24	CM	NB	PG
SCHEME BOUNDARY ADDED, HISTORICAL PEAT INVESTIGATIONS ADDED		11.09.24	CM	NB	PG
SITE BOUNDARY UPDATED		01.08.24	CM	NB	PG
FIRST ISSUE		01.08.24	CM	NB	PG

Issued Office
Tetra Tech Leeds
3 Sovereign Square, Sovereign Street,
Leeds, United Kingdom, LS1 4ER
Tel: +44 (0)11 3278 7111
www.tetratetechnology.com

NORTHERN GATEWAY
DEVELOPMENT VEHICLE

Project Name
NORTHERN GATEWAY

Sheet Title
FIGURE 13.4 HISTORICAL BOREHOLE LOCATION PLAN
Date
APRIL 2025

Project Reference									
N/A									
TTE Project Number	Drawn By	Date	Checked By	Date	Approved By	Date	Scale @ A0	Status	
B048805	CM	01.08.24	NB	01.08.24	PG	01.08.24	1:5,000	50	
Client Project Number	Originator	Function	Specialist	Form	Role	Number	Revision		
B048805	TTE	00	XX	DR	U	1004	03		

0 50 100 150 200 250m
SCALE 1:5000

© Copyright Tetra Tech TTE-INT-01