


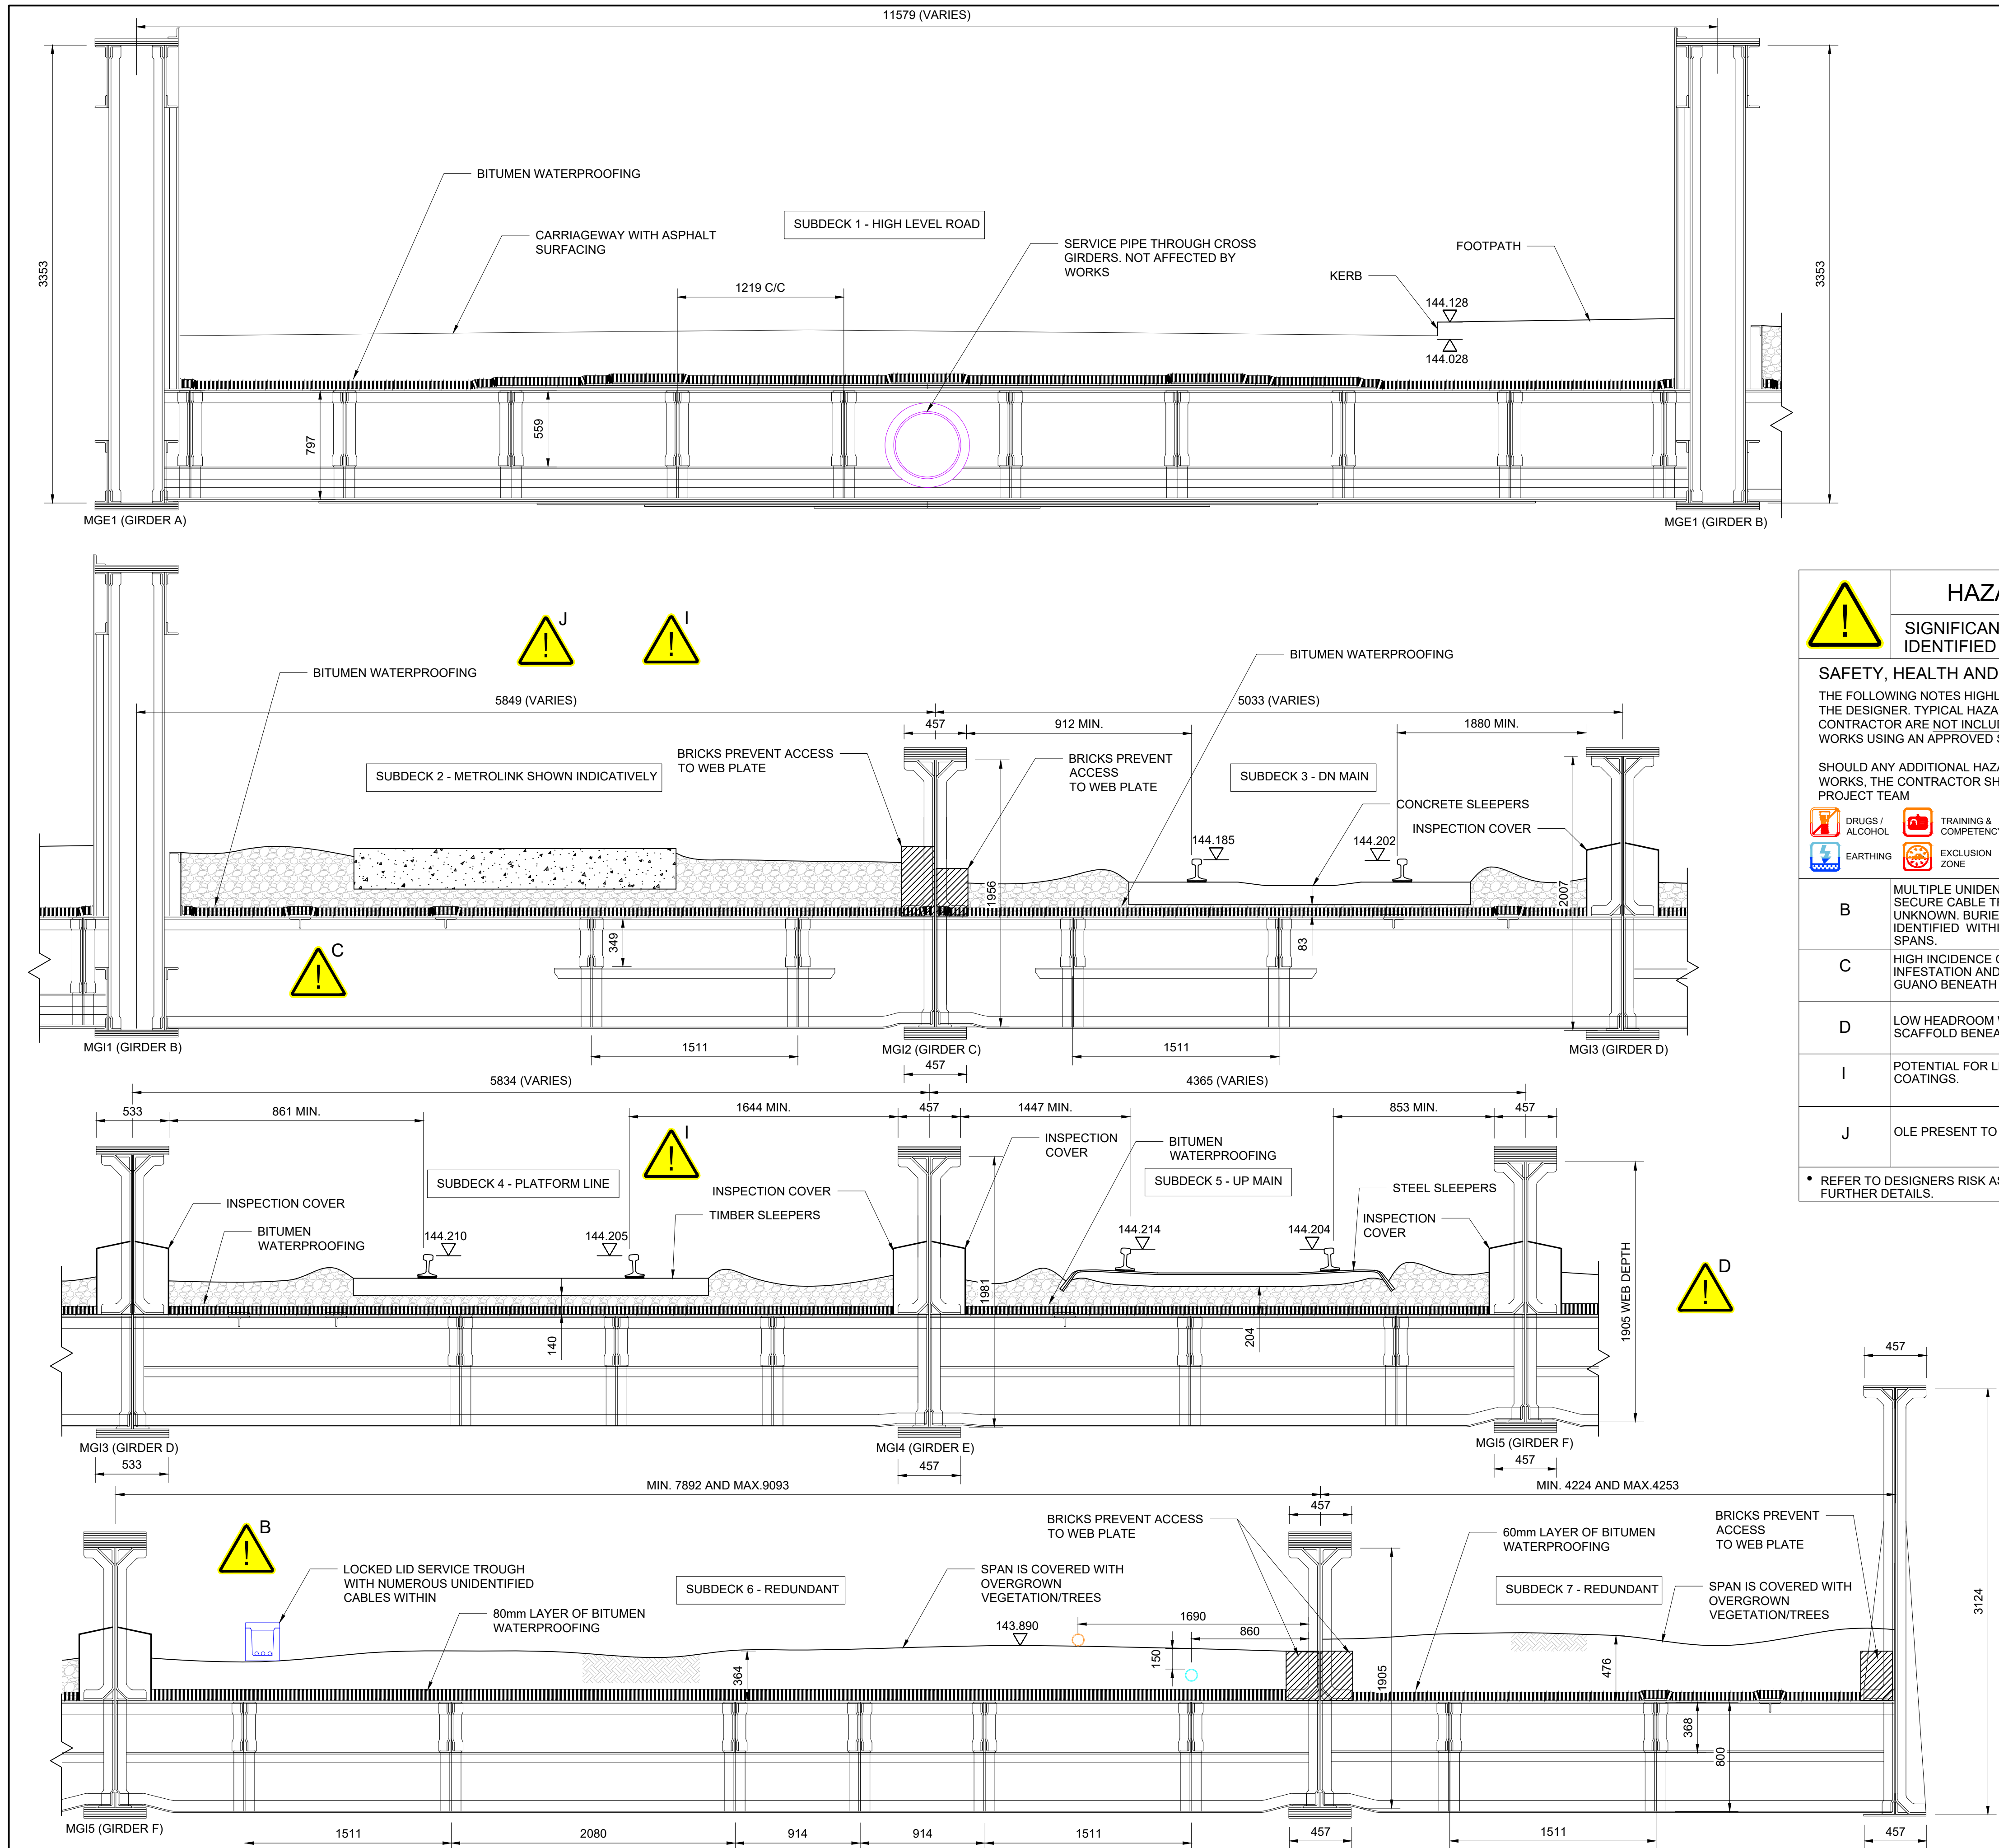

A SECTION
000005 SCALE: 1:25

HAZARD SUMMARY TABLE	
! SIGNIFICANT DESIGNER'S IDENTIFIED HAZARDS	LIFE SAVING RULES
SAFETY, HEALTH AND ENVIRONMENTAL INFORMATION THE FOLLOWING NOTES HIGHLIGHT SIGNIFICANT RESIDUAL HAZARD IDENTIFIED BY THE DESIGNER. TYPICAL HAZARDS THAT SHOULD BE IDENTIFIED BY A COMPETENT CONTRACTOR ARE NOT INCLUDED. THE CONTRACTOR SHALL CARRY OUT THE WORKS USING AN APPROVED SAFE SYSTEM OF WORK. SHOULD ANY ADDITIONAL HAZARDS BE IDENTIFIED DURING THE COURSE OF THE WORKS, THE CONTRACTOR SHALL NOTIFY ALL RELEVANT MEMBERS OF THE PROJECT TEAM	
DRUGS / ALCOHOL EARTHING	TRAINING & COMPETENCY EXCLUSION ZONE
NO MOBILE PHONES PLANS AND PERMITS	CORRECT EQUIPMENT SAFETY HARNESS AT HEIGHT
OBEY DRIVING RULES ISOLATION	
B MULTIPLE UNIDENTIFIED CABLES IN SECURE CABLE TROUGH, CABLE SLACK UNKNOWN. BURIED SERVICES IDENTIFIED WITHIN REDUNDANT SPANS.	
C HIGH INCIDENCE OF PIGEON INFESTATION AND RESULTANT PIGEON GUANO BENEATH STRUCTURE	
D LOW HEADROOM WHEN WORKING FROM SCAFFOLD BENEATH STRUCTURE	
I POTENTIAL FOR LEAD IN EXISTING COATINGS.	
J OLE PRESENT TO METROLINK	
* REFER TO DESIGNERS RISK ASSESSMENT 10047371-ARC-10-XX-RP-CE-000002 FOR FURTHER DETAILS.	

- NOTES:**
- ALL DIMENSIONS ARE SHOWN IN MILLIMETRES UNLESS NOTED OTHERWISE, ALL LEVELS ARE SHOWN IN METRES AOD UNLESS NOTED OTHERWISE.
 - THIS DRAWING IS PRODUCED BASED ON TOPOGRAPHICAL SURVEY UNDERTAKEN BY PBH SURVEYS IN OCTOBER 2021 ON BEHALF OF ARCADIS CONSULTING (UK) LTD AND AVAILABLE NETWORK RAIL ARCHIVE INFORMATION. REFER TO TOPO SURVEY REPORT FOR CONTROL STATION COORDINATES AND WITNESS DIAGRAMS.
 - ALL LEVELS AND DIMENSIONS ARE TO BE CHECKED ON SITE PRIOR TO COMMENCING WORKS.
 - KNOWN SERVICE TROUGHS SHOWN ON SECTION, BURIED SERVICES INVESTIGATIONS ON TOP OF REDUNDANT SPANS YET TO BE COMPLETED.

- LEGEND**
- UNKNOWN SERVICE NOT AFFECTED BY WORKS
 - LOCKED LID CABLE TROUGH
 - 40mm DIA STEEL PIPE ABOVE GROUND (ASSUMED REDUNDANT WATER FEED)
 - 40MM DIA BURIED STEEL PIPE (ASSUMED REDUNDANT WATER FEED)

B02	01-12-22	FORM G FOR APPROVAL	GF	MB	RP
B01	14-11-22	FORM G FOR APPROVAL	GF	MB	RP
B01	29-08-22	DRAFT	GF	MB	RP
Rev	Date	Description	Drawn	Check	Approv



PROJECT:
MVN2/60 UNDERBRIDGE
GRIP 5

ARCADIS
Registered office:
Arcadis Consulting UK Ltd
80 Fenchurch Street
London E3CM 4BY
Coordinating office:
5th Floor, 401 Faraday Street,
Birchwood Park,
Warrington WA3 6GA
Tel: 44 (0)1925 800700
www.arcadis.com

TITLE:
MVN2/60 ROCHDALE CANAL
EXISTING GENERAL ARRANGEMENT
SECTION (SHEET 2 OF 3)

Designed	A.LITTLEWOOD	Signed		Date	01-12-2022
Drawn	G.FERNANDES	Signed		Date	01-12-2022
Checked	M.BARDIN	Signed		Date	01-12-2022
Reviewed	R.PLATT	Signed		Date	01-12-2022
Approved	R.PLATT	Signed		Date	01-12-2022
Scale:	AS SHOWN	Datum:	AOD		
Original Size:	A1	Grid:	TPEN16		
ELR:	MVN2	Mileage:	10m 1016yds		
Suitability Code:	S3	Project Number:	10047371		

Suitability Description:
FORM G FOR APPROVAL

Drawing Number:	10047371-ARC-10-XX-DR-CE-000006	Revision:	B02
-----------------	---------------------------------	-----------	-----

