


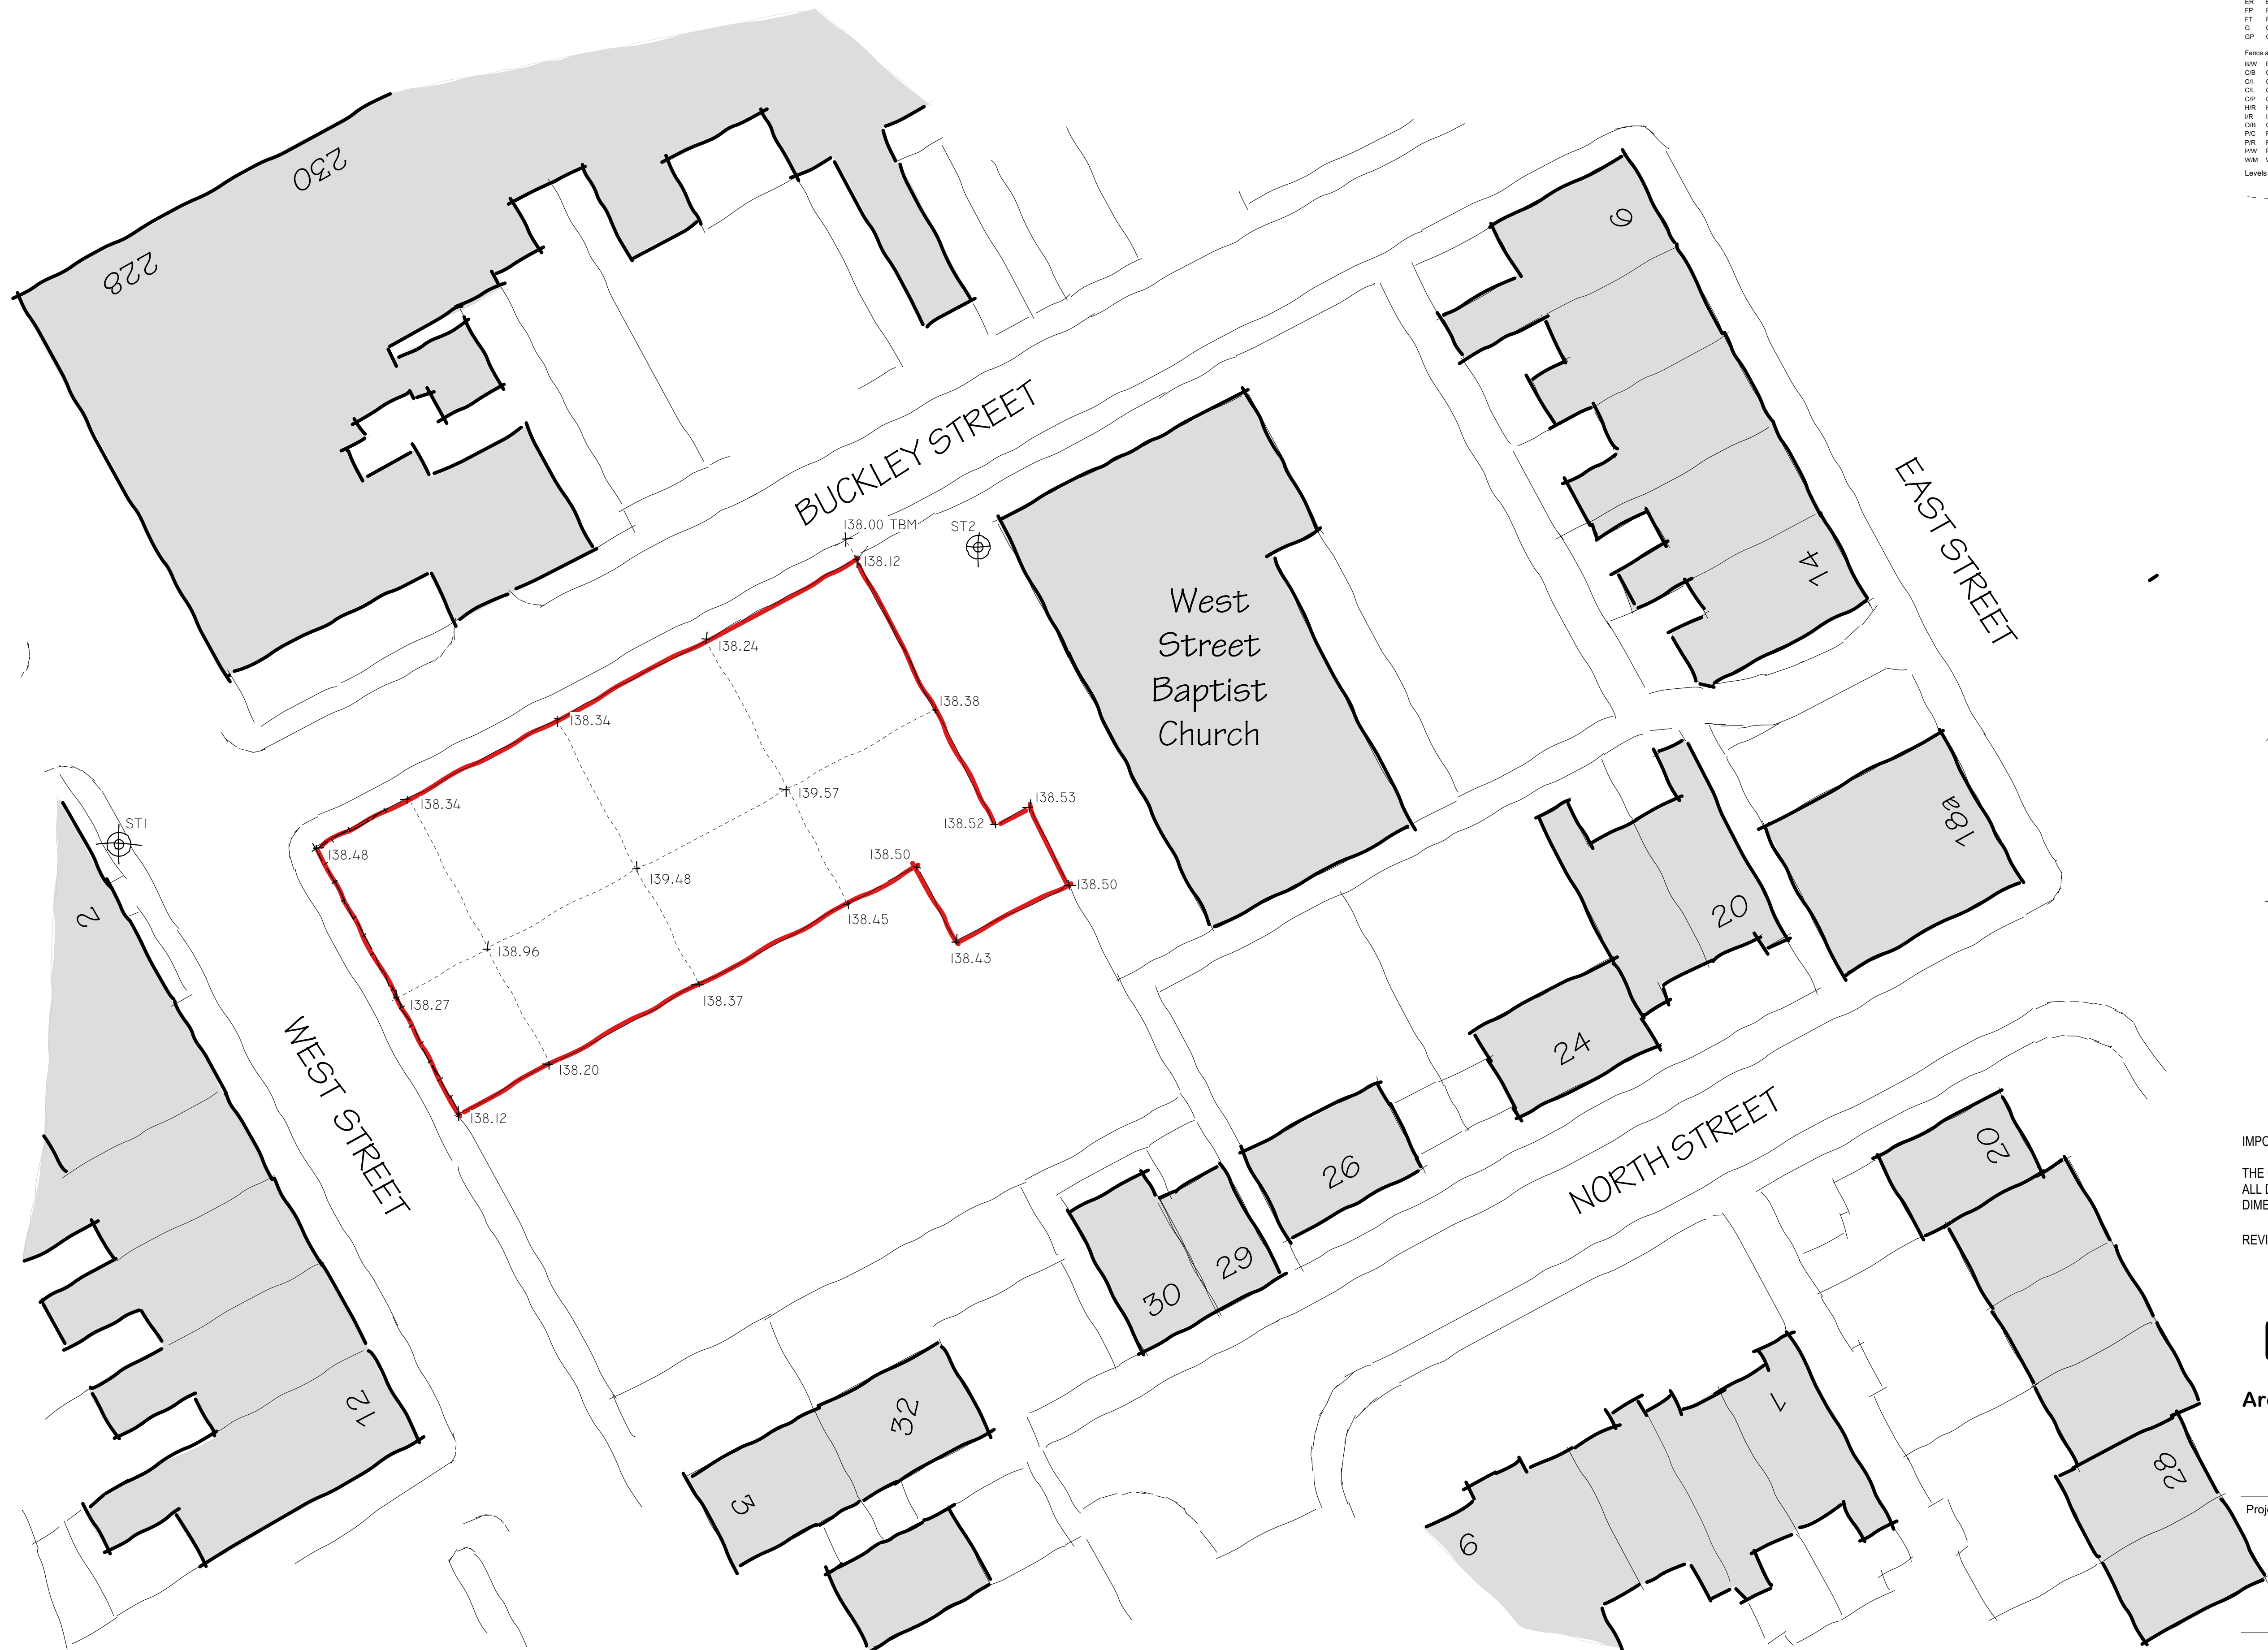

| Topographical Survey Legend                                                                            |                        |                                                                                     |                  |                                    |                      |                           |                      |
|---|------------------------|-------------------------------------------------------------------------------------|------------------|------------------------------------|----------------------|---------------------------|----------------------|
| B   | Bollard                | GV                                                                                  | Gas valve        | rap                                | Rain water pipe      | Level prefix descriptions |                      |
| Bin   | Litter bin             | Hyd                                                                                 | Hydrant          | SP                                 | Soil pipe            | AL                        | Arch level           |
| BS   | Bus stop               | IC                                                                                  | Inspection cover | ST                                 | Stop tap             | BL                        | Bed level            |
| BT   | British Telecom box    | JB                                                                                  | Junction box     | ST                                 | Stop tap             | CL                        | Cover level          |
| CPS   | Concrete paving slabs  | KO                                                                                  | Kerf outlet      | SV                                 | Stop valve           | EL                        | Eaves level          |
| CTV   | Cable television cover | LB                                                                                  | Letter box       | TGB                                | Telephone call box   | FL                        | Floor level          |
| DR   | Drain                  | LP                                                                                  | Lamp post        | TL                                 | Traffic light        | IL                        | Invert level         |
| Elec                                                                                                   | Electrical equipment   | Mkr                                                                                 | Utility marker   | TP                                 | Telegraph pole       | PL                        | Parapet level        |
| EP   | Electric pole          | MP                                                                                  | Mile post        | TPS                                | Tactile paving slabs | RL                        | Roadridge level      |
| ER   | Earth rod              | NP                                                                                  | Name plate       | VP                                 | Vent pipe            | SL                        | Soffit level         |
| FP   | Flagpole               | P                                                                                   | Post             | WM                                 | Water meter          | Spr                       | Arch springing level |
| FT   | Floodlight             | PM                                                                                  | Parking meter    | WO                                 | Water outlet         | TOW                       | Top of wall level    |
| G   | Gully                  | RE                                                                                  | Road sign        | UTL                                | Unable to lift       | Thr                       | Threshold level      |
| GP   | Gate post              | RS                                                                                  | Road sign        |                                    |                      | VL                        | Water level          |
| Fence annotation                                                                                       |                        |                                                                                     |                  |                                    |                      |                           |                      |
| B/W   | Barbed wire            |                                                                                     |                  | Fence                              |                      |                           |                      |
| CB   | Closed boarded         |                                                                                     |                  | Safety barrier                     |                      |                           |                      |
| CI   | Corrugated iron        |  |                  | Gate                               |                      |                           |                      |
| CL   | Chain link             |  |                  | Side                               |                      |                           |                      |
| CP   | Concrete panel         |  |                  | Gate                               |                      |                           |                      |
| HR   | Hard rail              |  |                  |                                    |                      |                           |                      |
| IR   | Iron railings          |  |                  | Hedge                              |                      |                           |                      |
| OB   | Open boarded           |  |                  |                                    |                      |                           |                      |
| PVC   | Post & chain           |  |                  |                                    |                      |                           |                      |
| PR   | Post & rail            |  |                  | Limit of disposal<br>& tree canopy |                      |                           |                      |
| PW   | Post & wire            |  |                  |                                    |                      |                           |                      |
| WM   | Wire mesh              |  |                  |                                    |                      |                           |                      |
|                     |                        |                                                                                     |                  |                                    |                      |                           |                      |
| Levels defining edge of carriageway are observed at channel (bottom of kerb). Unless otherwise stated. |                        |                                                                                     |                  |                                    |                      |                           |                      |