


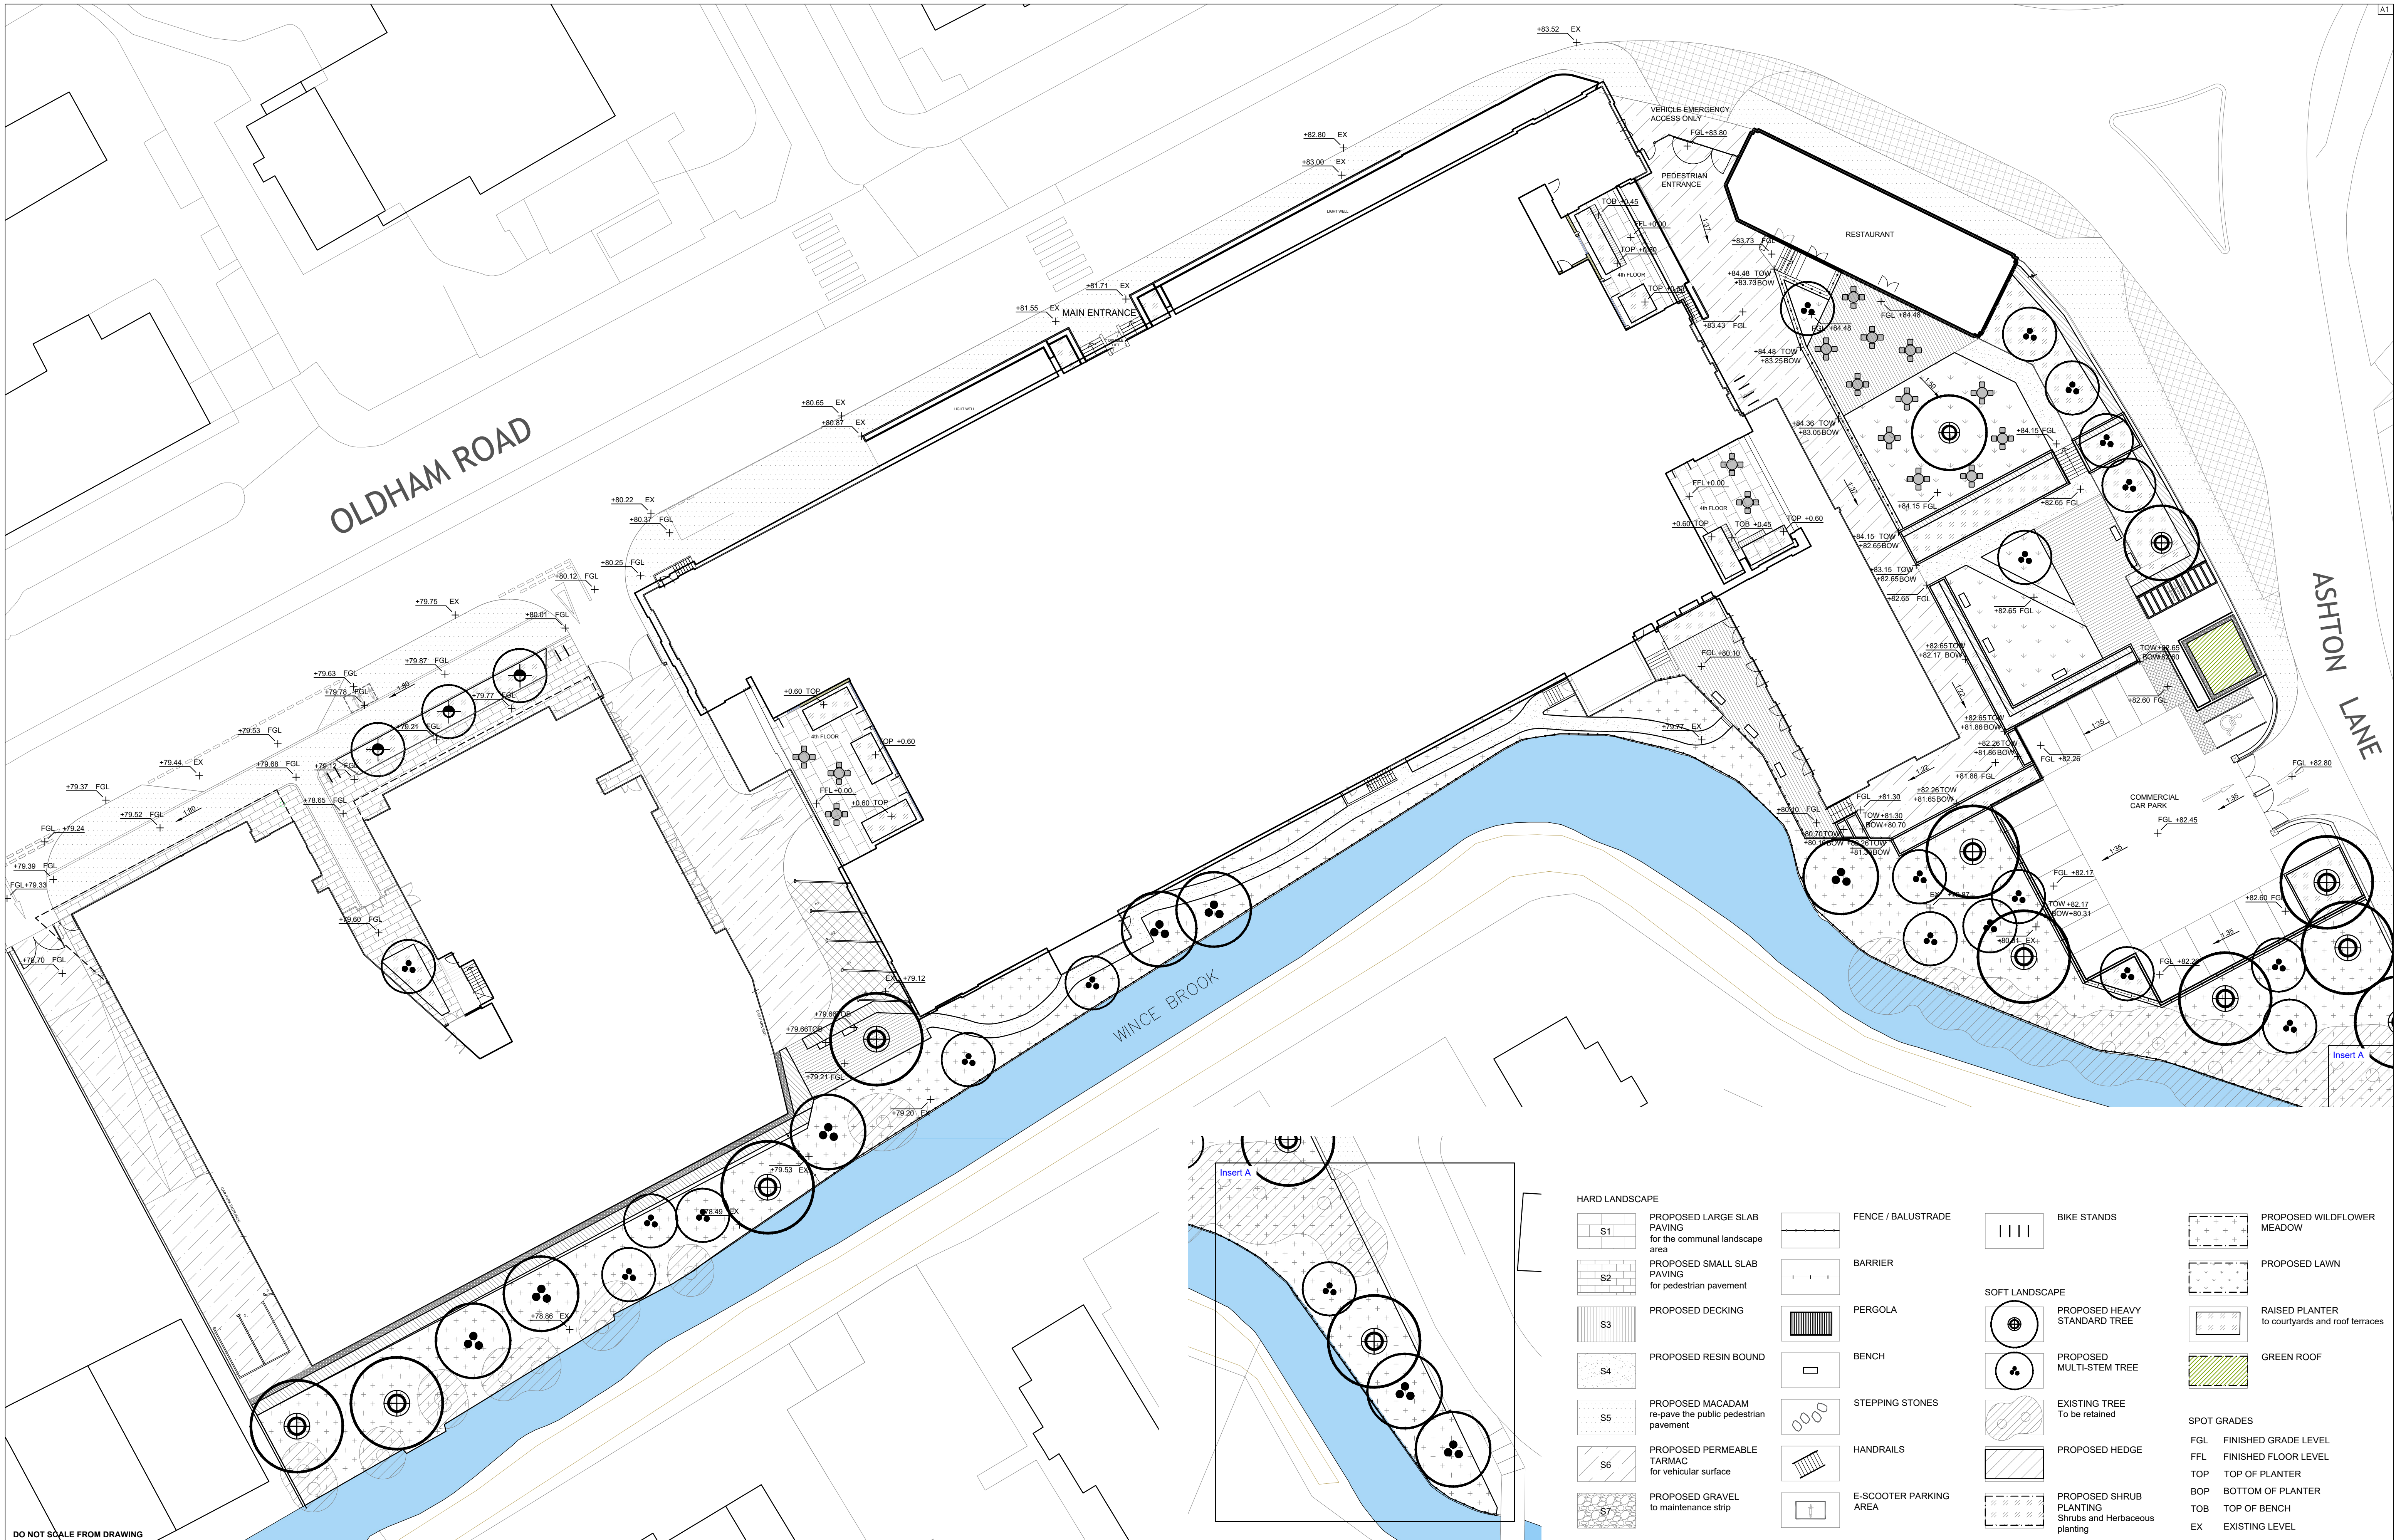

Drawing Information

Copyright of Place Design + Planning Ltd. 2008
All Rights Reserved

PLEASE NOTE: Figured dimensions take
precedent over scale, do not scale from drawings.

Inform Place Design + Planning Ltd of any
discrepancies before works commence on site.

All dimensions to be checked on site

SIGNIFICANT HEALTH, SAFETY & ENVIRONMENTAL INFORMATION RELATING TO CDM

HEALTH:

SAFETY:

ENVIRONMENTAL:

IT IS ASSUMED ALL WORKS WILL BE CARRIED OUT BY A COMPETANT CONTRACTOR
WORKING, WHERE APPROPRIATE, TO AN AGREED METHOD STATEMENT

No.	Revision	date	by	checked
P00.	First Issue.	12/07/23	CHC	GH
P01.	Minor amendments.	21/07/23	CHC	GH

Client

Kam Lei Fong (UK) Limited

85-87 Ballards Lane,
London, United Kingdom
N3 1XT

Project Title

Warwick Mill

Drawing Title

Landscape General Arrangement -
Ground floor & 4th floor

Project Stage

Stage 3

Scale

1:250

at

A1

Date

27/10/2021

Drawn by

CHC

Checked by

GH

Drawn no.

907_PL_001

Rev no.

P01

S1 PROPOSED LARGE SLAB PAVING for the communal landscape area	S2 PROPOSED SMALL SLAB PAVING for pedestrian pavement	S3 PROPOSED DECKING	S4 PROPOSED RESIN BOUND	S5 PROPOSED MACADAM re-pave the public pedestrian pavement	S6 PROPOSED PERMEABLE TARMAC for vehicular surface	S7 PROPOSED GRAVEL to maintenance strip	FENCE / BALUSTRADE	BARRIER	PERGOLA	BENCH	STEPPING STONES	HANDRAILS	E-SCOOTER PARKING AREA	FENCE / BALUSTRADE	BARRIER	PERGOLA	BENCH	STEPPING STONES	HANDRAILS	E-SCOOTER PARKING AREA	BIKE STANDS	PROPOSED HEAVY STANDARD TREE	PROPOSED MULTI-STEM TREE	EXISTING TREE To be retained	PROPOSED HEDGE	PROPOSED SHRUB PLANTING Shrubs and Herbaceous planting	PROPOSED WILDFLOWER MEADOW	PROPOSED LAWN	RAISED PLANTER to courtyards and roof terraces	GREEN ROOF	SPOT GRADES	FGL FINISHED GRADE LEVEL	FFL FINISHED FLOOR LEVEL	TOP TOP OF PLANTER	BOP BOTTOM OF PLANTER	TOB TOP OF BENCH	EX EXISTING LEVEL
---	---	---	---	--	--	---	--	-------------------------------	-------------------------------	-----------------------------	---------------------------------------	---------------------------------	--	--	-------------------------------	-------------------------------	-----------------------------	---------------------------------------	---------------------------------	--	-----------------------------------	--	--	--	--------------------------------------	--	--	-------------------------------------	--	----------------------------------	-----------------------------------	--	--	--	---	--	---