



Existing

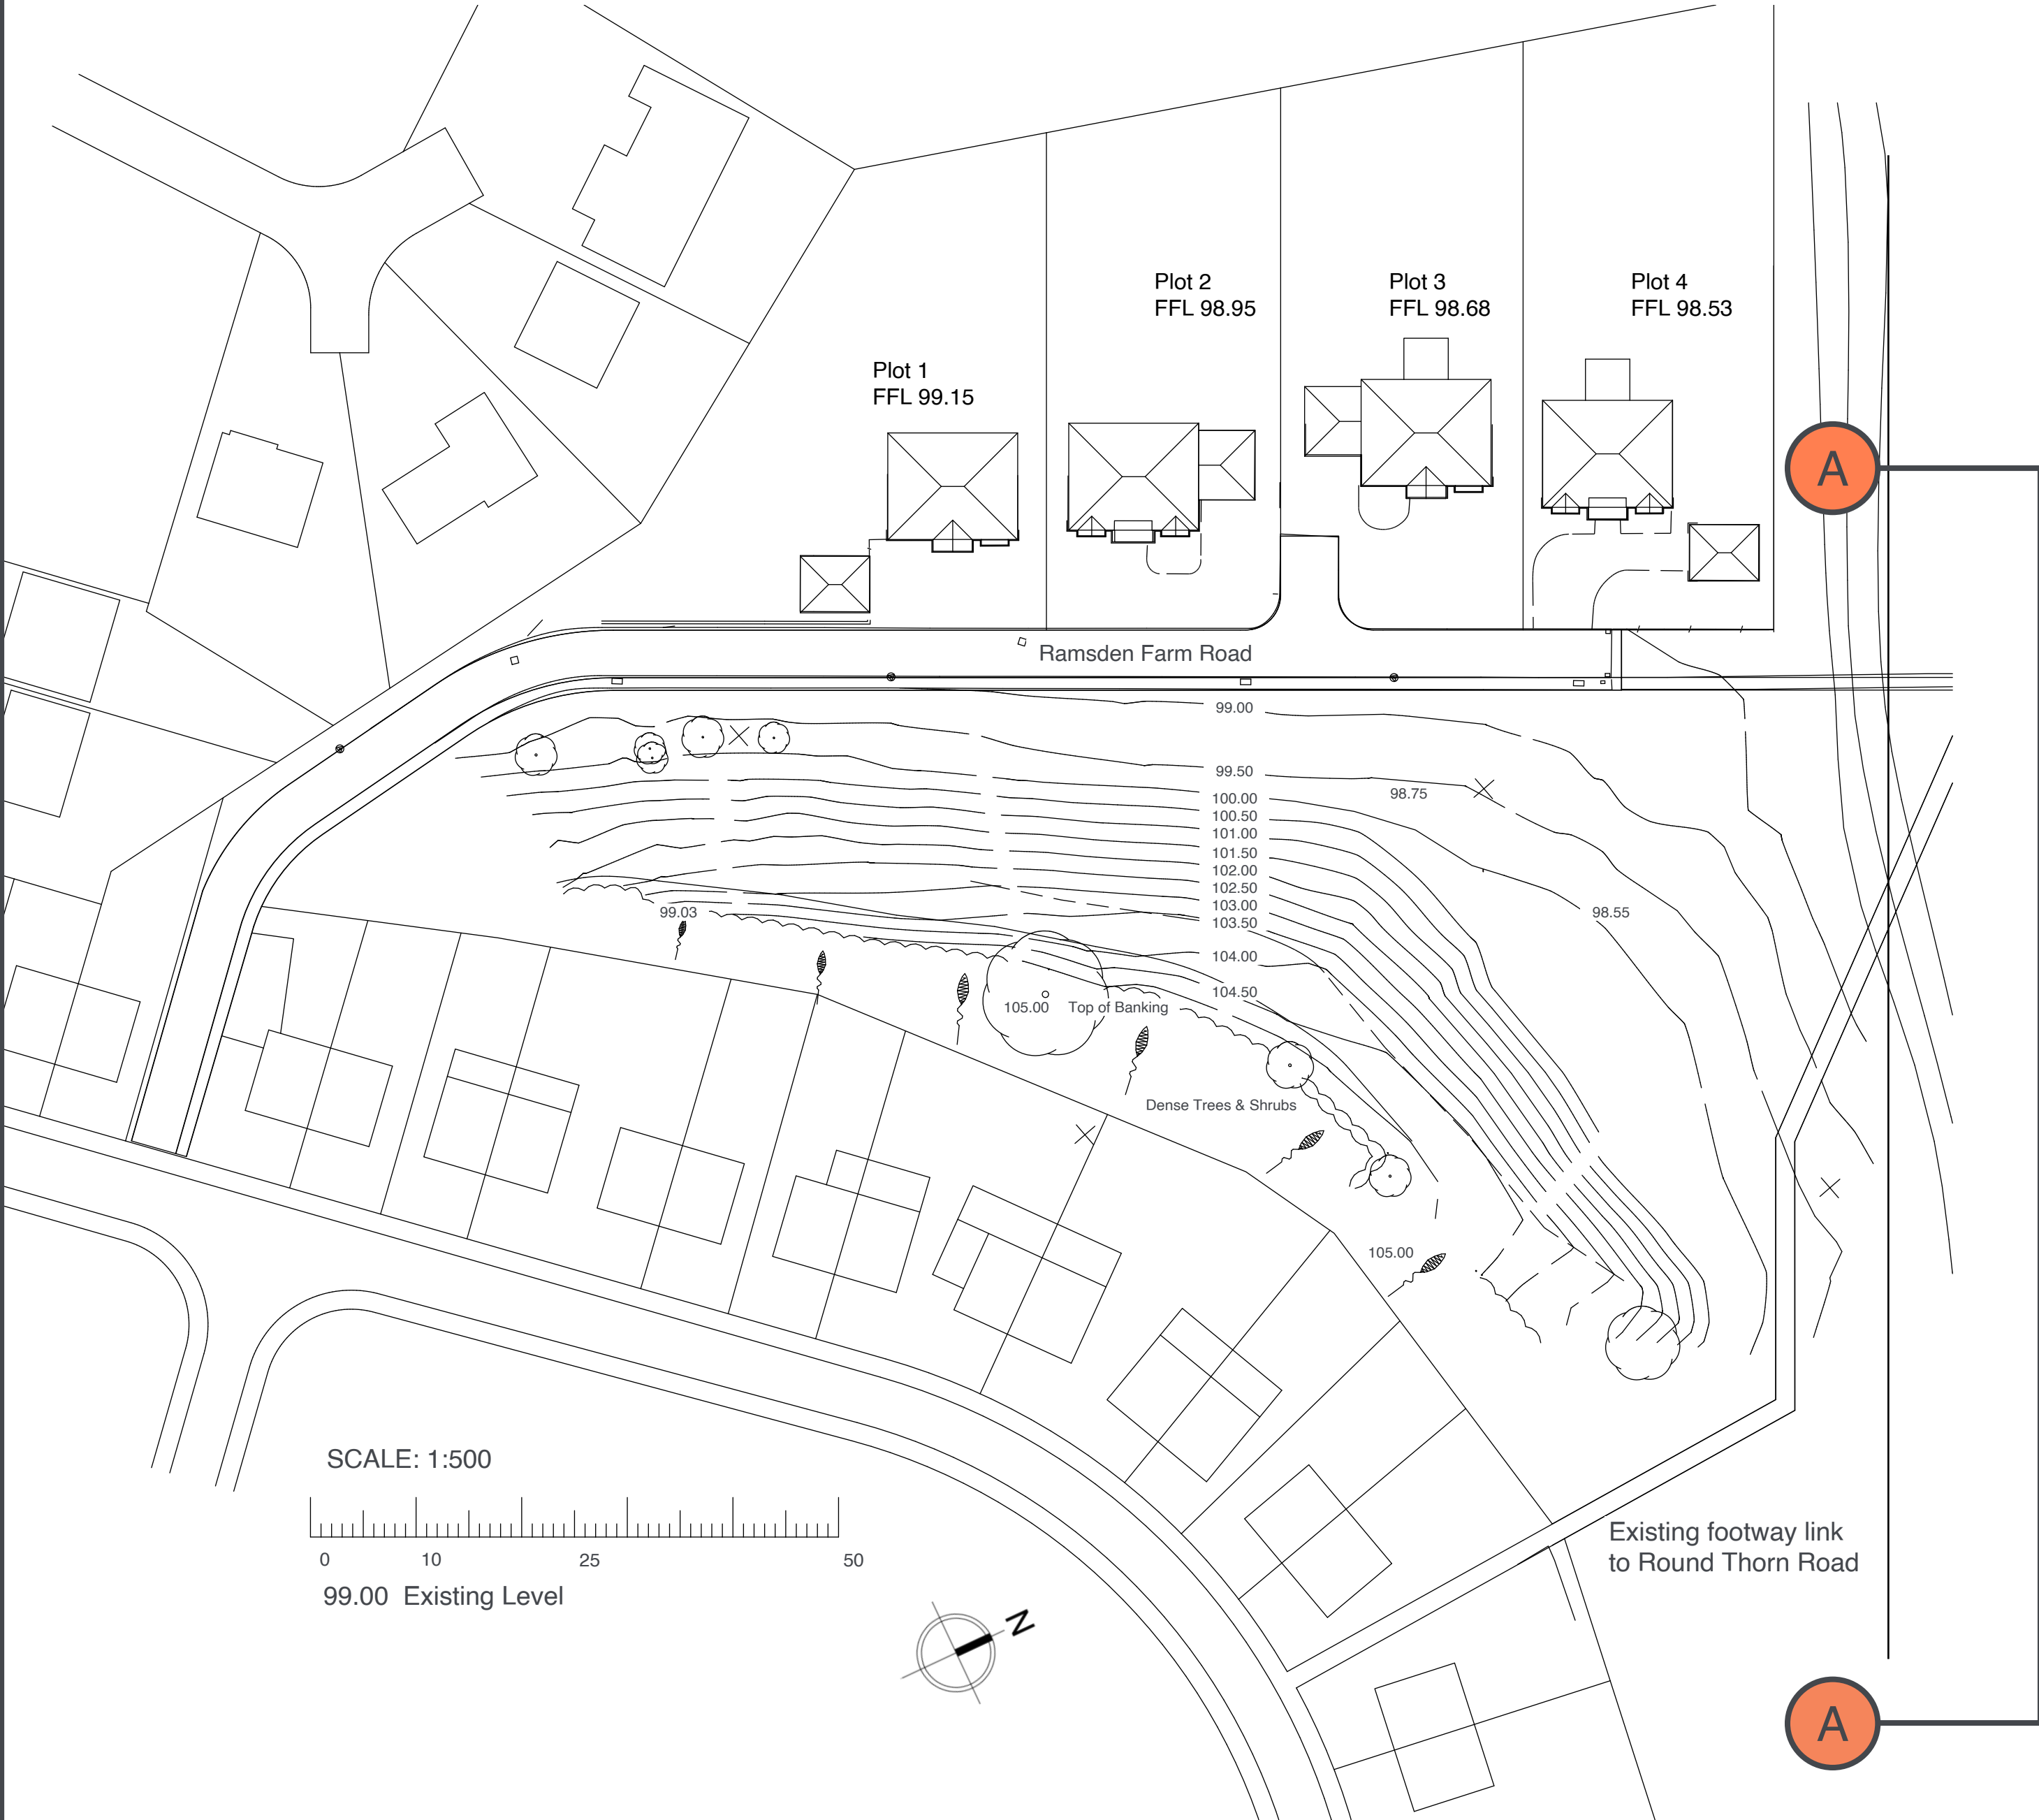

Proposed

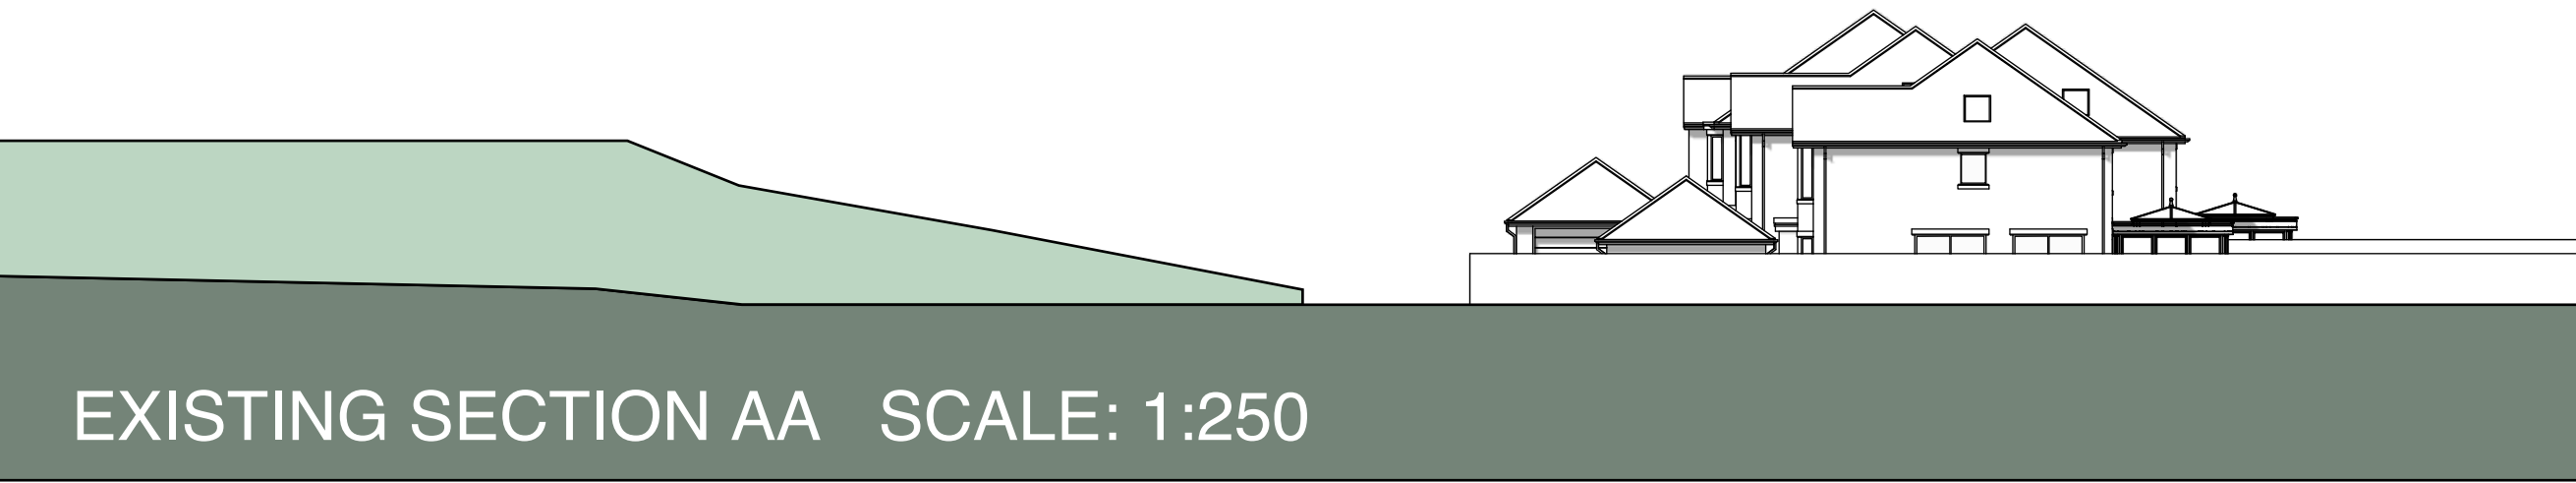