
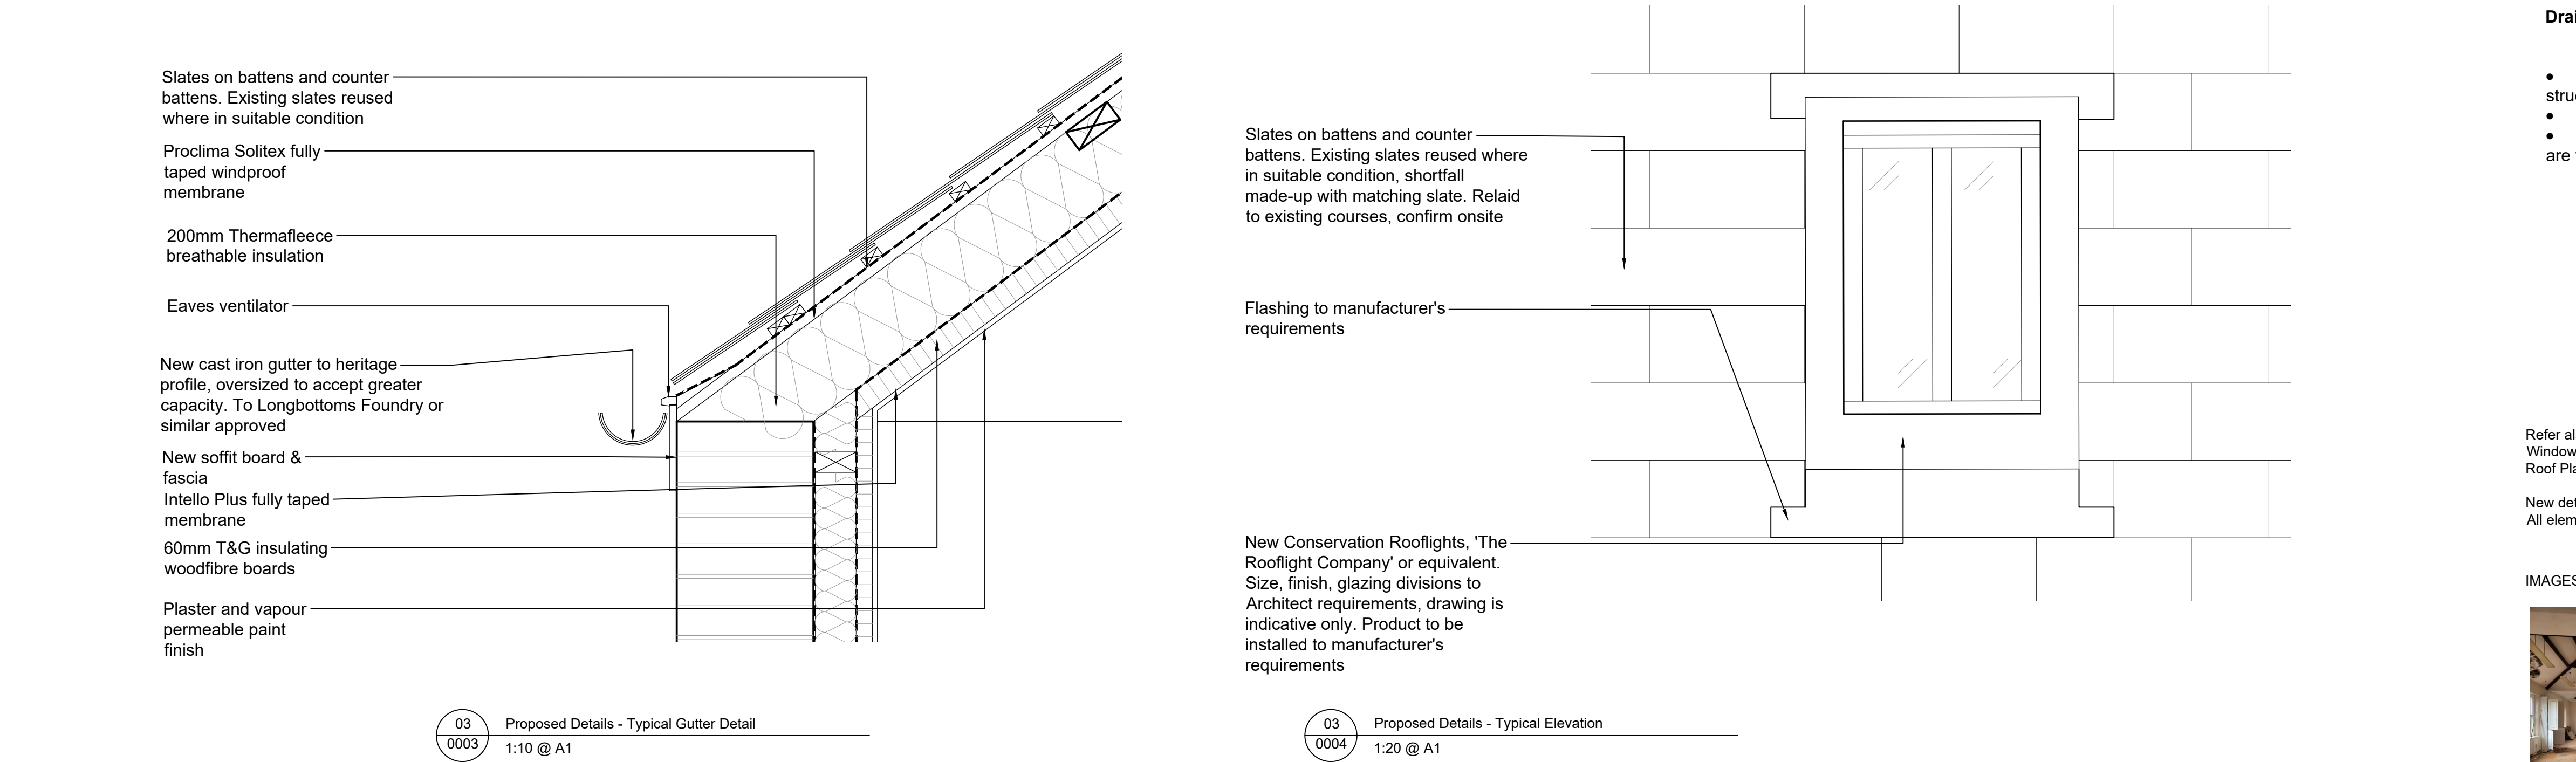


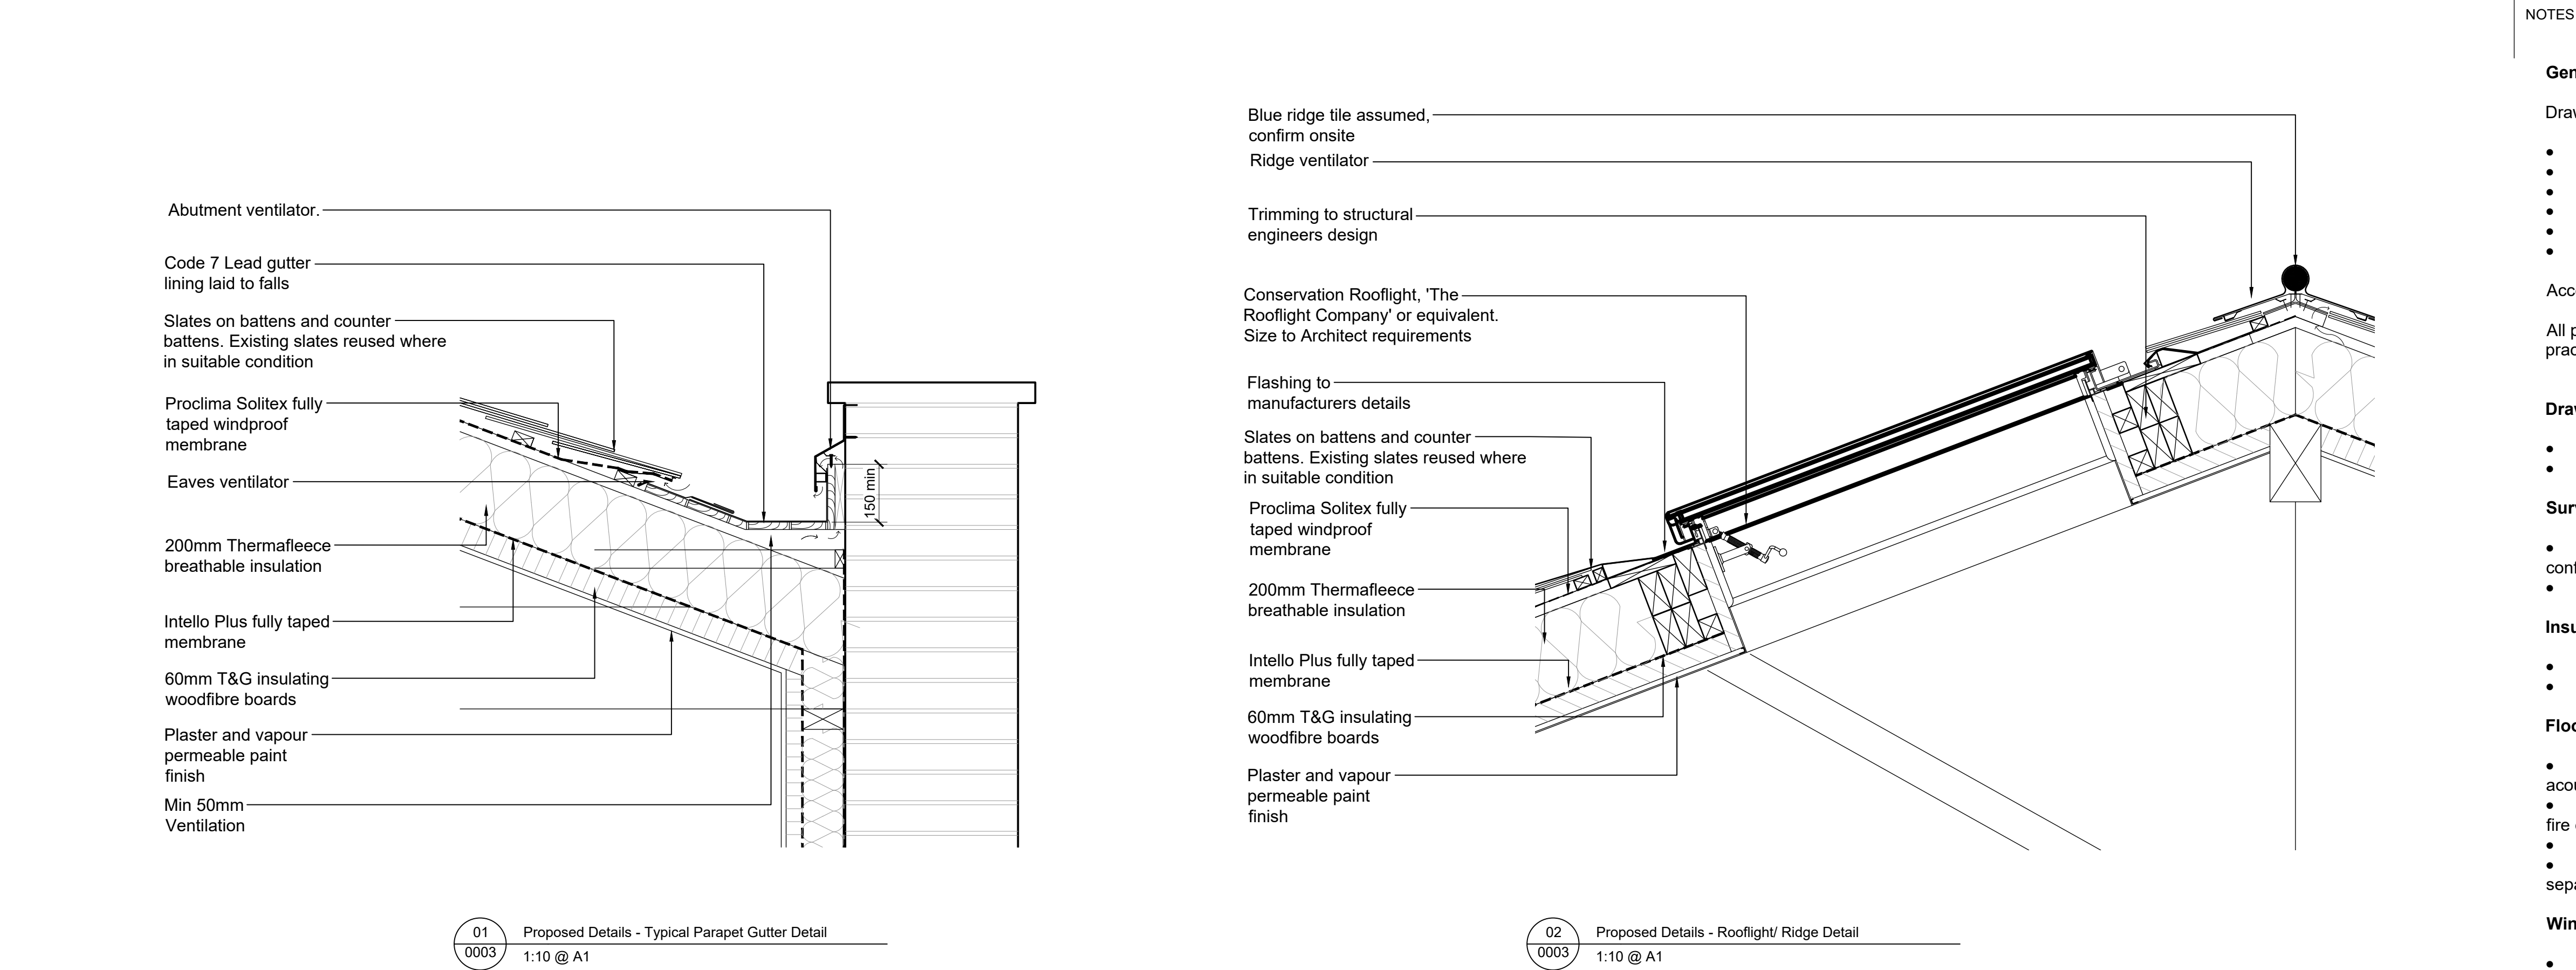

NOTES

General

Drawings are indicative and to be developed in conjunction with/ approved by:

- Building Control Officer
- Local Authority Conservation Officer
- MEP Engineer
- Acoustic Engineer
- Fire Engineer
- Structural/ Drainage Engineer

Access to the roof is limited and roof condition and build-up to be confirmed

All products to be installed to manufacturer's requirements. Product systems to be used where practicable

Drawings to be read in conjunction with:

- Donald Insall Associates Condition Report.
- Khan + Li Architects Drawings

Survey Information

- Drawings based on information from Khan + Li Architects only and all dimensions to be confirmed
- Timber survey to undertaken to establish integrity of key structural elements

Insulation

- Insulation specification to meet the requirements of Approved Doc L and B
- Insulation specification to be agreed with fire engineer

Floors

- Floor build-up to meet the requirements of Approved Doc E and be agreed and approved by acoustician
- Floor build-up to meet the requirements of Approved Doc B and be agreed and approved by fire engineer.
- Separating floors to achieve 60 minute fire protection; detail by others
- Servicing strategy to be developed with MEP engineer to maintain fire and acoustic separation

Windows

- Glazing specification to meet the requirements of Approved Docs L and E
- Opening lights to be agreed as part of ventilation strategy with MEP Engineer
- Window specification to agreed with Local Authority Conservation Officer

Roof

- Glazing specification to meet the requirements of Approved Doc L
- New roof coverings and rooflights to be agreed with Local Authority Conservation Officer
- Condition/ build-up of existing roof to be confirmed
- Access to valley gutters to be confirmed as part of access and maintenance strategy

Drainage

- Gutters and rainwater goods shown are indicative and to be developed in conjunction with structural engineer and wider drainage strategy
- Details to comply with the British Lead Sheet Association Details
- Temporary measures to be installed for water ingress prevention, until permanent elements are fitted

Refer also to the following:
Window Schedule
Roof Plans (repairs and proposed)

New details to Fire Engineer and Acoustic Engineer requirements
All elements to be installed in accordance with manufacturer's requirements

IMAGES OF CURRENT CONDITION



Internal View 01

Internal View 02

Notes 1. Any dwg format drawing is to be read in conjunction with and at the scale of the accompanying pdf. 2. Where colours other than black or grey are used, the drawing must be plotted in colour. 3. For status 'C' (Construction) drawings all dimensions are to be checked on site by the contractor, scaling is for Local Authority purposes only. 4. Unless otherwise indicated, all dimensions are in millimeters. 5. All information on this drawing is to be read in conjunction with the relevant Donald Insall Associates specification and trade contractors' drawings and information by specialists. 6. In the event of any discrepancy, please contact us immediately. 7. This drawing may contain survey information by others and is to be used solely for the purposes for which it was issued. 8. These are uncontrolled documents issued for information purposes only. If you have any queries regarding the drawings, please contact DIA immediately. 9. Please note DIA cannot be held responsible for any errors arising from changes made to an uncontrolled dwg file.	Drawing Status F Feasibility S Sketch Design P Planning B Building Control D Developed Design M Measurement T Tender C Construction R Record
---	---

© 2017 DONALD INSALL ASSOCIATES LTD

Donald Insall Associates

Chartered Architects and Historic Building Consultants

Ducie House, 37 Ducie Street

Manchester, M1 2JW

(+44) 0161 359 4326

manchester@insall-architects.co.uk

Waterside House, Rochdale

MANWHWS01-DR-3305-3P-0-

ProposedRoofDetails

Project	MAN.WHWS.01	No	3305
Scale (A1)	1:10	Status	3P
		Revision	2