




Elevation A

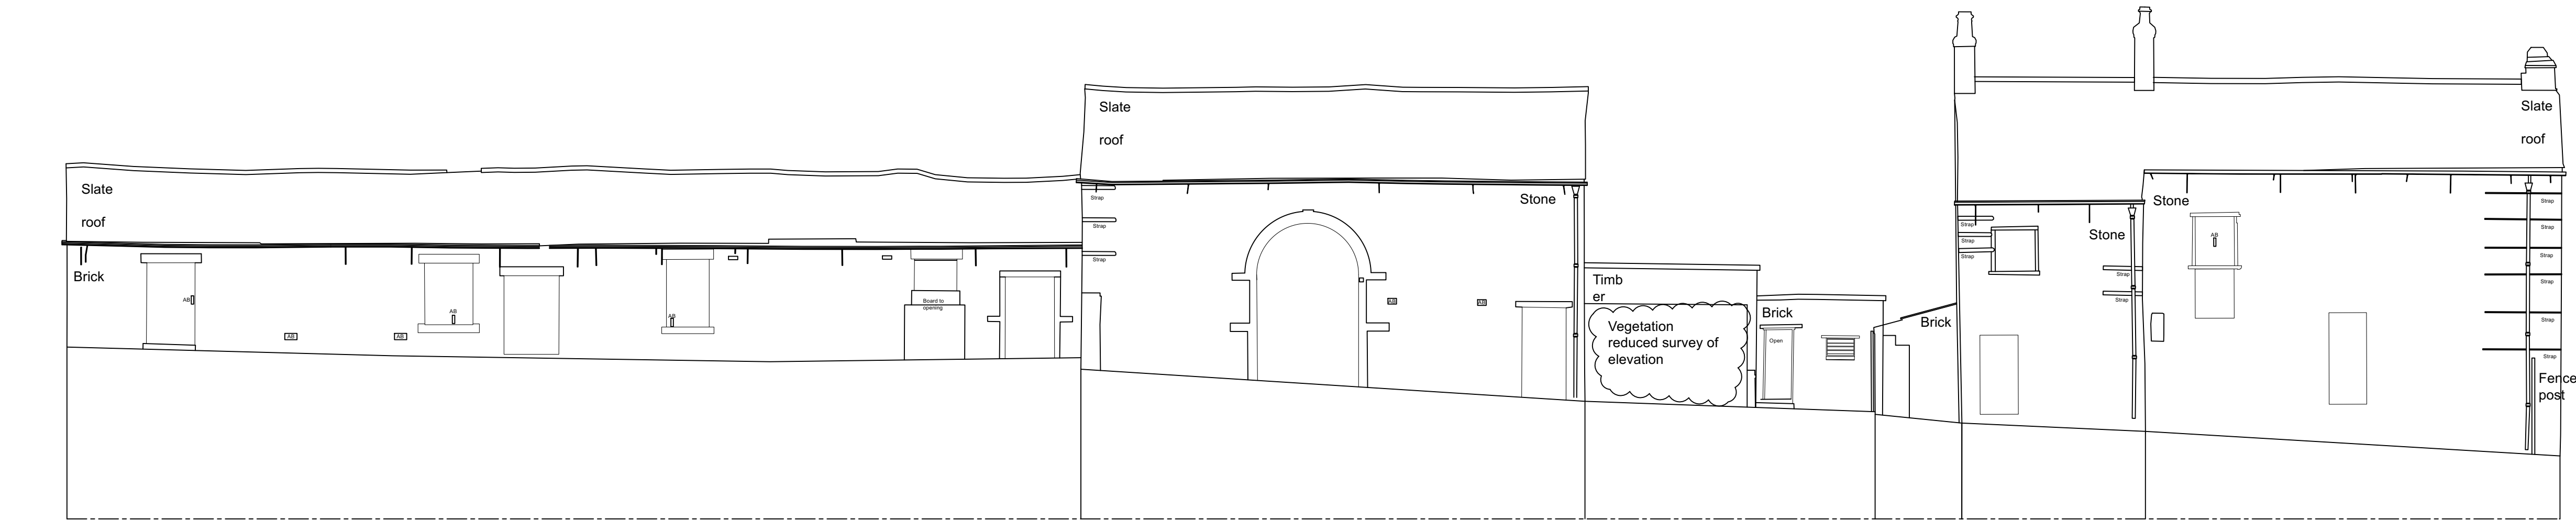


Elevation B

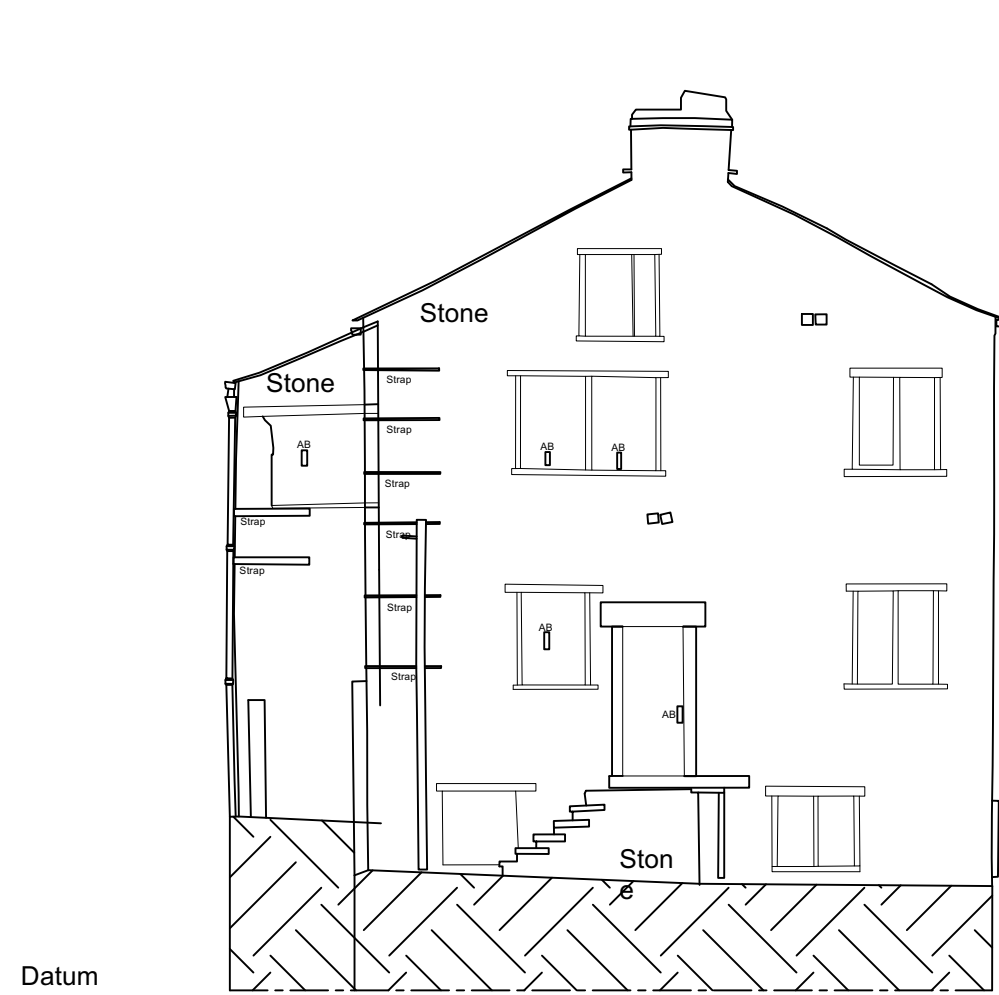


Elevation C

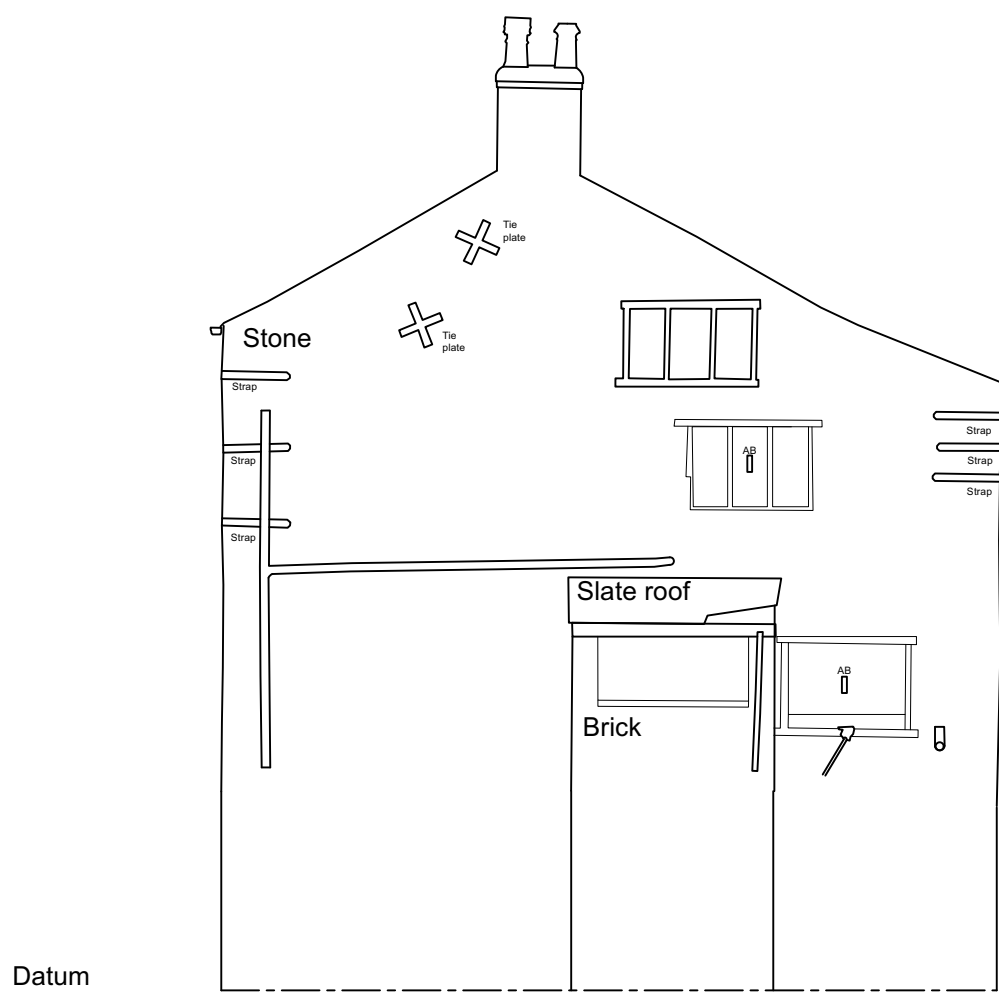

Elevation D

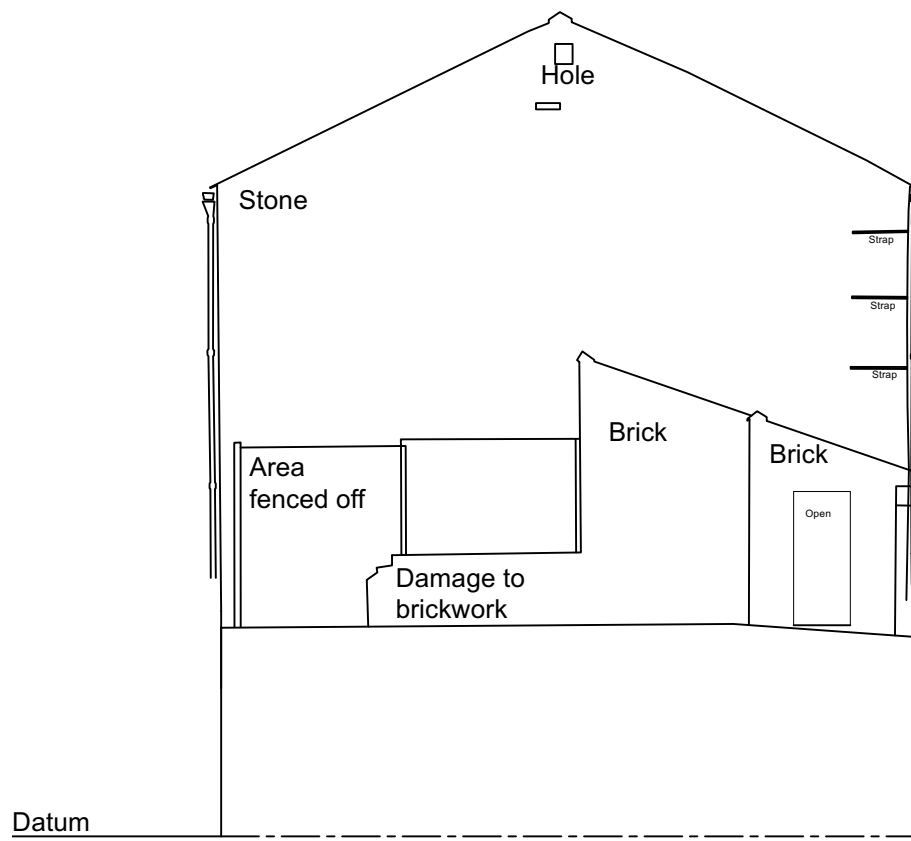

Elevation E

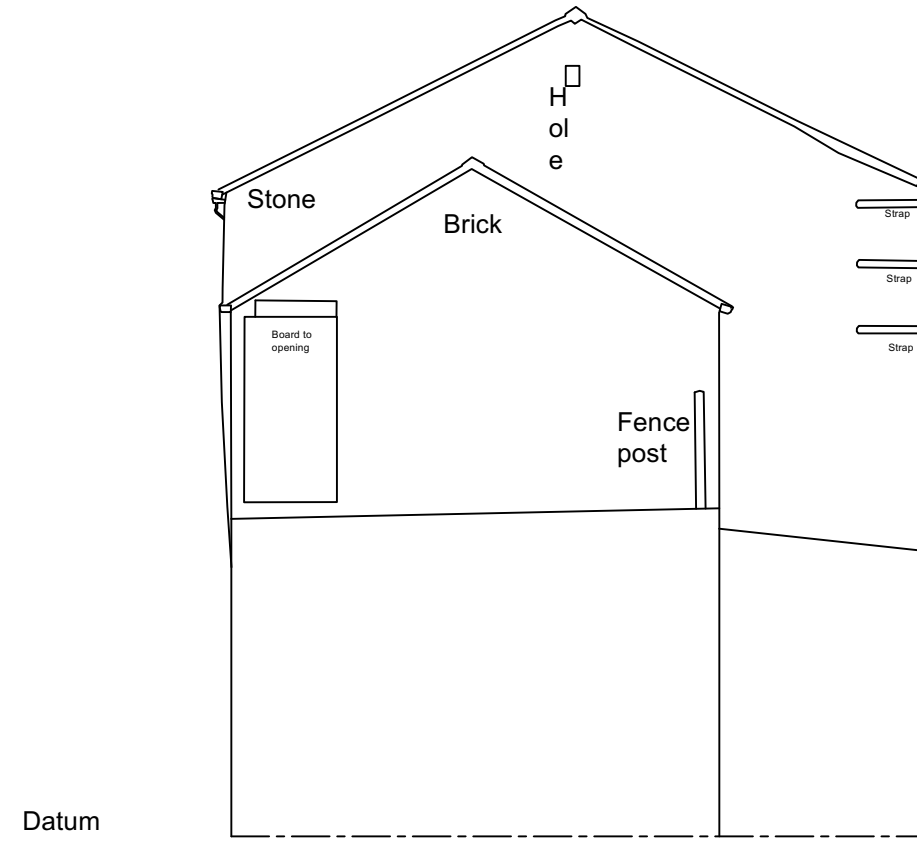

Elevation F

Revision
Project
Proposed Redevelopment
Address
Silver Hill Farm
Rochdale
Client
Barratt & David Wilson Homes
North West
Drawing
Existing Elevations