



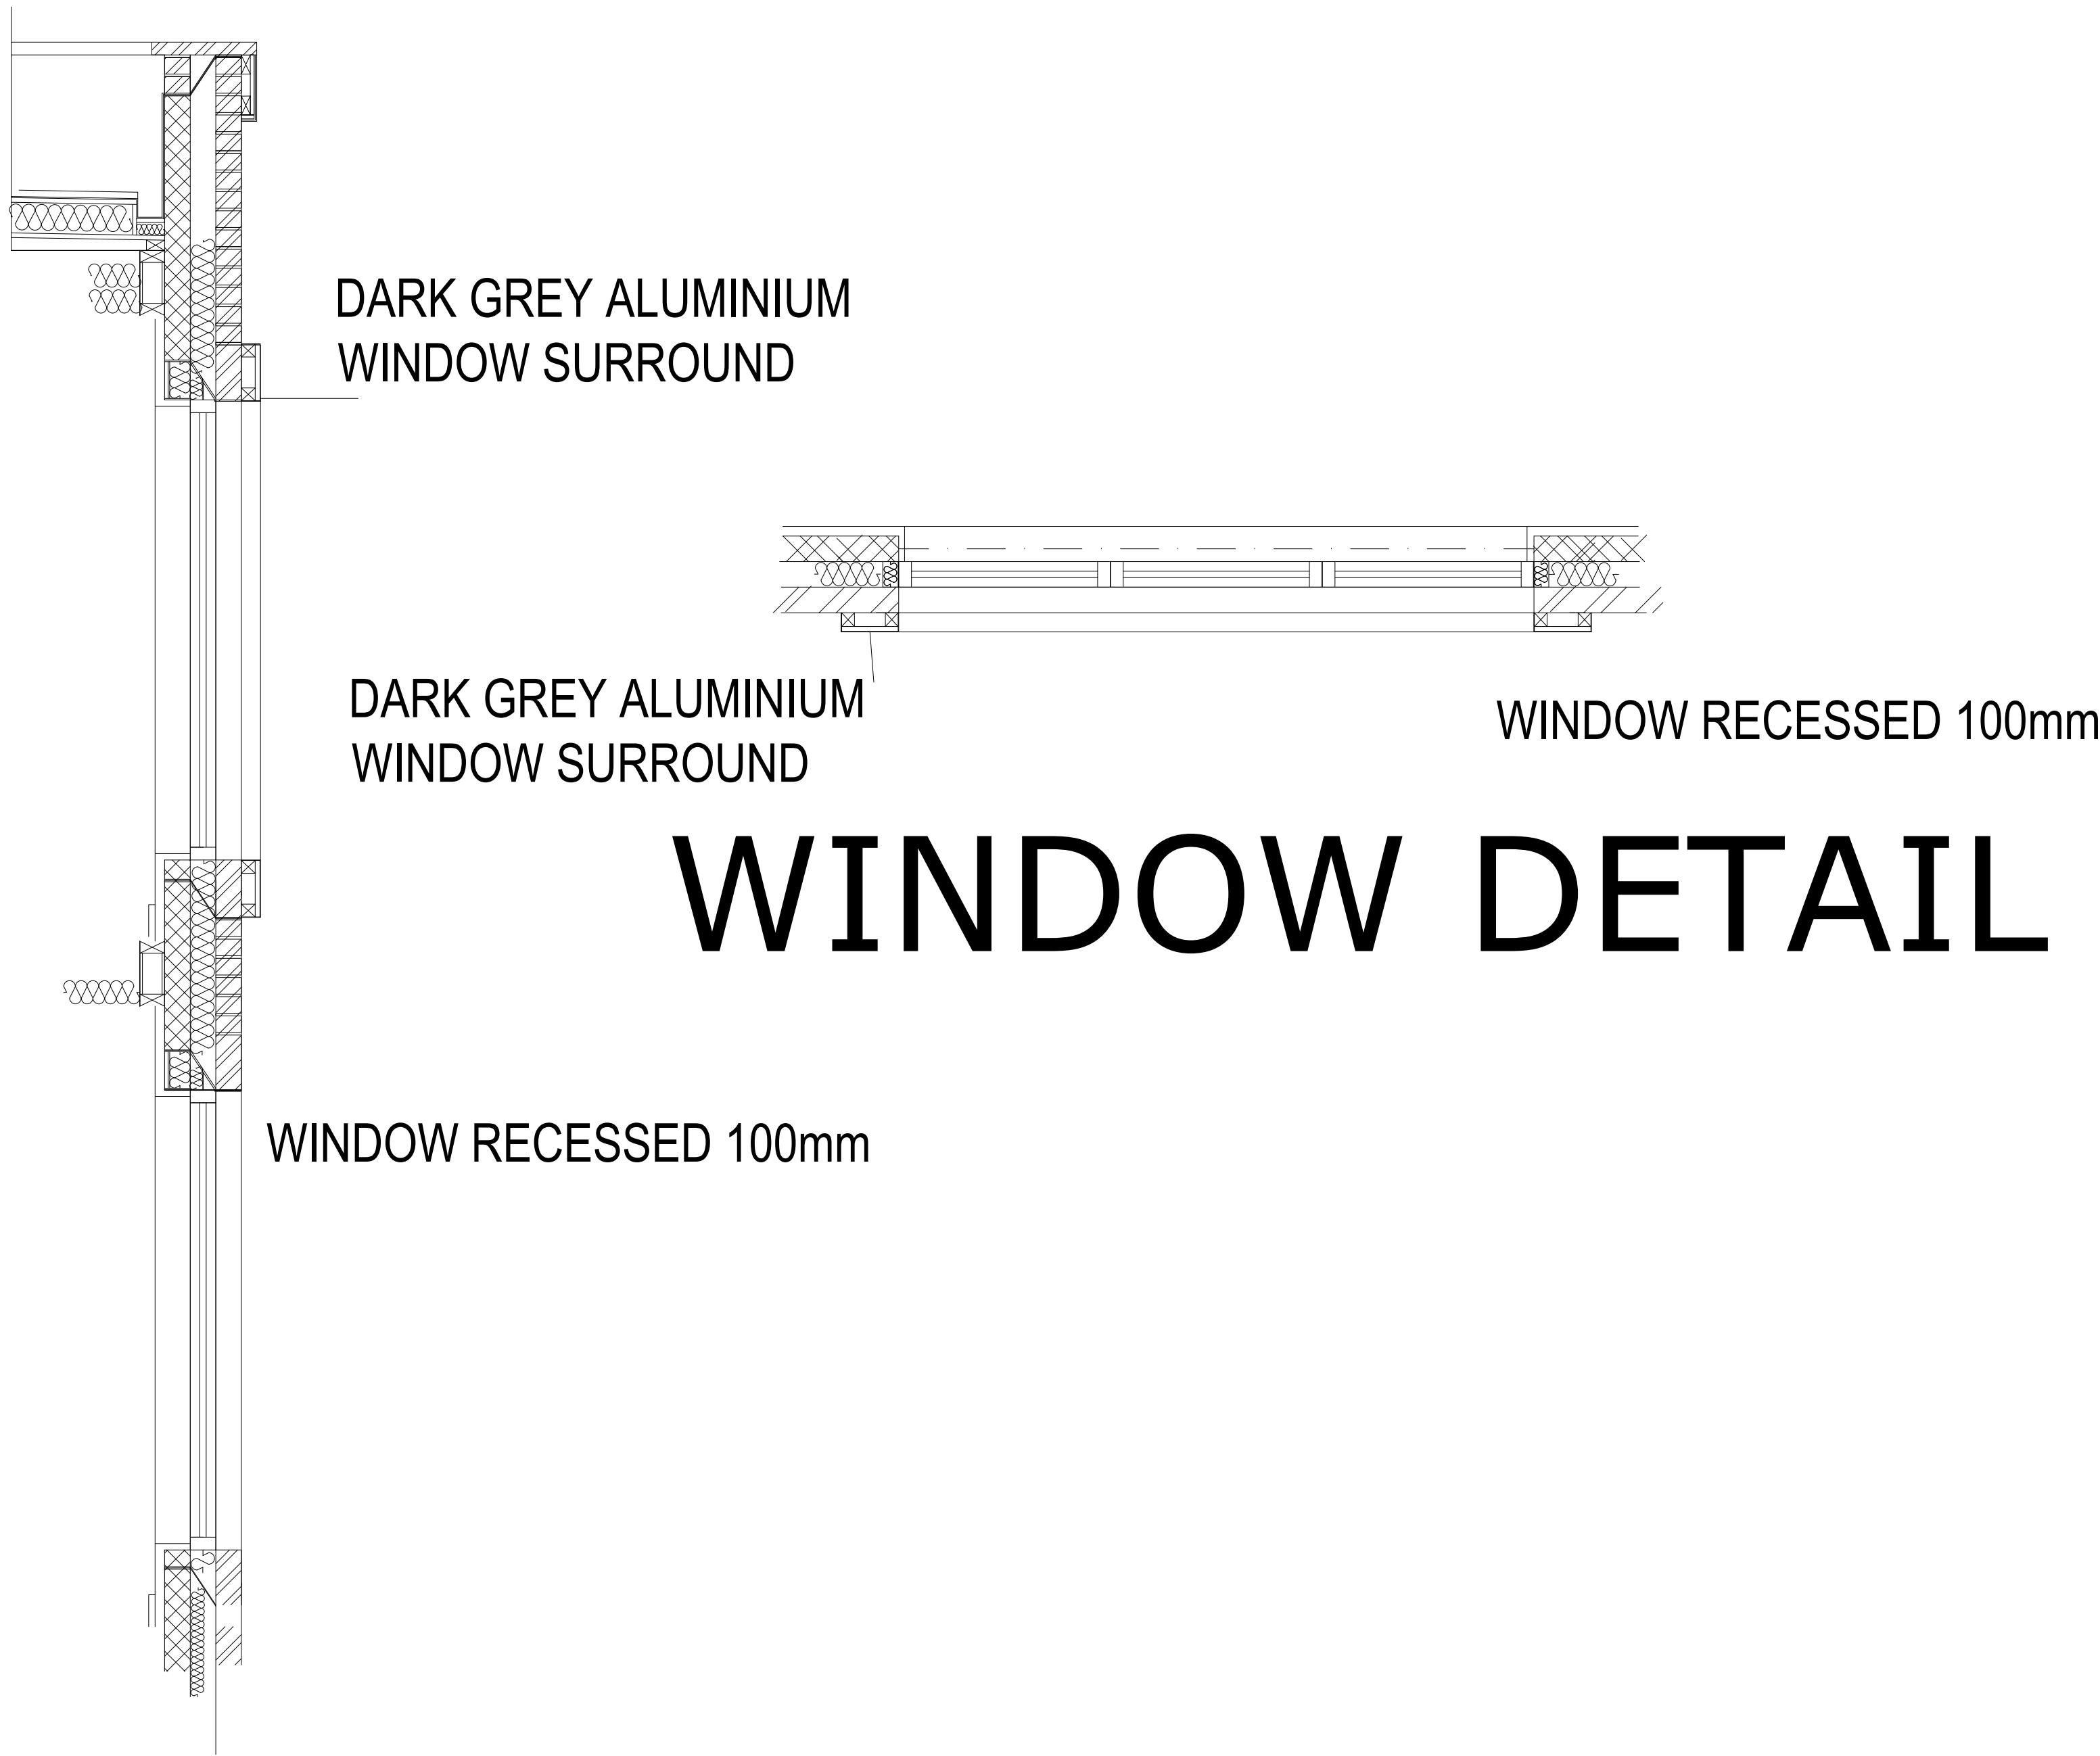

WINDOW DETAIL SECTION

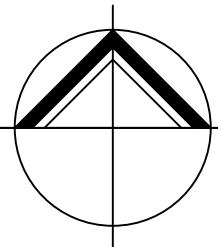

**NORTHERN  
DESIGN**  
(OLDHAM)  
CHARTED ARCHITECTS

NORTHERN DESIGN  
17 STATION LANE  
GROTTON  
OLDHAM  
OL14 5GY  
TELEPHONE : 07753 859616

CLIENT

JUMNI INTERNATIONAL LTD

PROJECT

PROPOSED HOUSING DEVELOPMENT  
BELLFIELD LANE  
ROCHDALE

DRAWING TITLE

WINDOW DETAIL

| Rev. | Notes | Date | Drawn |
|------|-------|------|-------|
|      |       |      |       |
|      |       |      |       |
|      |       |      |       |
|      |       |      |       |
|      |       |      |       |

SCALE

1:200 AT A1

07.24

AD

| PROJECT No. | DRAWING No. | Rev. |
|-------------|-------------|------|
| 2351        | DOC07       |      |