

Tree Number	Species	DBH	Height	Category
1	Sycamore	5.1m	B2	
2	Sycamore	3m	B2	
3G	Lapsed Hedge	1.8m	B3	
4T	Sycamore	1.5m	C2	
5T	Ash	0.5m	J	
6T	Whitethorn	2.5m	C1	
7G	Group of Oak and Hawthorn	2.4m	C3	
8G	Oak and Hawthorn	0.6m	C1	
9T	Small Oak	0.8m	C1	
10G	Group of Oak and Hawthorn	0.8m	C3	
11T	Goat Willow	1.4m	C1	
12G	Hawthorn	1.8m	C1	
13T	Sycamore	2.7m	C2	
14T	Sycamore	3.3m	C1	
15T	Sycamore	4.4m	C1	
16T	Sycamore	11.4m	J	
17G	Mixed Species	7.2m	A3	
18G	Group of Ash, Elm and Dogwood	4.8m	C2	
19G	Hedge	3m	C2	
20T	Common Oak	3m	B2	
21T	Common Oak	3m	B2	
22T	Common Oak	3m	B2	
23G	Group of Oak and Hawthorn	0.6m	C2	
24G	Row of Common Oak	7.2m	A3	
25G	Mixed Species	7.8m	A2	
26G	Group of Oak and Hawthorn	2.4m	C3	
27T	Small Alder	0.6m	B1	
28T	Alder	3m	J	
29G	Mixed Species	9.6m	A3	
30G	Group of Oak	5.1m	C2	
31T	Sycamore	1.5m	C3	
32G	Goat Willow	0.6m	C2	
33G	Goat Willow	1.8m	C1	
34H	Hawthorn	2.4m	C2	
35G	Group of Oak and Hawthorn	3m	C2	
36T	Mixed Species	8.3m	C1	
37G	Group of Mixed Species	4.2m	B2	
38G	Mixed Species	3.6m	B2	
39G	Mixed Species	3m	B2	
40G	Group of Elm and Ash	4.2m	C1	
41T	Mixed Species	3.6m	J	
42G	Group of Oak	3.6m	B2	
43T	Goat Willow	0.6m	C3	
44T	Common Oak	0.6m	A2	
45T	Blackberry	2.4m	C3	
46T	Common Oak	10.8m	A3	
47G	Goat Willow	3m	C1	
48T	Hawthorn and Goat Willow	3m	B2	
49T	Silver Birch	1.6m	B2	
50G	Group of Silver Birch	2.4m	C1	
51T	Silver Birch	0.3m	B2	
52T	Common Oak	7.8m	B3	
53T	Goat Willow	3m	C2	
54T	Group of Silver Birch	0.3m	B2	
55G	Group of Hawthorn and Oak	0.9m	C2	
56G	Hawthorn	1.2m	C3	
57G	Hawthorn and Oak	1.8m	C3	
58T	Common Oak	6.3m	A2	
59H	Hedge	2.4m	C2	
60T	Edenberry and Hawthorn	2.4m	C2	
61G	Hawthorn	1.8m	C2	
62G	Row of Hawthorn	1.2m	C3	
63G	Self-seeded Hawthorn	2.1m	C1	
64T	Hawthorn and Ash	3m	C1	
65T	Mixed Species	4.2m	A2	
66G	Group of Mixed Species	1.8m	C2	
67G	Group of Hawthorn	1.1m	C2	
68T	Goat Willow	3m	C1	
69G	Mixed Species	2.4m	C2	
70T	Hawthorn	0.9m	C3	

KEY


ROOT PROTECTION AREA

CATEGORY A

CATEGORY B

CATEGORY C

CATEGORY U

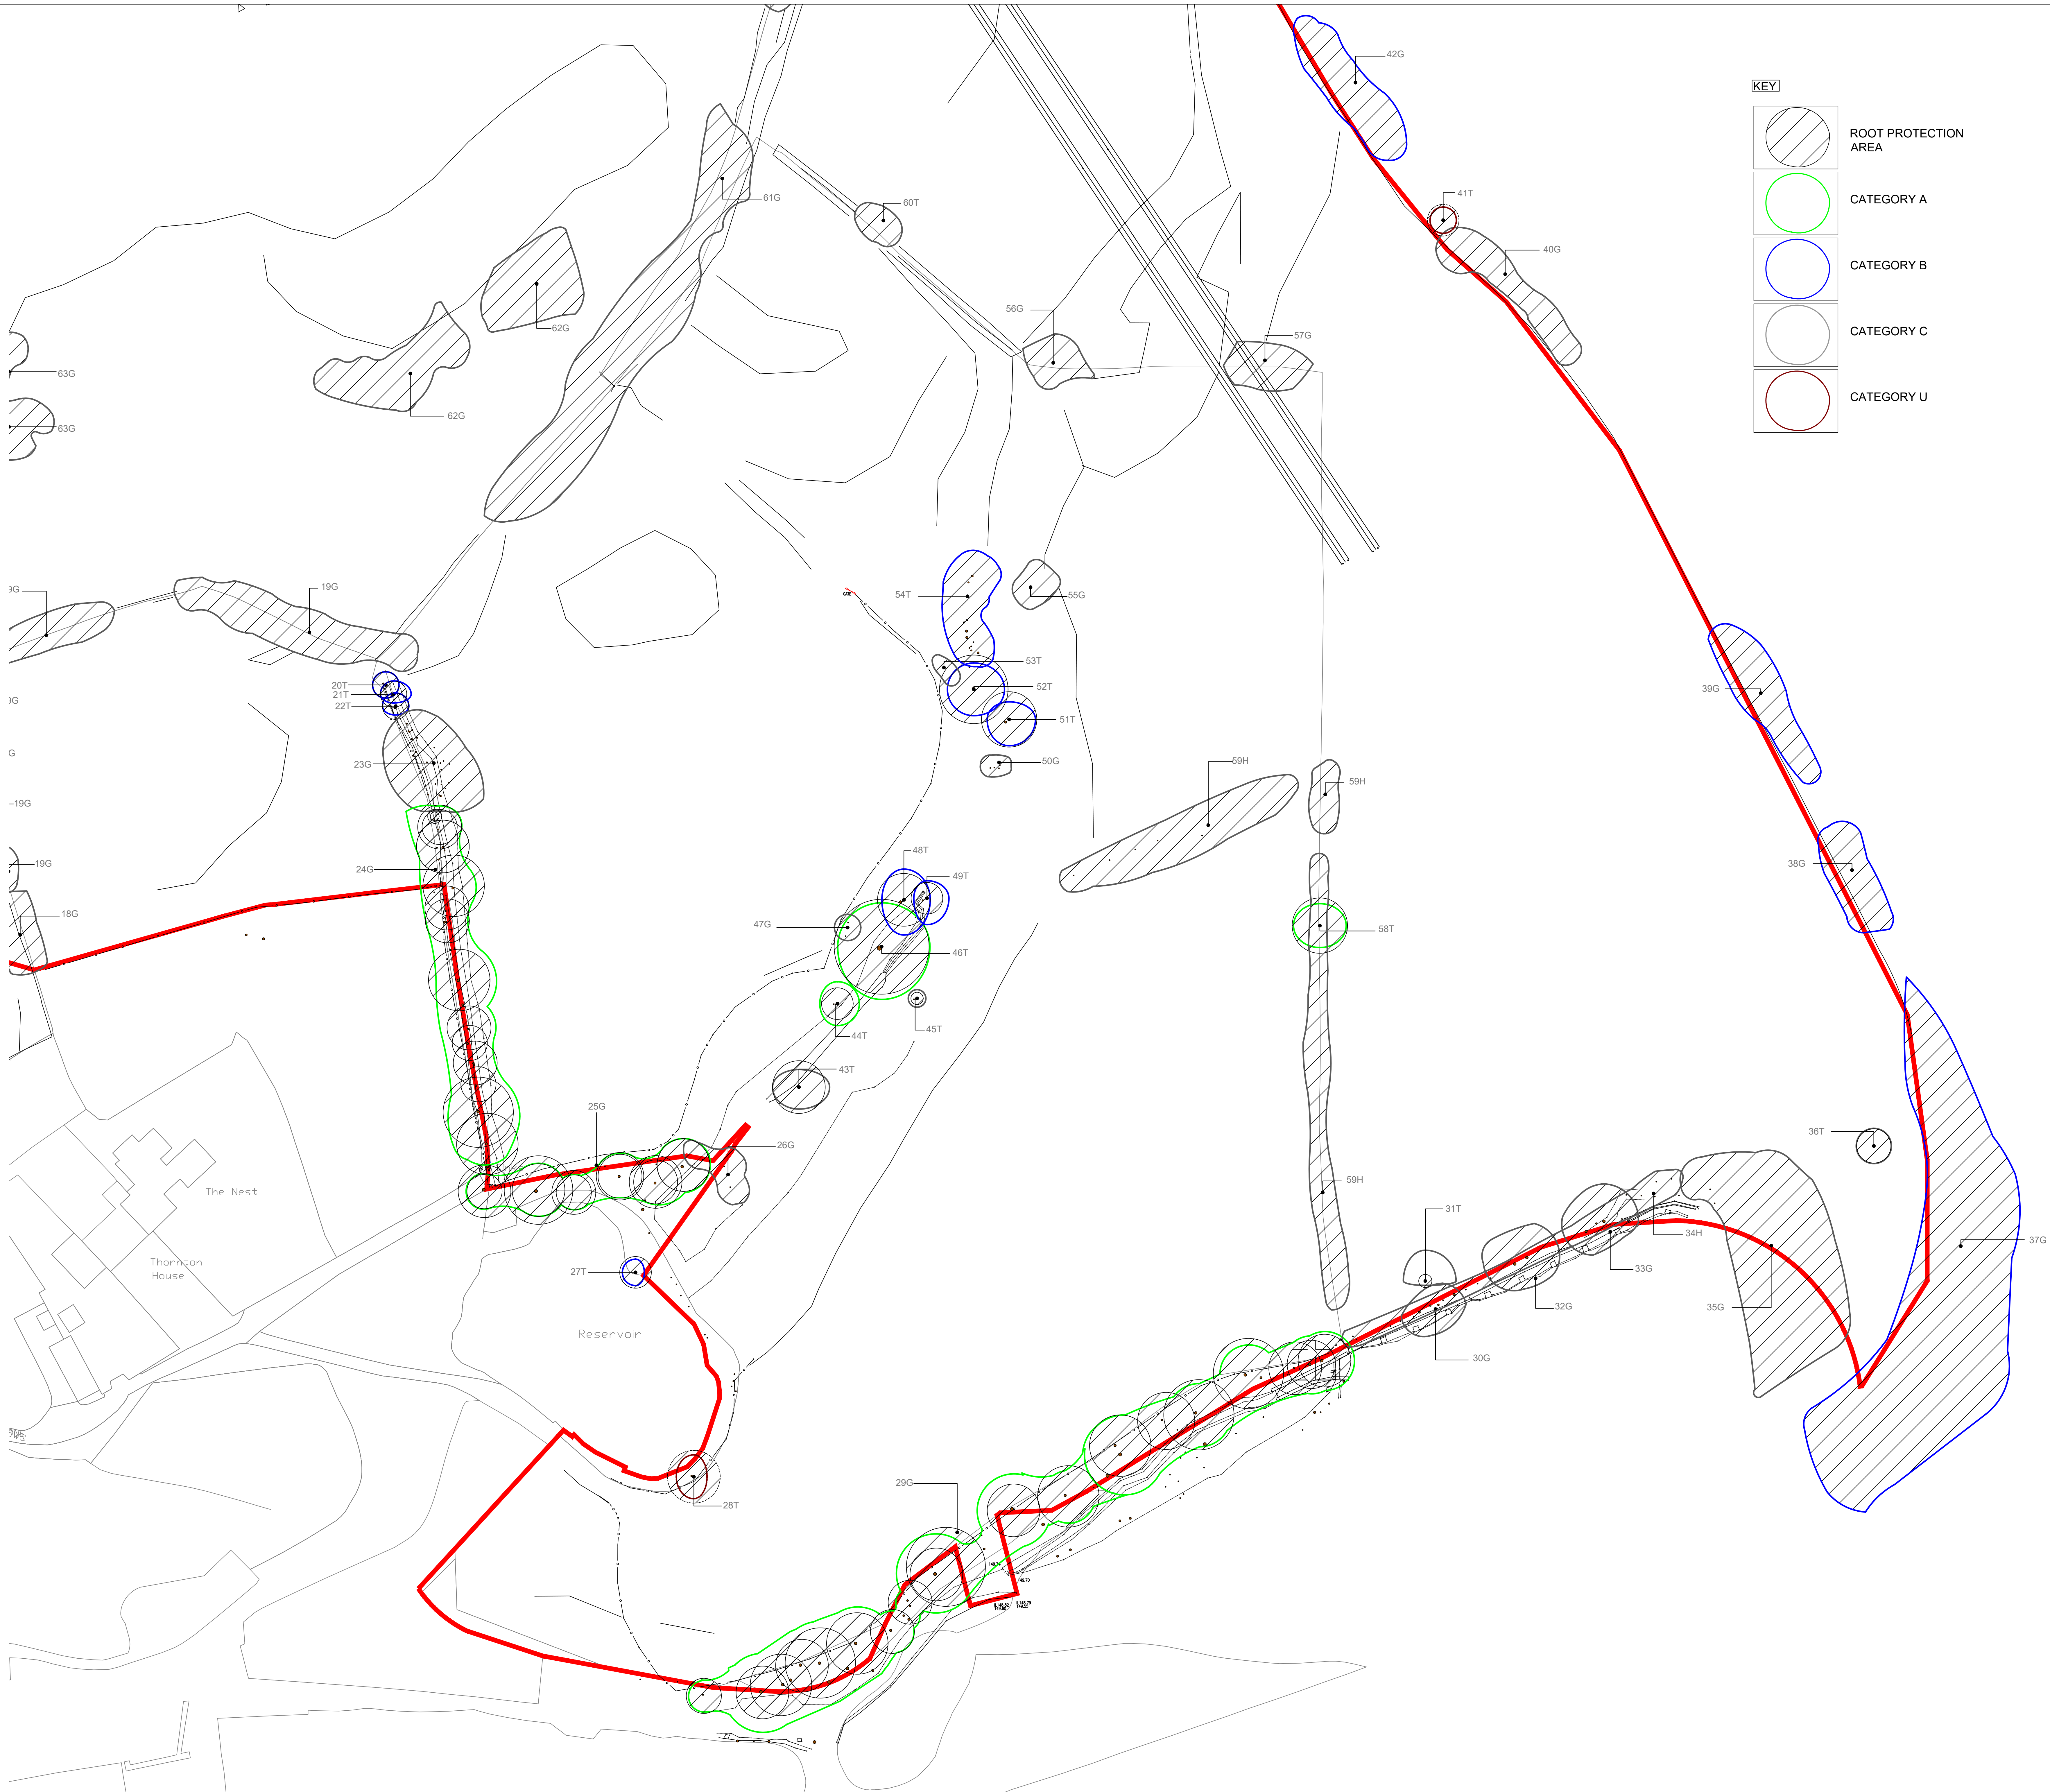

Amends to Schedule changes	26.08.21	C	MD
Client comments	13.01.21	B	BA
Change to this stage	26.01.21	A	BA
As dimension to be issued from this drawing	Date	Rev	Draw
© Copyright reserved			

Landscape Architecture
 Arboriculture
 Ashton Old Baths
 Stamford Street West
 Ashton-under-Lyne
 Lancs OL5 7FW
 Tel: 0161 308 3765
 E-mail: info@revoortbridge.co.uk

Project
 COWM TOP, CASTLETON
 GLP LTD & BARRATT HOMES

Title
 TREE SURVEY AND ROOT PROTECTION AREA
 3 of 3

Date	Scale(s)	Draw no	Rev
MAR '19	1:500 @ A0	5934.03	C
Drawn MG/HS	Checked CHD/DG		