
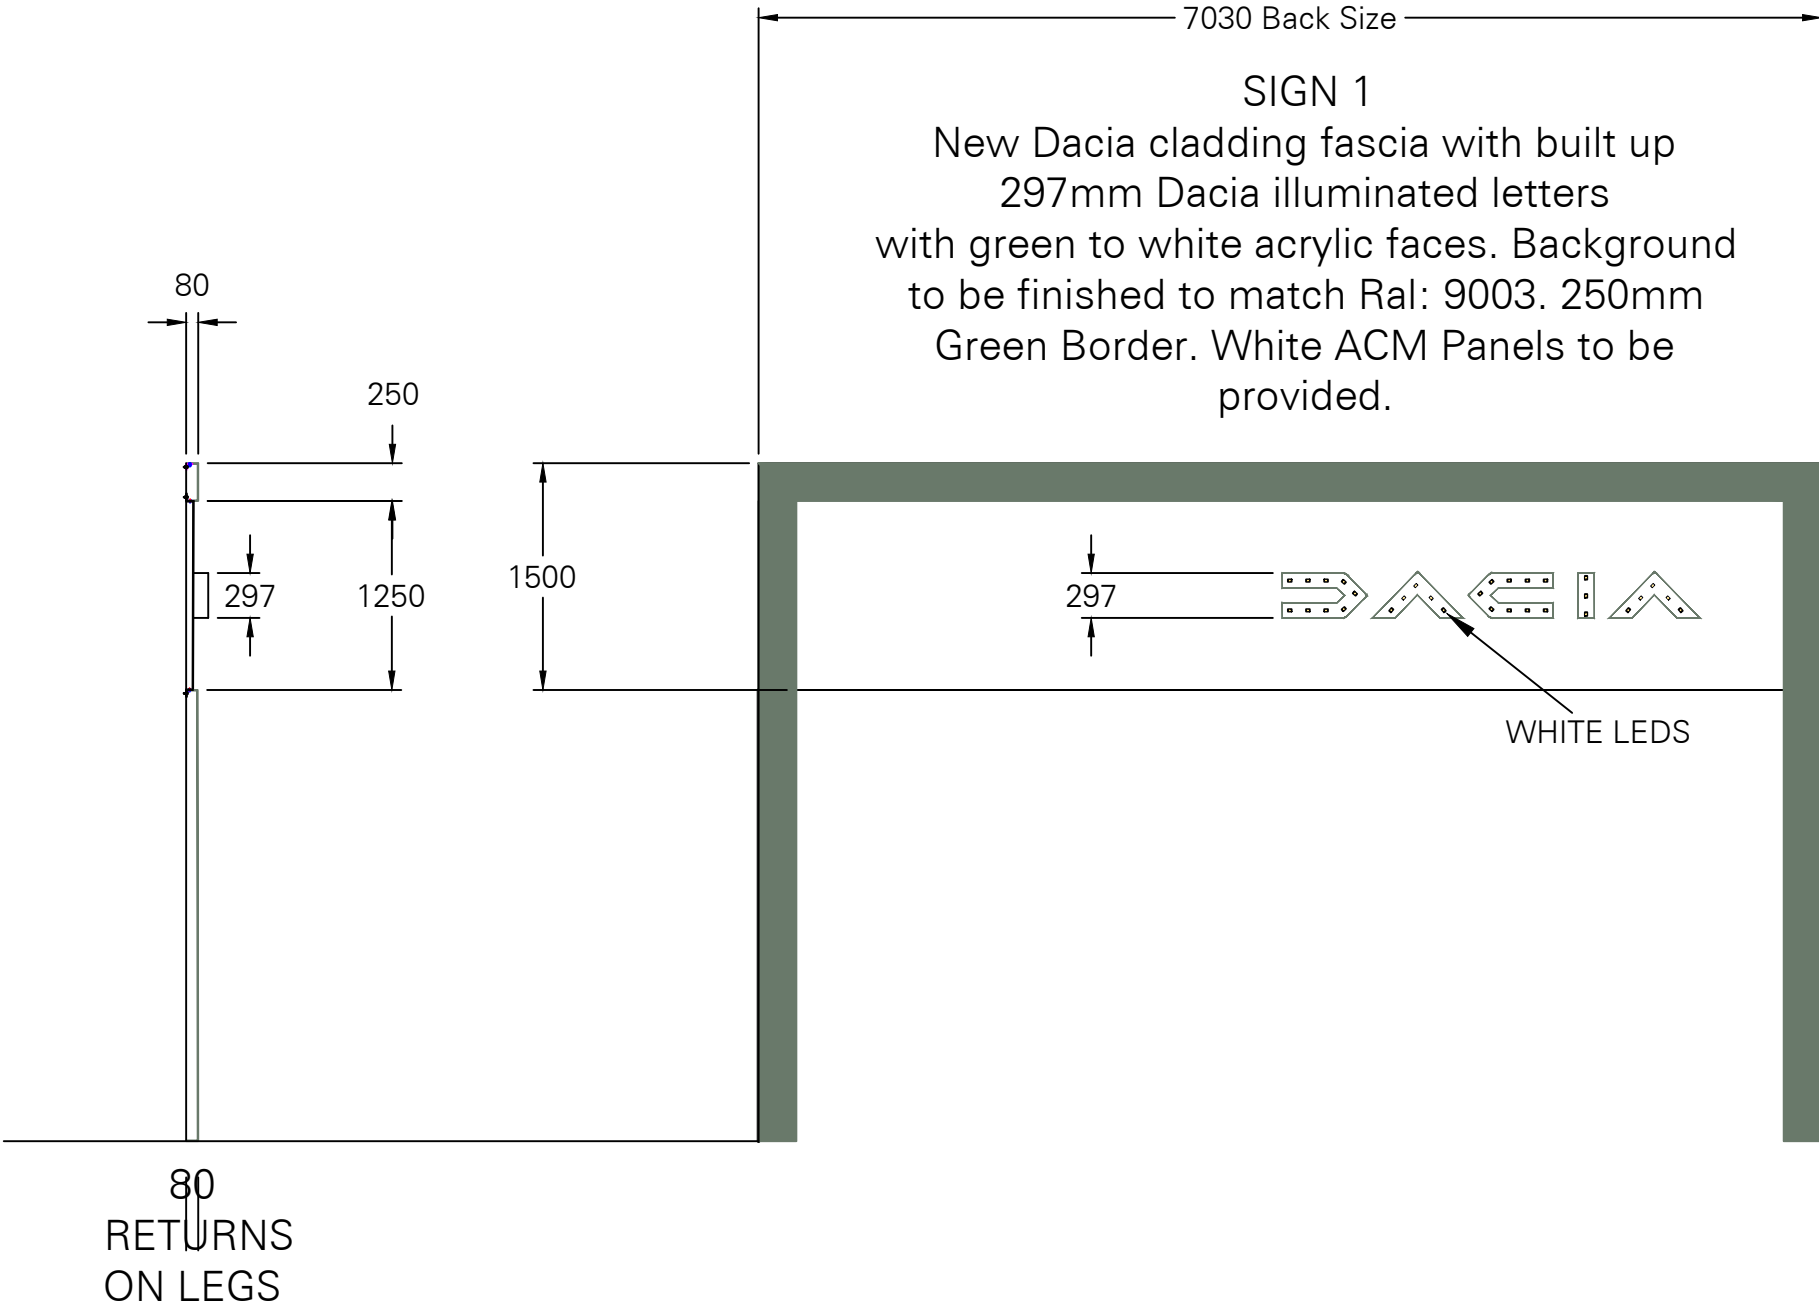
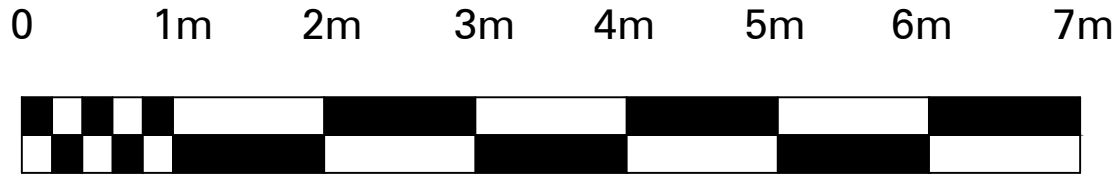


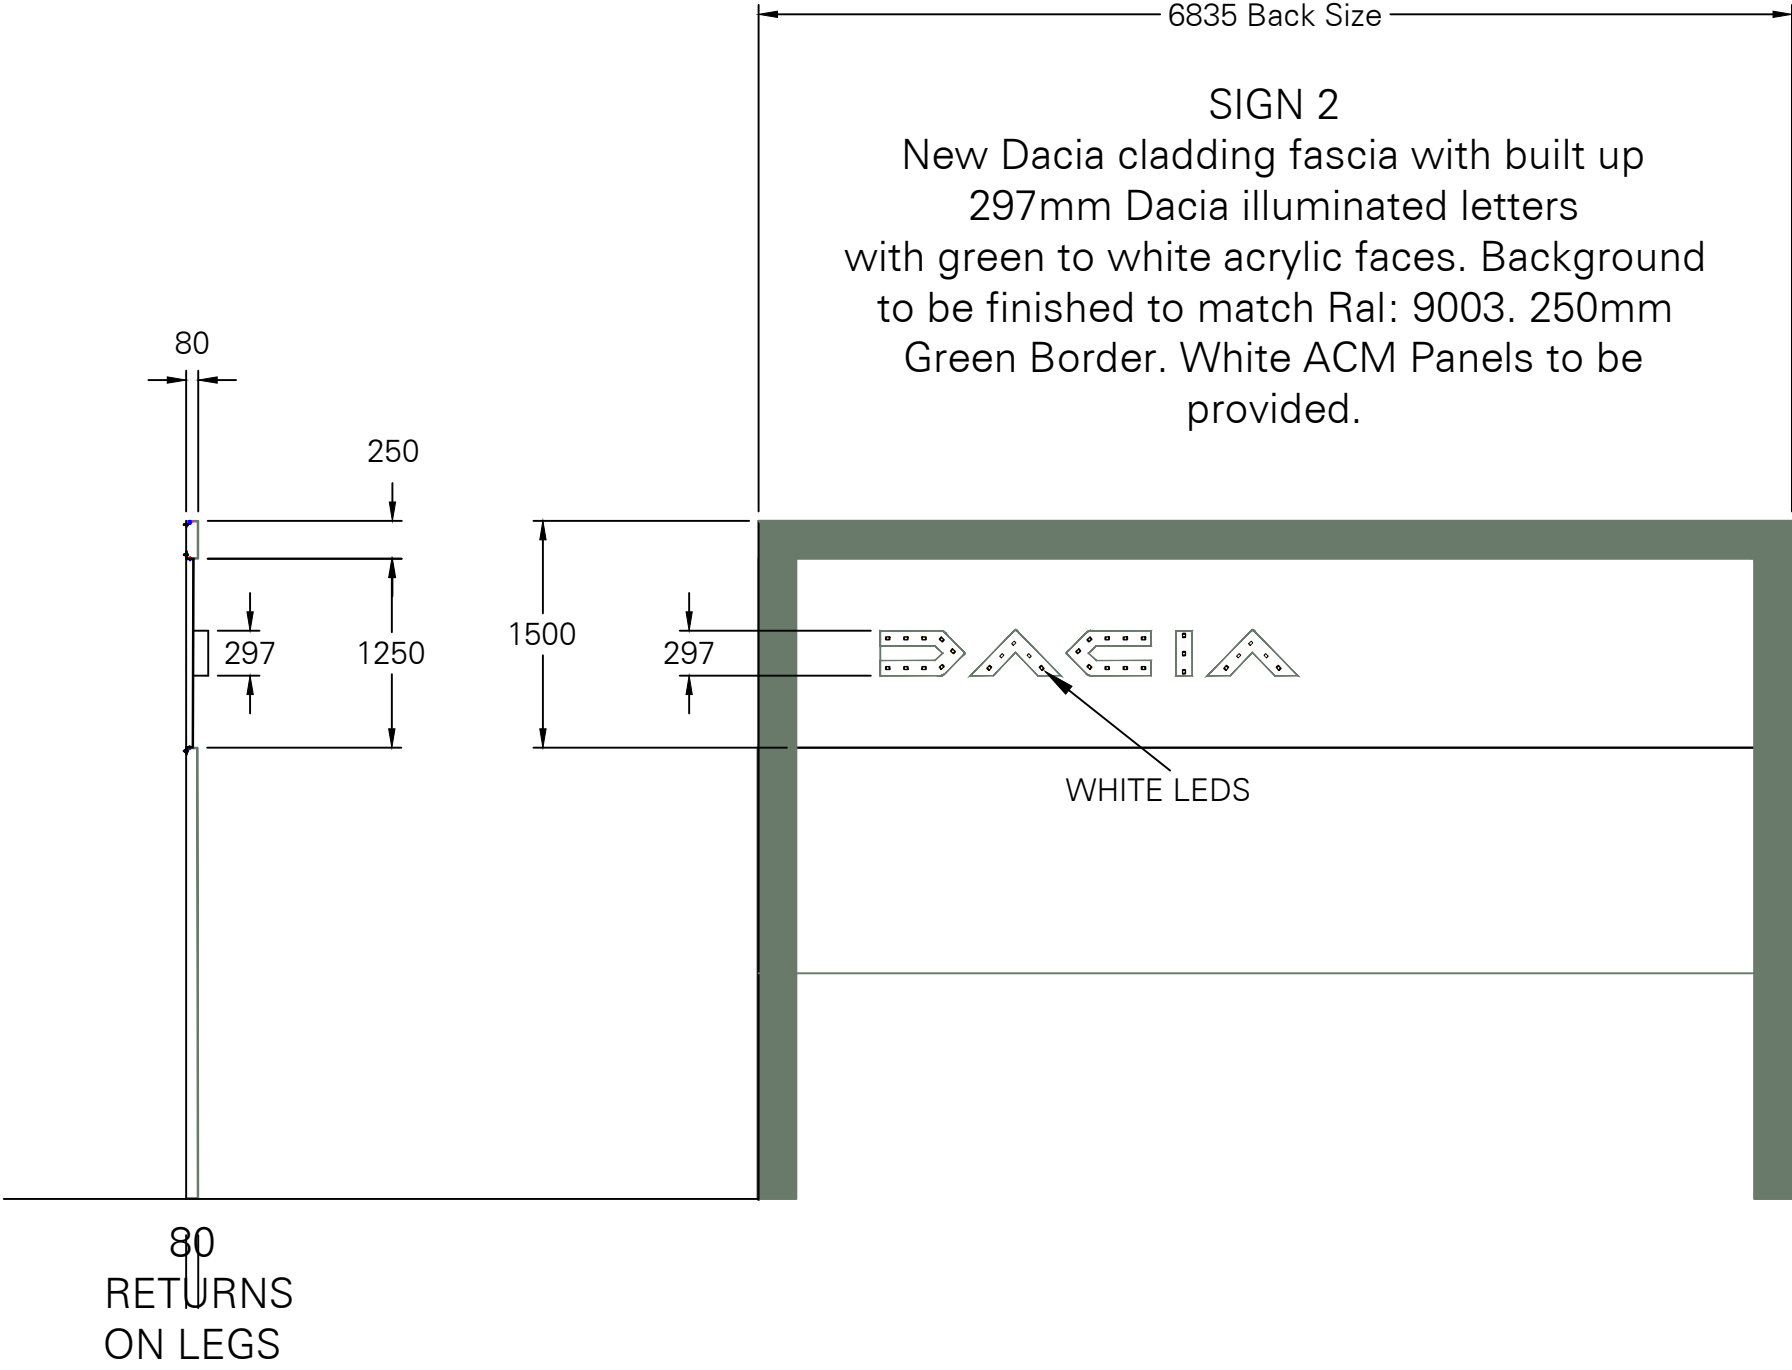

Tara Signs Ltd St Peters Place Western Road
Lancing West Sussex BN15 8SB
T: 0044 (0)1903 750710 tarasigns.com

© 2020 - Tara Signs Ltd

Scale 1:50@A2

Tolerance ±

Drg No Dacia Fascia Pentagon

Date 25/07/2023

Drawn By PDT

Checked By

Revisions	Date

Date	Signature	Signed By	DEALER

Project
PENTAGON
QUEENSWAY
ROCHDALE
LANCASHIRE
OL11 1TQ
Title
DACIA FASCIA