



DENEHURST HOUSE, DENEHURST PARK, ROCHDALE - PROPOSED GROUND AND BASEMENT PLANS:

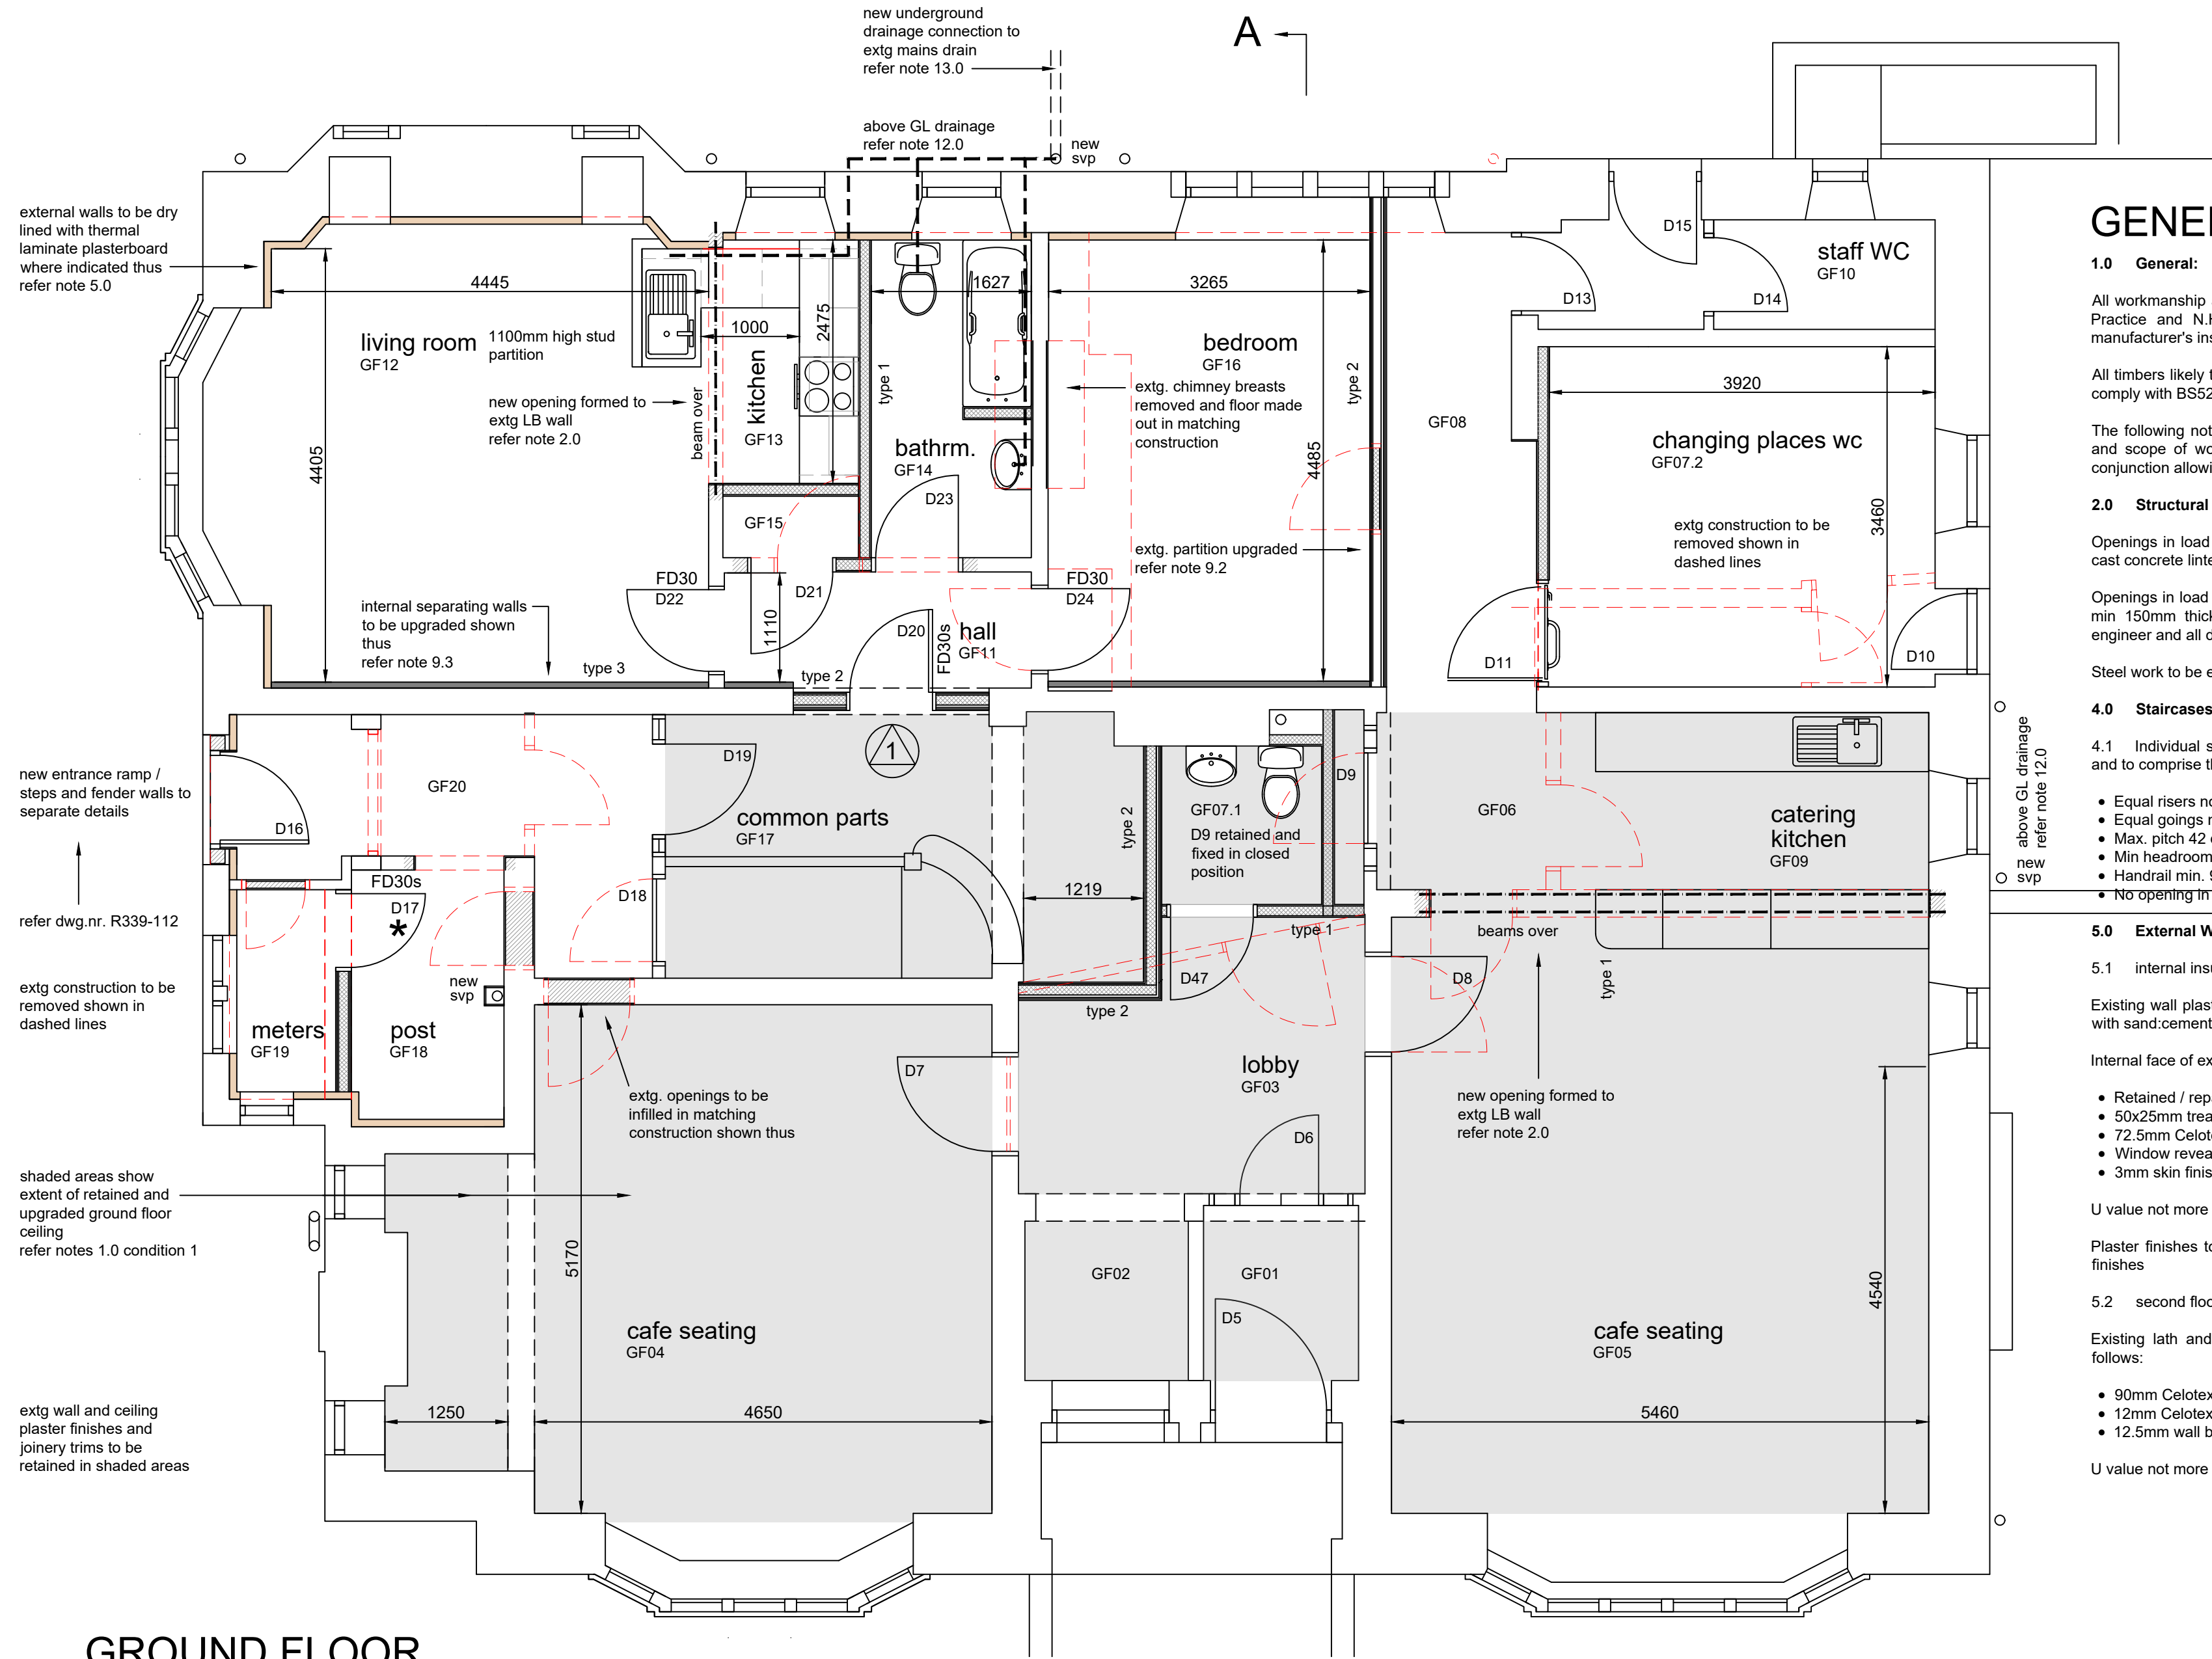

GROUND FLOOR

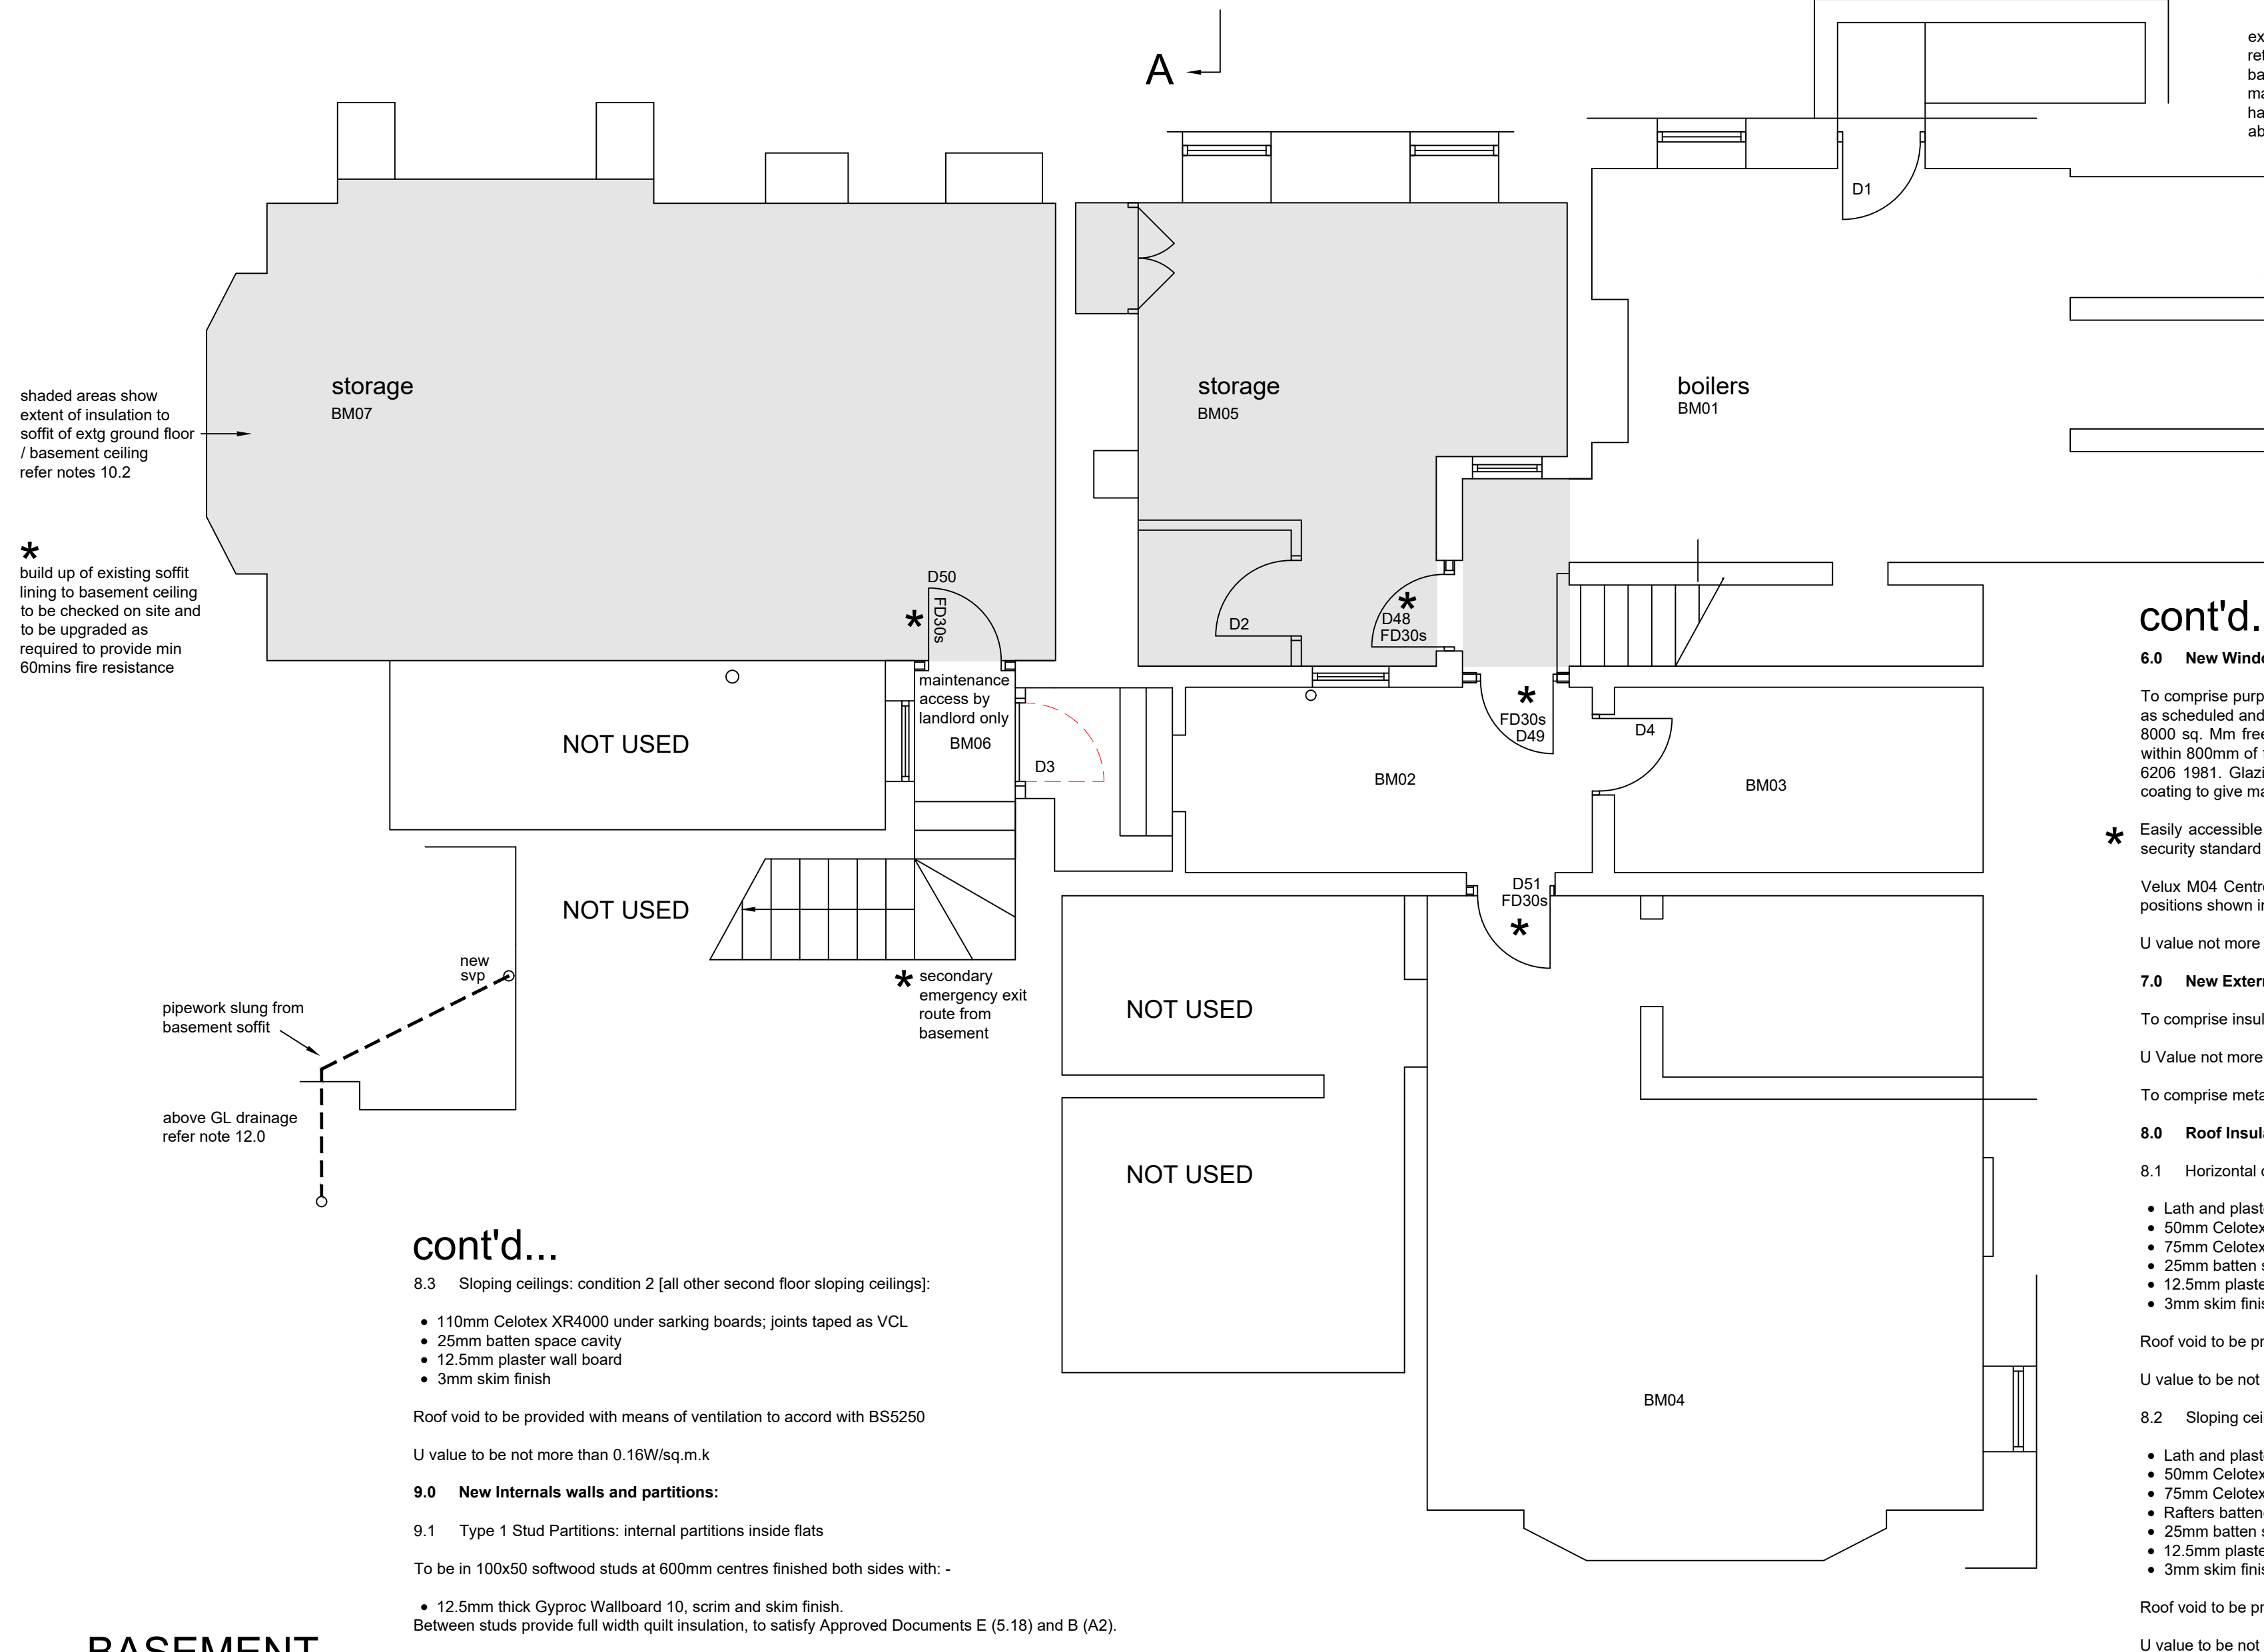

BASEMENT
existing and proposed

ALL DIMENSIONS RE TO FINISHED SURFACES UNLESS SHOWN OTHERWISE. ALL MEASUREMENTS TO BE SITE CHECKED BEFORE INSTALLATION. SETTING OUT DIMENSIONS ARE TO ILLUSTRATE DESIGN INTENT ONLY. CONTRACTOR TO BE RESPONSIBLE FOR ENSURING PROPER FIT AND COMPLIANCE WITH SETTING OUT INTENT.

COPYRIGHT RESERVED.
This drawing is the property of A.J.Cocker Associates Ltd. and must not be copied or used in whole or in part without their consent.
CDM:
Non domestic clients and contractors working on non domestic projects lasting more than 30 days or involving more than 500 person days must fulfil their duties under the CDM regulations 2007

D	02/03/20	description of replacement windows amended
C	24/02/20	works to basement omitted
B	20/03/19	additional GF WC added [GF07.1]; saniflo added to basement WC
A	20/09/18	amendments required by BCO marked thus *
rev:	date:	description



AJ COCKER ASSOCIATES
CHARTERED BUILDING SURVEYORS

New Century House
176 Drake Street
Rochdale
OL16 1UP

Tel: 01706 764880
Fax: 01706 764881

www.ajcockerassociates.co.uk
mail@ajcockerassociates.co.uk



RICS
the mark of
property
professionalism
worldwide

Project: Denehurst House Rochdale	scale: 1-50@A1 date: Dec 17 drawn: IS
Client: RMBC: Strategic Housing	Dwg. Nr. R339-104/D