


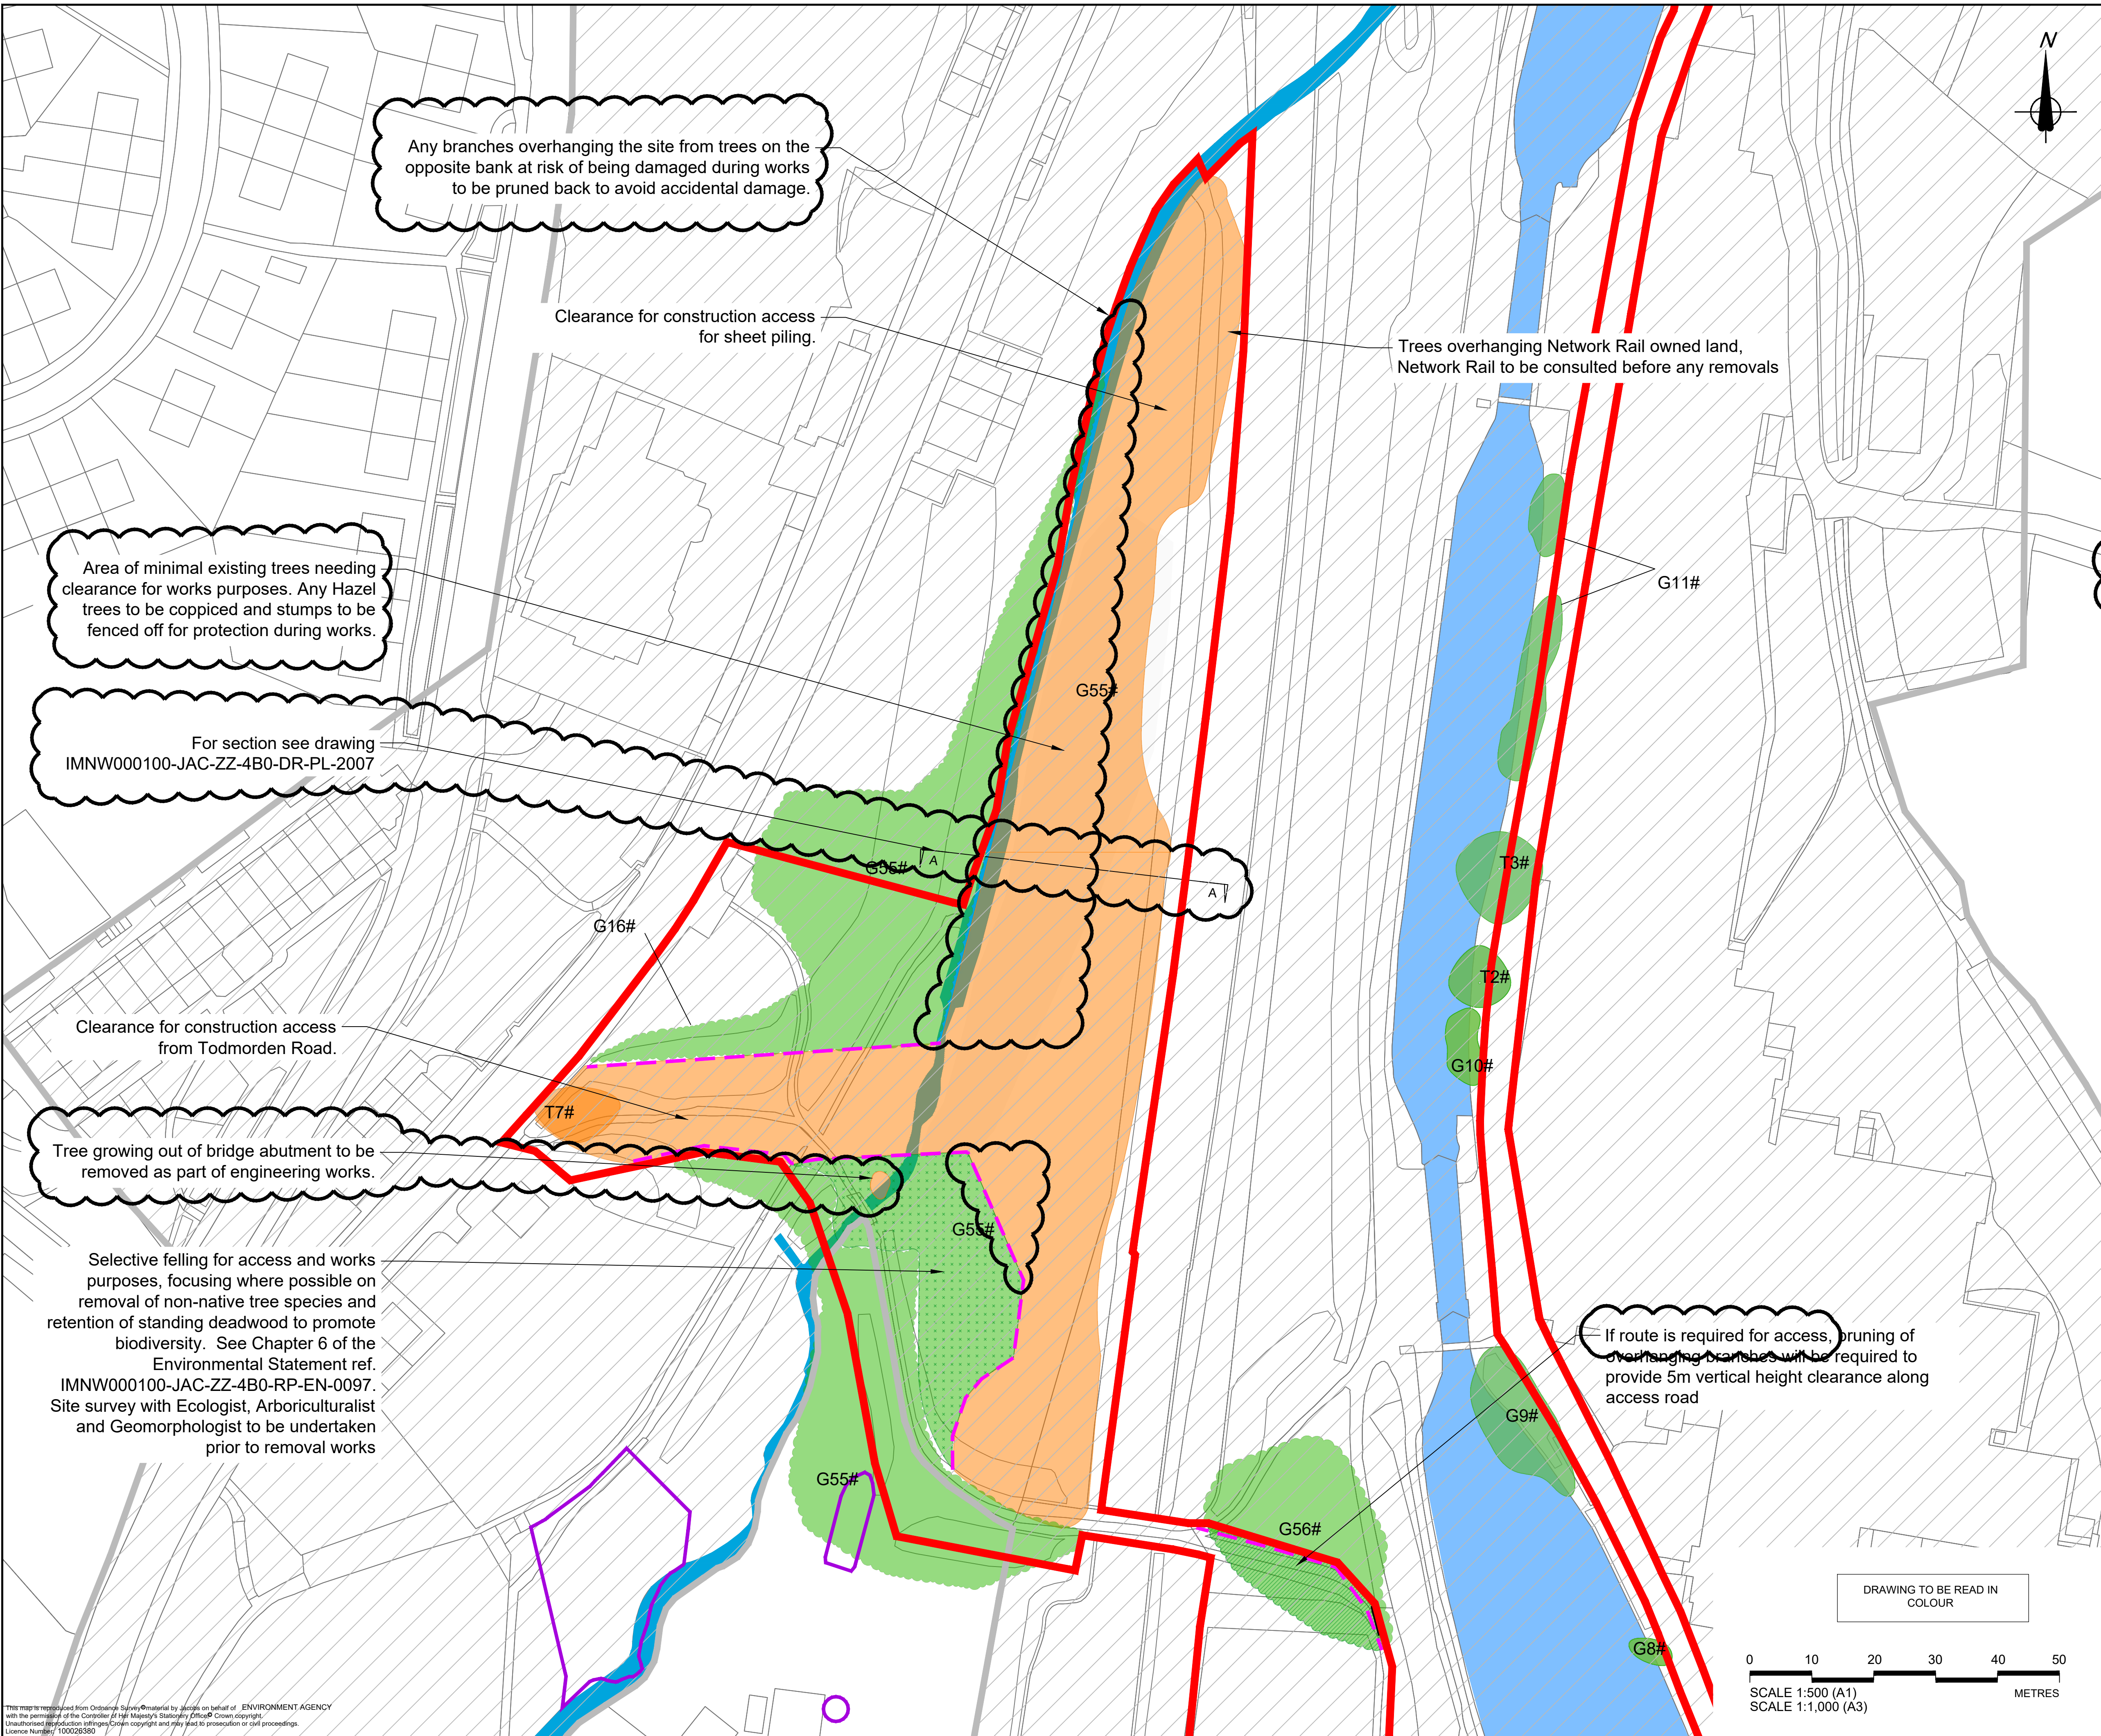

Any branches overhanging the site from trees on the opposite bank at risk of being damaged during works to be pruned back to avoid accidental damage.

Clearance for construction access for sheet piling.

Trees overhanging Network Rail owned land, Network Rail to be consulted before any removals

Area of minimal existing trees needing clearance for works purposes. Any Hazel trees to be coppiced and stumps to be fenced off for protection during works.


For section see drawing IMNW000100-JAC-ZZ-4B0-DR-PL-2007

Clearance for construction access from Todmorden Road.

Tree growing out of bridge abutment to be removed as part of engineering works.

Selective felling for access and works purposes, focusing where possible on removal of non-native tree species and retention of standing deadwood to promote biodiversity. See Chapter 6 of the Environmental Statement ref. IMNW000100-JAC-ZZ-4B0-RP-EN-0097. Site survey with Ecologist, Arboriculturalist and Geomorphologist to be undertaken prior to removal works

If route is required for access, pruning of overhanging branches will be required to provide 5m vertical height clearance along access road

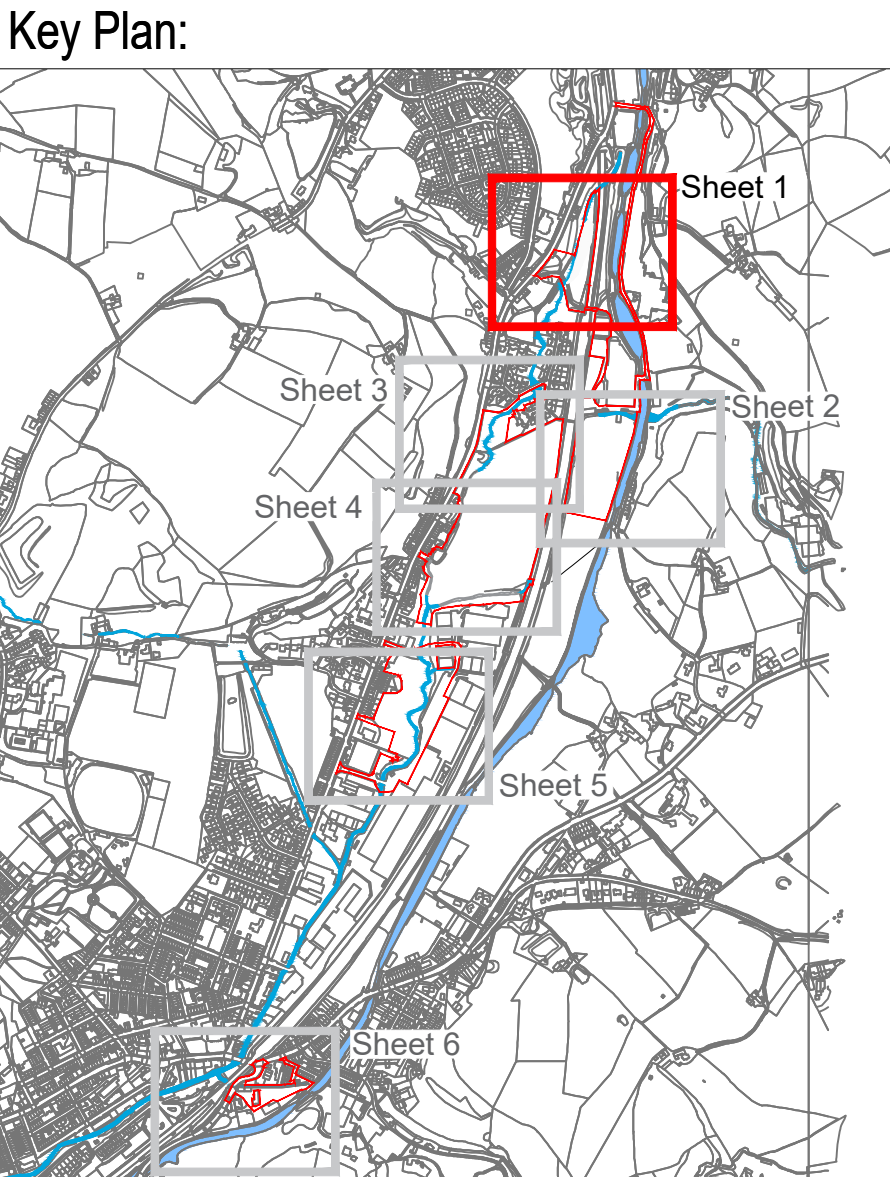

- KEY**
- Application boundary
 - TPO trees and groups
 - Rock Nook Conservation Area
 - Trees - retained
 - Trees - removed
 - Trees - selective pruning for works access. To be directed by the Arboriculturalist
 - Trees - selective removal for biodiversity and/or Water Framework Directive improvements. To be directed on site by the Ecologist/Geomorphologist
 - T31 Tree reference number; for details of reference numbers, see AIA report IMNW000100-JAC-ZZ-4B0-RP-EN-0021
 - G97 Group reference number
 - H1 Hedge reference number
 - # Tree or group whose location is estimated
 - Tree protection fencing. To be maintained in situ for the duration of the works as an Environmental Exclusion Zone. Fencing to be to BS 5837:2012
 - Trees in relation to design, demolition & construction unless otherwise agreed with the Local Planning Authority

All existing trees around the periphery of the site but external to it are to remain. If overhanging branches will need to be pruned back, secure permission of the tree owner before commencing work.

C03	25/05/23	For DoC 18							
C02	29/03/22	For planning issue	NG	PS	LM	PT			
P01	24/02/22	For review and comment	NG	AR	MB	PT			
Rev	Rev. Date	Purpose of revision	Drawn	Checked	Rev'd	Appr'd			

JACOBS
5 First Street, Manchester, M15 4GU
Tel: +44 (0) 161 235 6000 Fax: +44(0)161 235 6001
www.jacobs.com



Client
Project
**ROCHDALE & LITTLEBOROUGH FRMS
PHASE 1B - LITTLEBOROUGH**

Drawing title
**Tree Removals, Retentions
and Protection Plan
Sheet 1 of 6
Grove Lodge**

Drawing status	A4	
Scale	1: 500 @ A1, 1:1000 @ A3	DO NOT SCALE
Jacobs No.	B228P008	Rev
Client no.	IMNW000100	C03
Drawing number	IMNW000100-JAC-ZZ-4B0-DR-PL-0150	

© Copyright 2023 Jacobs U.K. Limited. The concepts and information contained in this document are the property of Jacobs. Use or copying of this document in whole or in part without the written permission of Jacobs constitutes an infringement of copyright. Limitation: This drawing has been prepared on behalf of, and for the exclusive use of Jacobs' Client, and is subject to, and issued in accordance with, the provisions of the contract between Jacobs and the Client. Jacobs accepts no liability or responsibility whatsoever for, or in respect of, any use of, or reliance upon, this drawing by any third party.

This map is reproduced from Ordnance Survey material by Jacobs on behalf of ENVIRONMENT AGENCY with the permission of the Controller of Her Majesty's Stationery Office © Crown Copyright. Unauthorised reproduction infringes Crown copyright and may lead to prosecution or civil proceedings. Licence Number: 100026580